
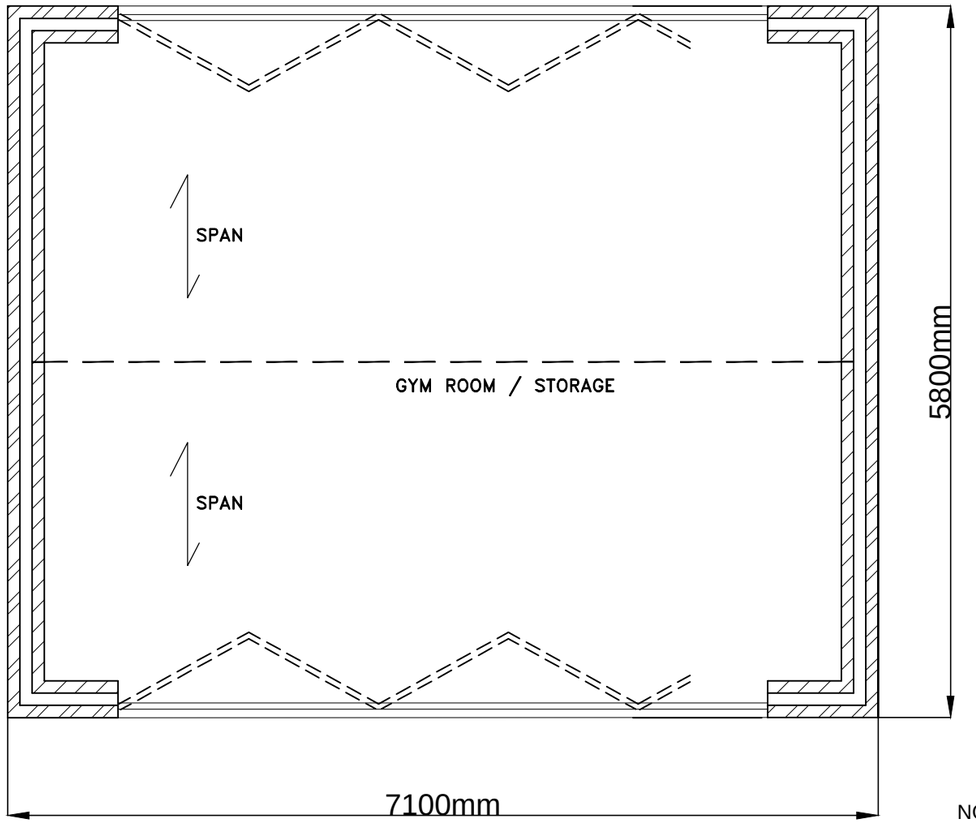


OUTBUILDING FLOOR PLAN


NOTE:

TOTAL INTERNAL FLOOR AREA


6.5 x 5.2 = 33.80m²

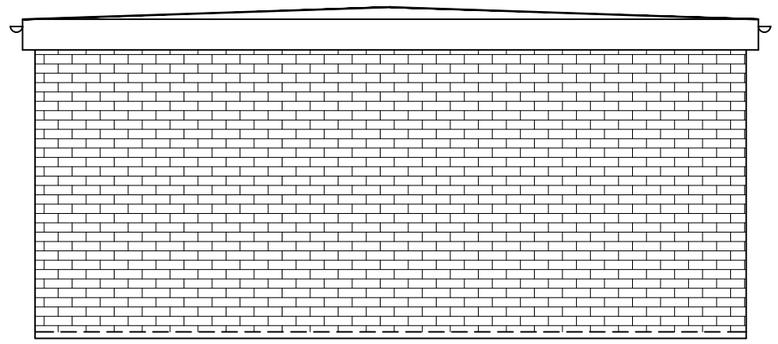


SIDE ELEVATION

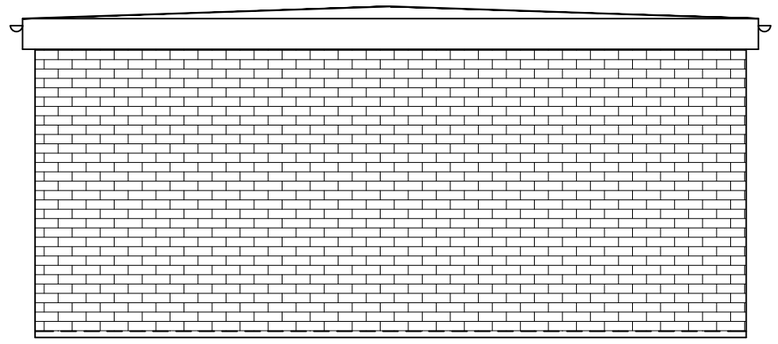


SIDE ELEVATION

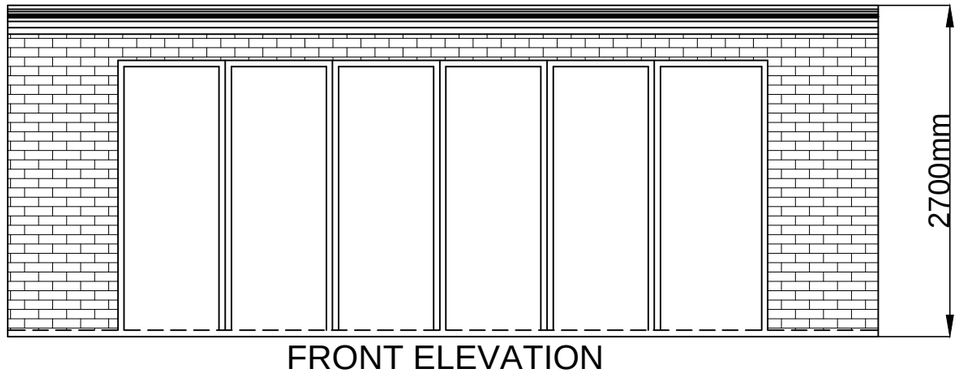


FRONT ELEVATION

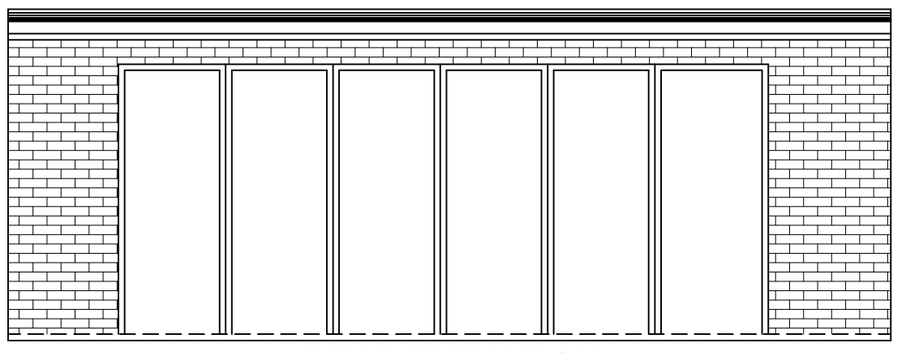

REAR ELEVATION

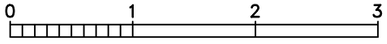

Scale bar 1:50

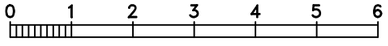

Scale bar 1:100

Note

DIMENSIONS TO BE VERIFIED ON SITE.

DO NOT SCALE FROM THIS DRAWING.

ANY AREAS INDICATED ON THIS DRAWING ARE FOR GUIDANCE ONLY AND NO RESPONSIBILITY IS TAKEN FOR THEIR ACCURACY.

Client

Drawing Title

PROPOSED OUTBUILDING

Job Title

PROPOSED OUTBUILDING AT:
29 WARWICK ROAD
WEST DRAYTON
UB7 9BZ

Scale 1:50

Date SEPTEMBER 2021

Drawing No. 29/WR/01O