
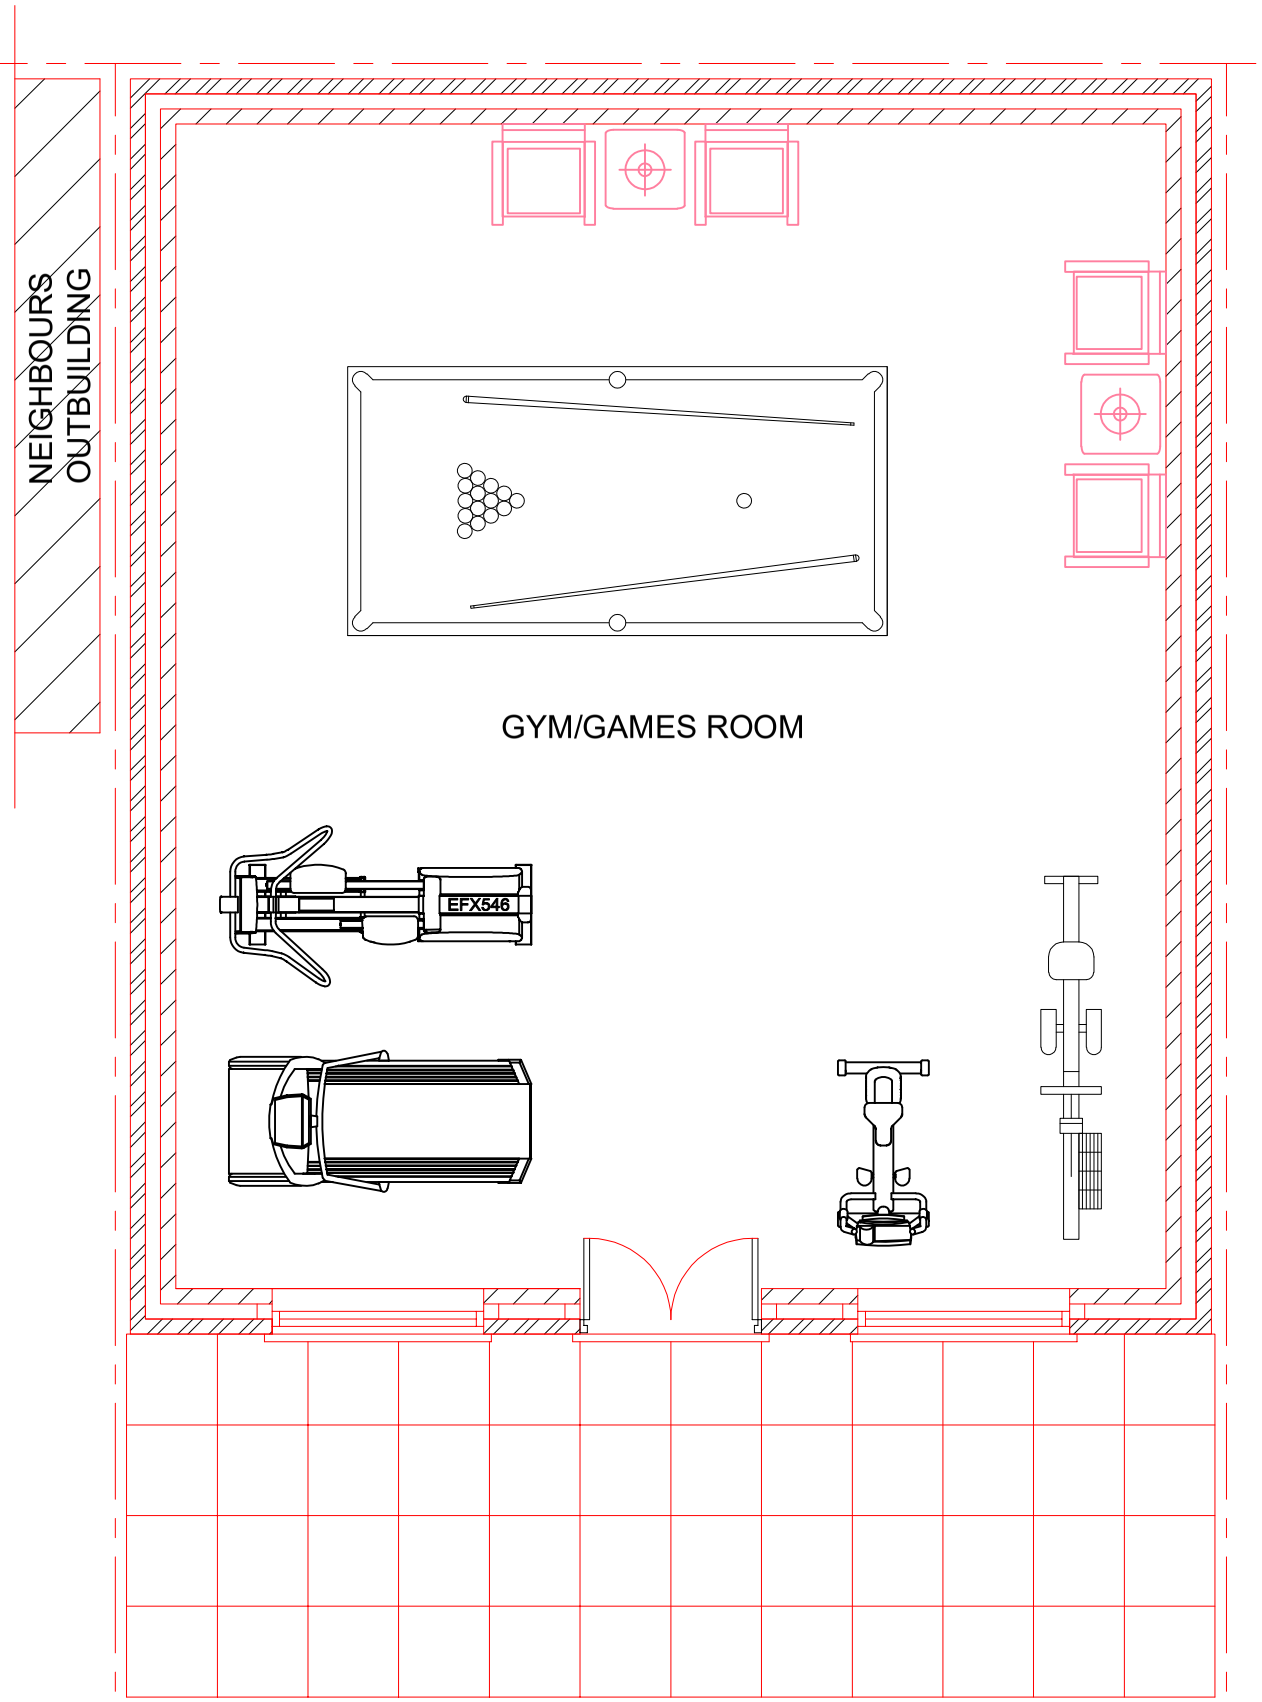


FLOOR PLAN

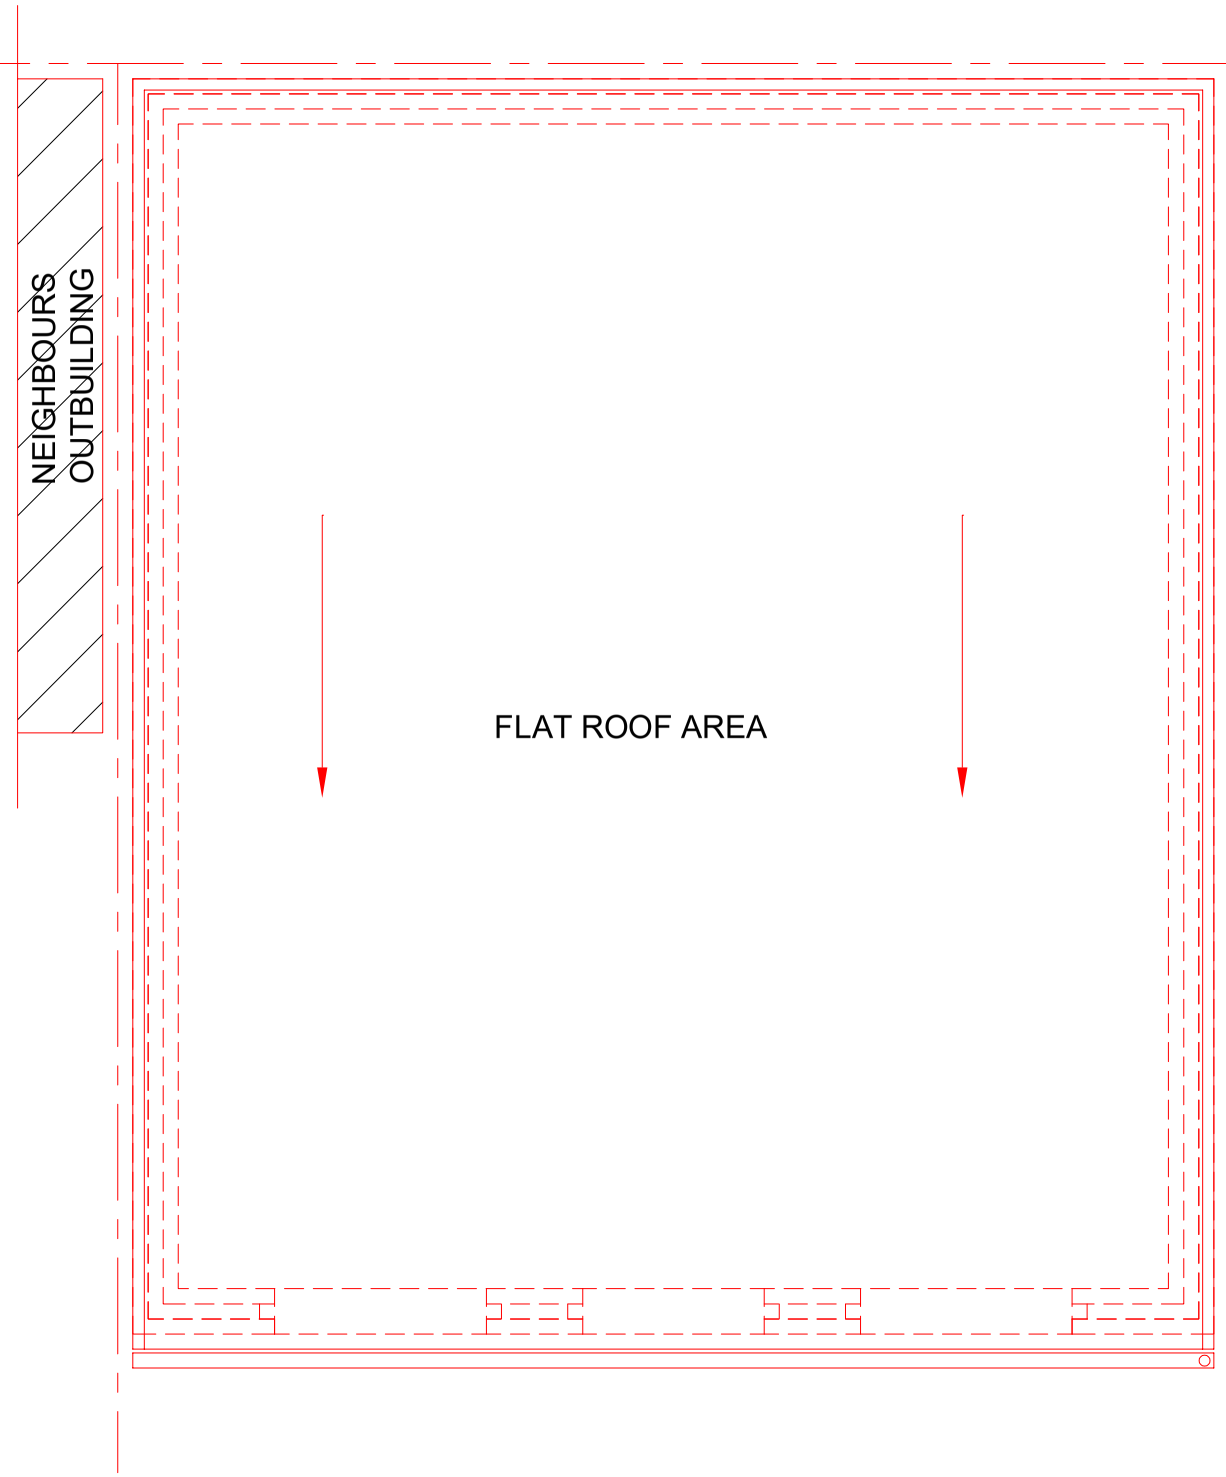

ROOF PLAN

0 1 2 3 4 5 6 7 8 9 10

SCALE - 1 : 50.

No.	DESCRIPTION	DATE

KD KALSI DESIGN
Architectural & Building Surveying Services
20 Harrowdene Road
North Wembley, Middlesex, HA0 2JB.
TEL: 07930966049 Email: gskalsi@btinternet.com

NOTES:

NOT FOR CONSTRUCTION

Client

Job Title
250 STATION ROAD, HAYES. UB3 4AN

Scale
1 : 50.

Size
A3

Drawn by
GSK

Date
Sept 2020

Drawing Title
PROPOSED FLOOR AND ROOF PLAN

Drawing No.
1339 P 02