

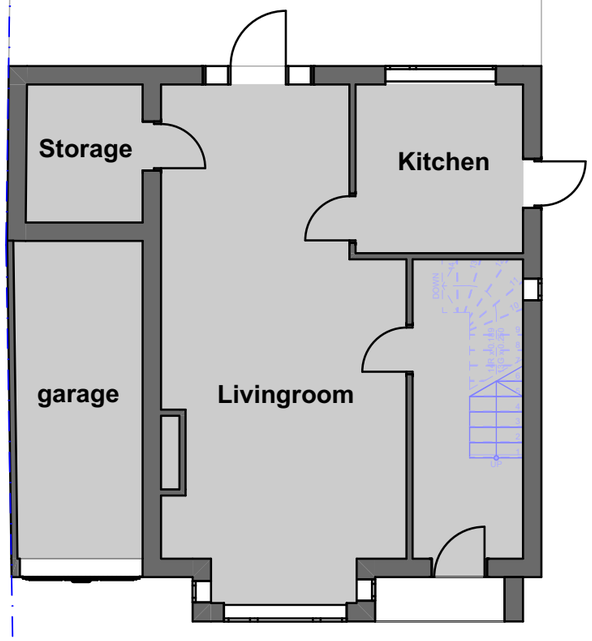


EXISTING GROUND FLOOR

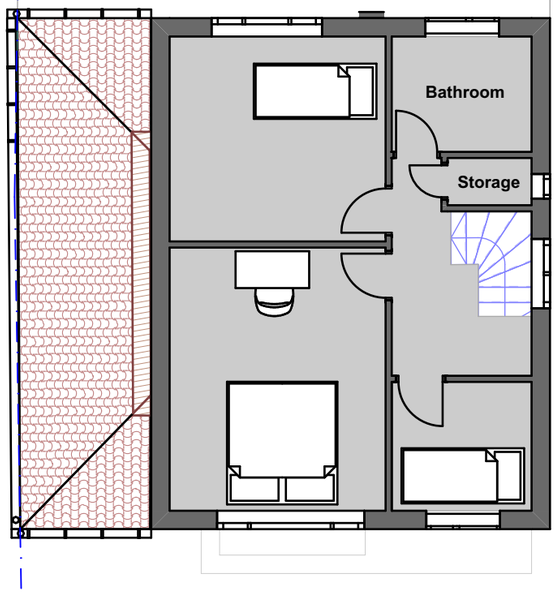

EXISTING FIRST FLOOR

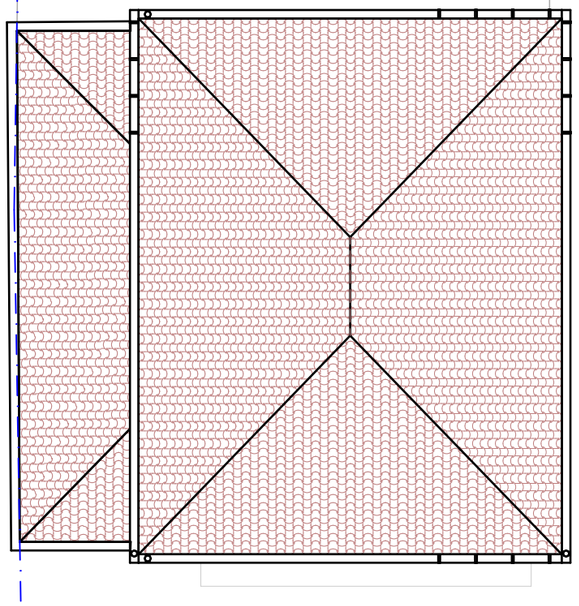

EXISTING ROOF FLOOR


NOTES:

1. All dimensions are in mm unless noted otherwise.
2. All new materials used to mach existing materials


Scale 1:100

0 2.5 5m


A	First Issue		14/10/2026
Version		Amendment	
E&F ENGINEERING		Client name	Geran Raofi
		Address	21 Charville Lane West - Uxbridge - UB10 0BY
Purepose	Householder application	Drawing Title	Existing plan
Scale(at A3 size)	As shown	Telephone 07434658624 / Drawing Number 041113 -EX001	Version A

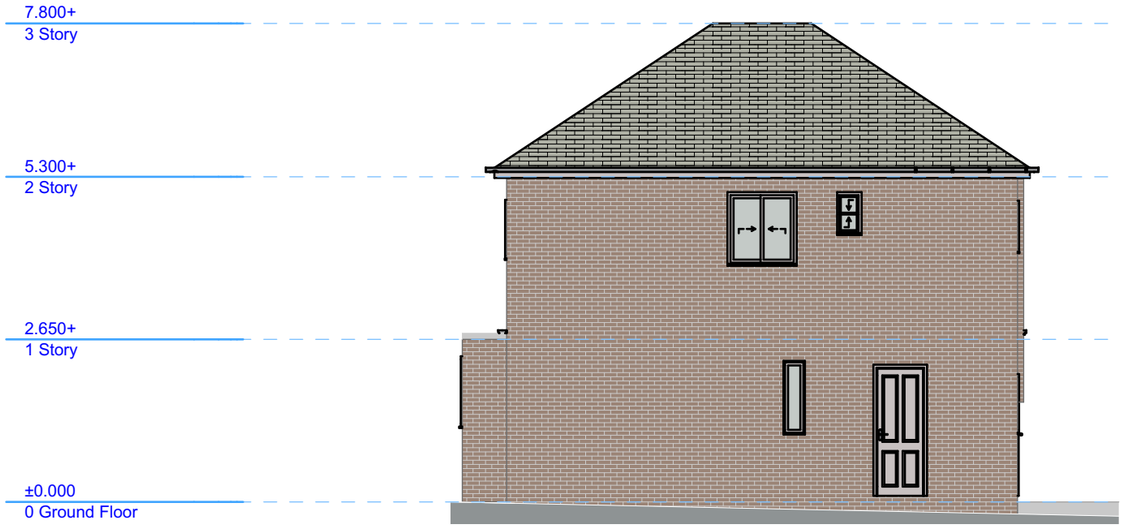


EXISTING SIDE ELEVATION 1

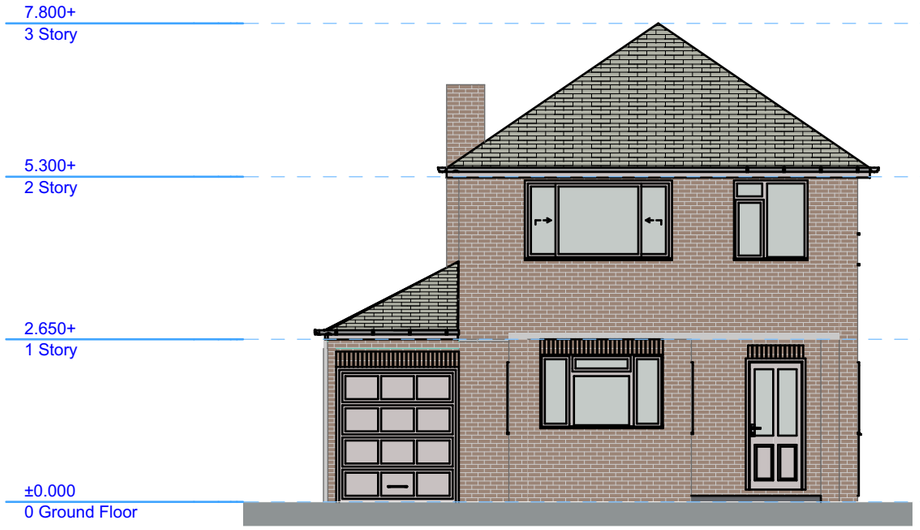

EXISTING FRONT ELEVATION

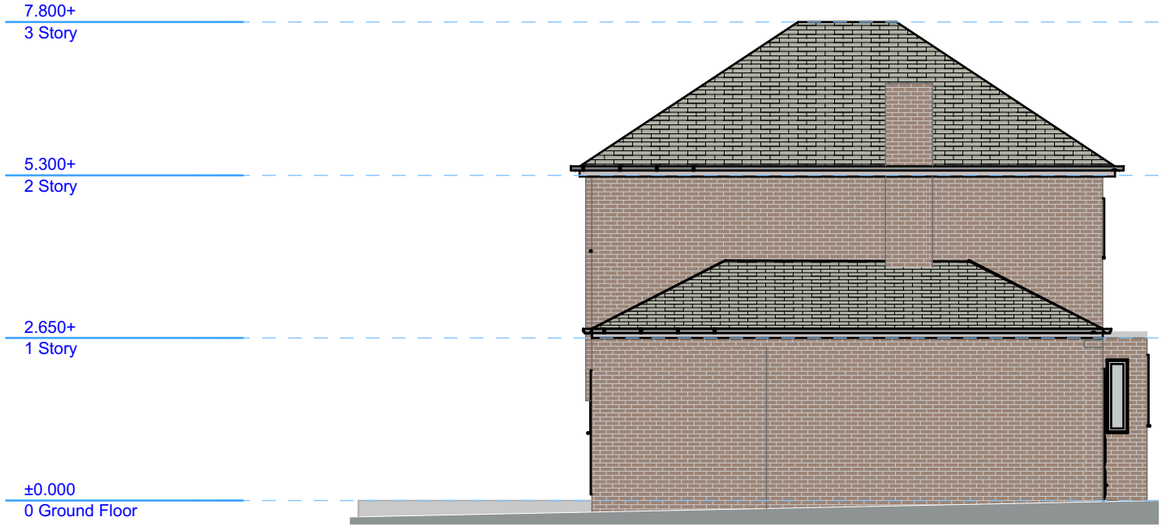

EXISTING SIDE ELEVATION 2

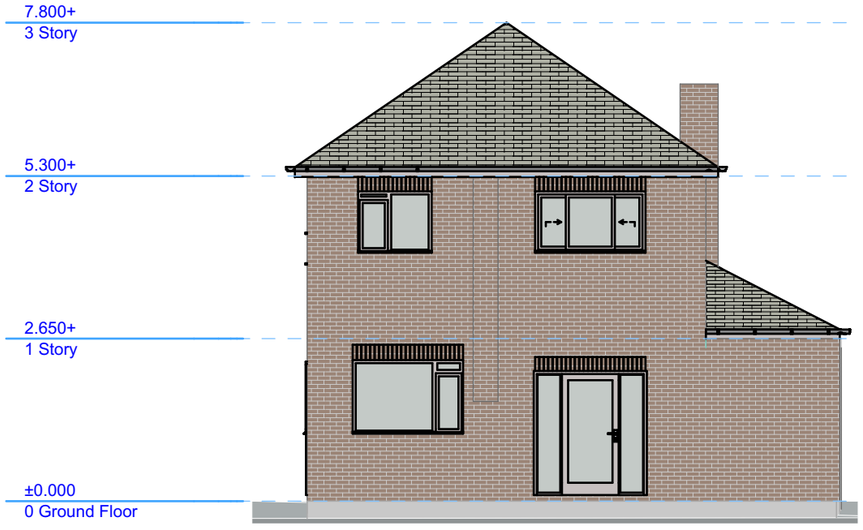

EXISTING REAR ELEVATION

NOTES:

1. All dimensions are in mm unless noted otherwise.
2. All new materials used to mach existing materials


Scale 1:100

0 2.5 5m

A	First Issue	14/10/2026
Version	Amendment	
E&F ENGINEERING	Client name: Geran Raofi	
	Address: 21 Charville Lane West - Uxbridge - UB10 0BY	
Purepose: Householder application	Drawing Title: Existing elevation	
Scale(at A3 size): As shown	Telephone: 07434658624 / Drawing Number: 041113 -EX002 / Version: A	





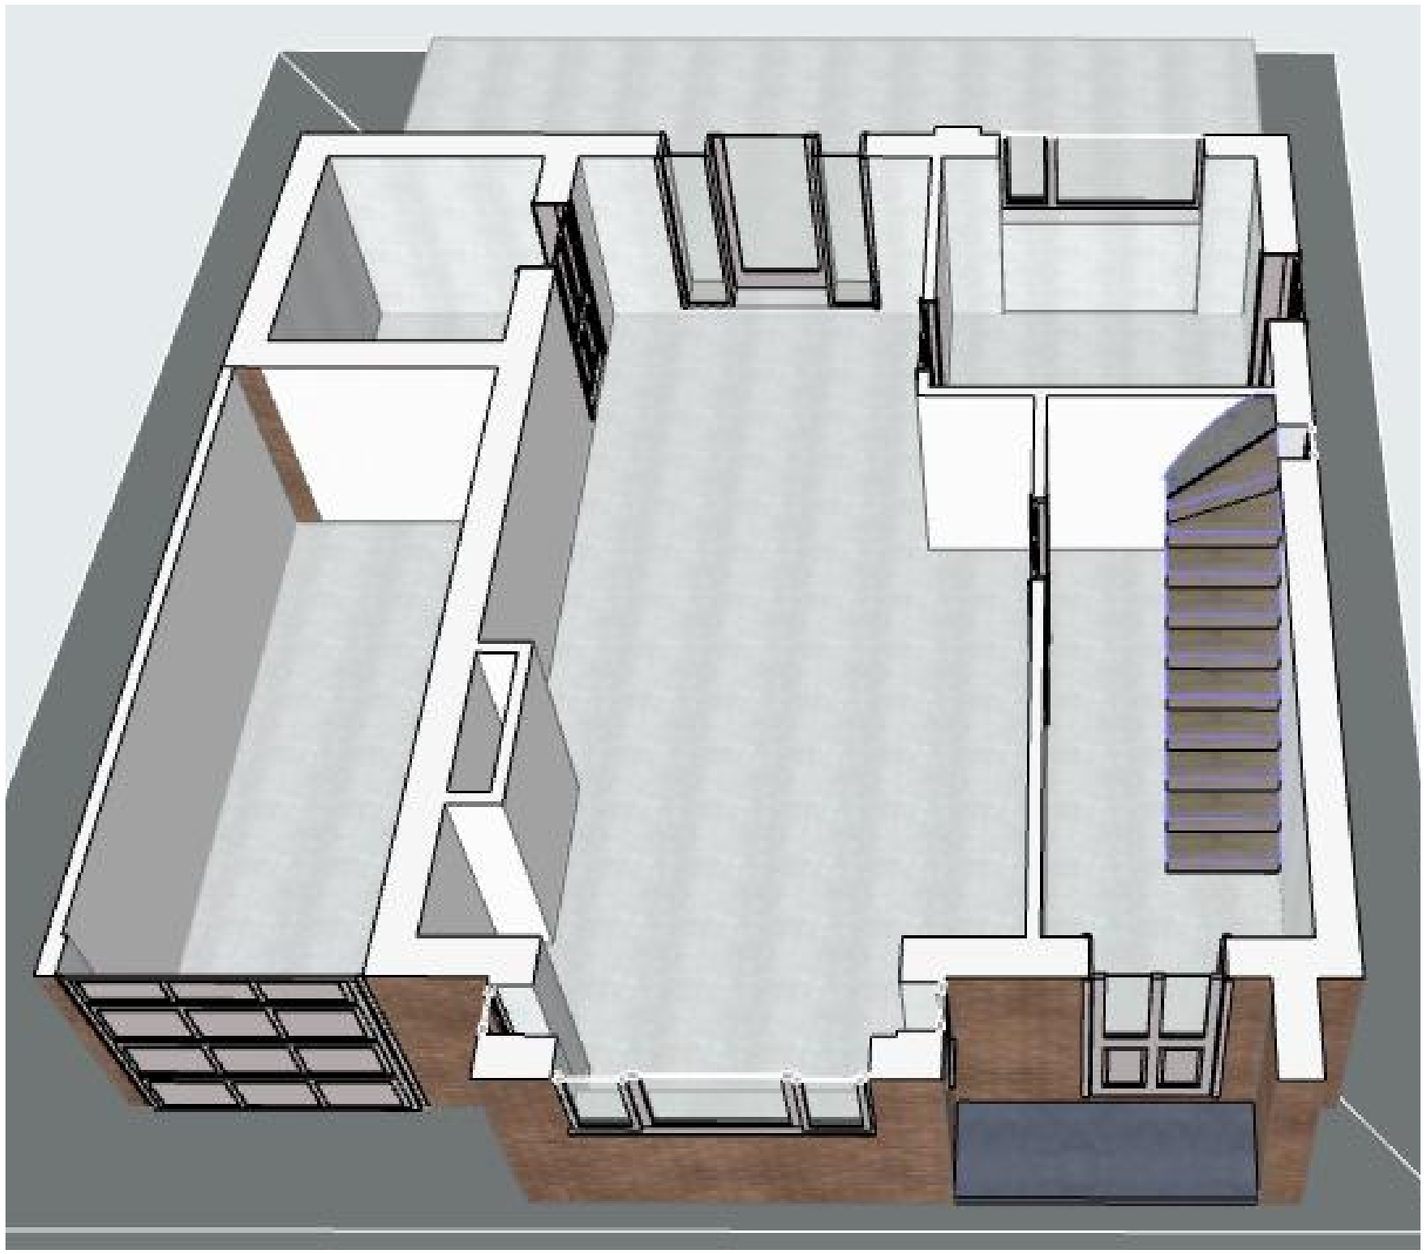


NOTES:

1. **All dimensions are in mm unless noted otherwise.**
2. **All new materials used to mach existing materials**


Scale 1:100

0 2.5 5m


A	First Issue		14/10/2026
Version		Amendment	
E&F ENGINEERING		Client name	Geran Raofi
		Address	21 Charville Lane West - Uxbridge - UB10 0BY
Purepose	Householder application	Drawing Title	Existing 3D section
Scale(at A3 size)	As shown	Telephone	07434658624
		Drawing Number	041113 -EX003
		Version	A

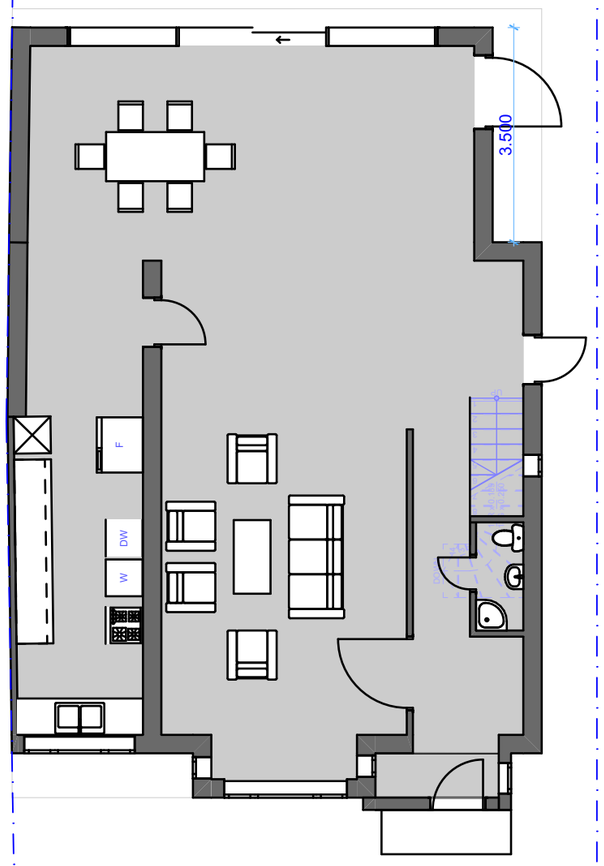

PROPOSED
GROUND FLOOR

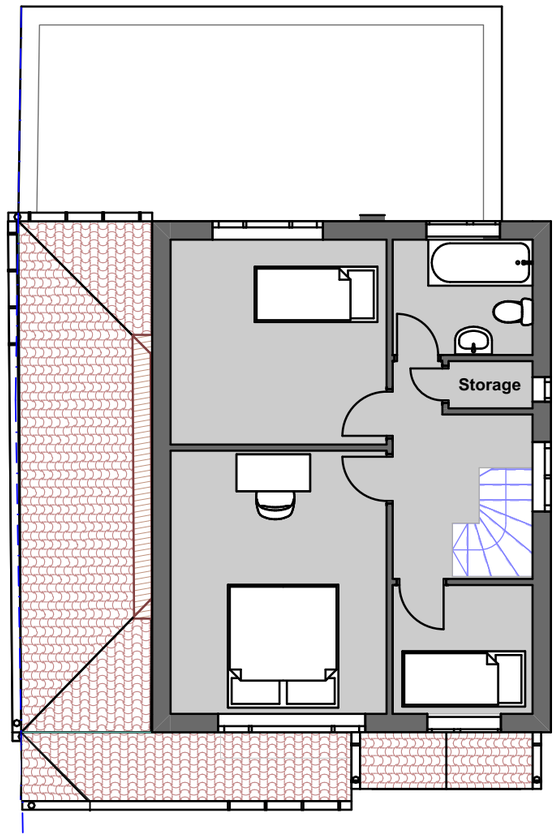

PROPOSED FIRST
FLOOR

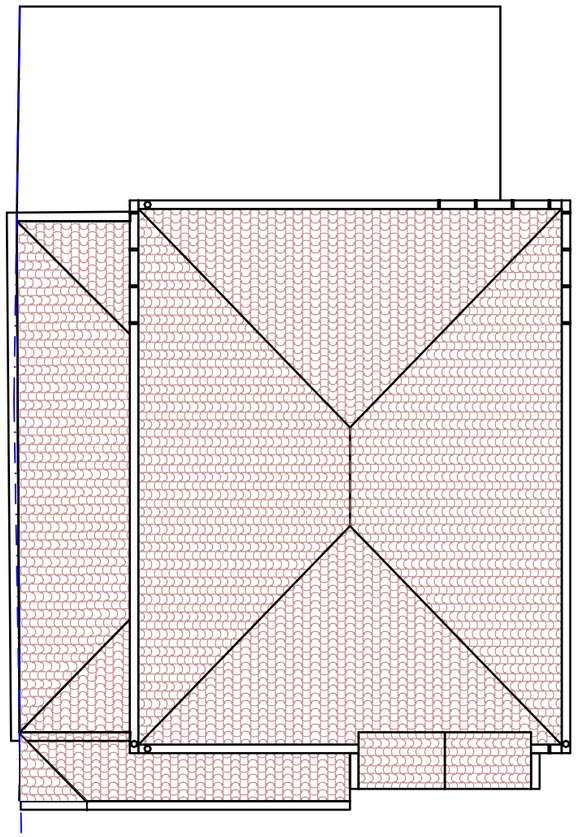

PROPOSED ROOF
FLOOR

NOTES:

1. All dimensions are in mm unless noted otherwise.
2. All new materials used to mach existing materials


Scale 1:100

0 2.5 5m


A	First Issue	14/10/2026
Version	Amendment	
E&F ENGINEERING	Client name: Geran Raofi	
	Address: 21 Charville Lane West - Uxbridge - UB10 0BY	
Purepose: Householder application	Drawing Title: Proposed plan	
Scale(at A3 size): As shown	Telephone: 07434658624 / Drawing Number: 041113 -PR001 / Version: A	



PROPOSED SIDE ELEVATION 1

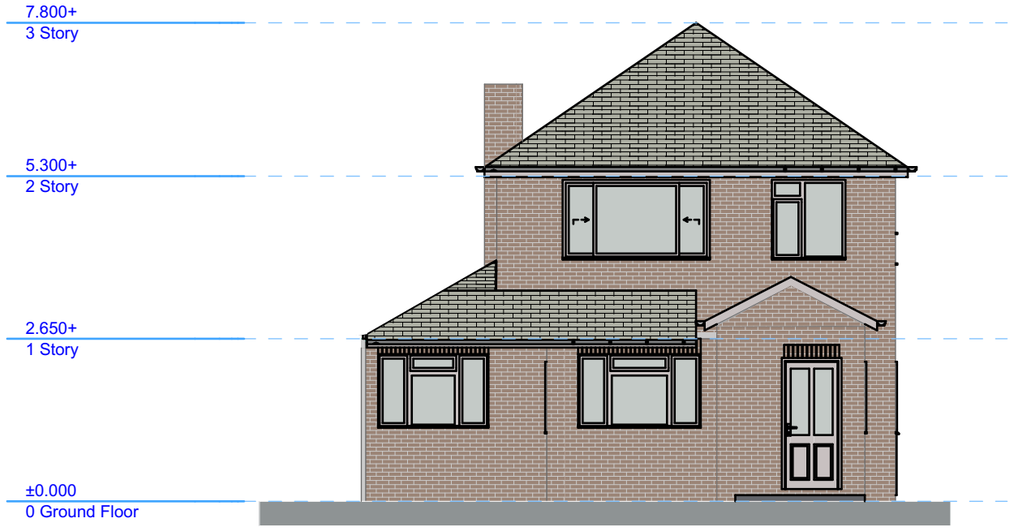

PROPOSED FRONT ELEVATION

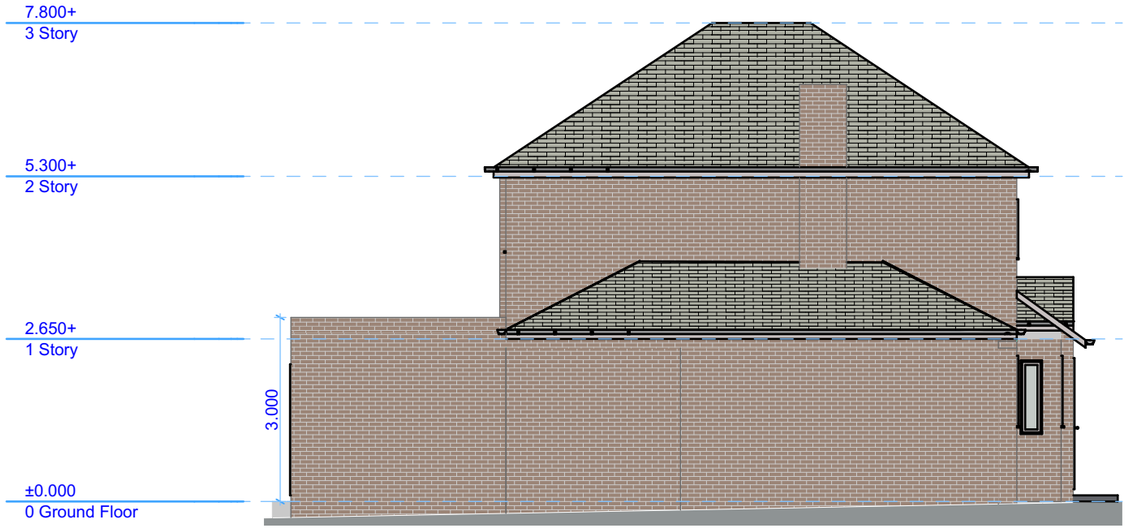

PROPOSED SIDE ELEVATION 2



PROPOSED REAR ELEVATION

NOTES:

1. All dimensions are in mm unless noted otherwise.
2. All new materials used to mach existing materials

Scale 1:100

0 2.5 5m

A	First Issue	14/10/2026
Version	Amendment	
E&F ENGINEERING	Client name: Geran Raofi	
	Address: 21 Charville Lane West - Uxbridge - UB10 0BY	
Purepose: Householder application	Drawing Title: Proposed elevation	
Scale(at A3 size): As shown	Telephone: 07434658624 / Drawing Number: 041113 -PR002 / Version: A	







NOTES:

1. **All dimensions are in mm unless noted otherwise.**
2. **All new materials used to mach existing materials**

Scale 1:100

0 2.5 5m

A	First Issue		14/10/2026
Version		Amendment	
E&F ENGINEERING		Client name	Geran Raofi
		Address	21 Charville Lane West - Uxbridge - UB10 0BY
Purepose	Householder application	Drawing Title	Proposed 3D section
Scale(at A3 size)	As shown	Telephone 07434658624 / Drawing Number 041113 -PR003	Version A