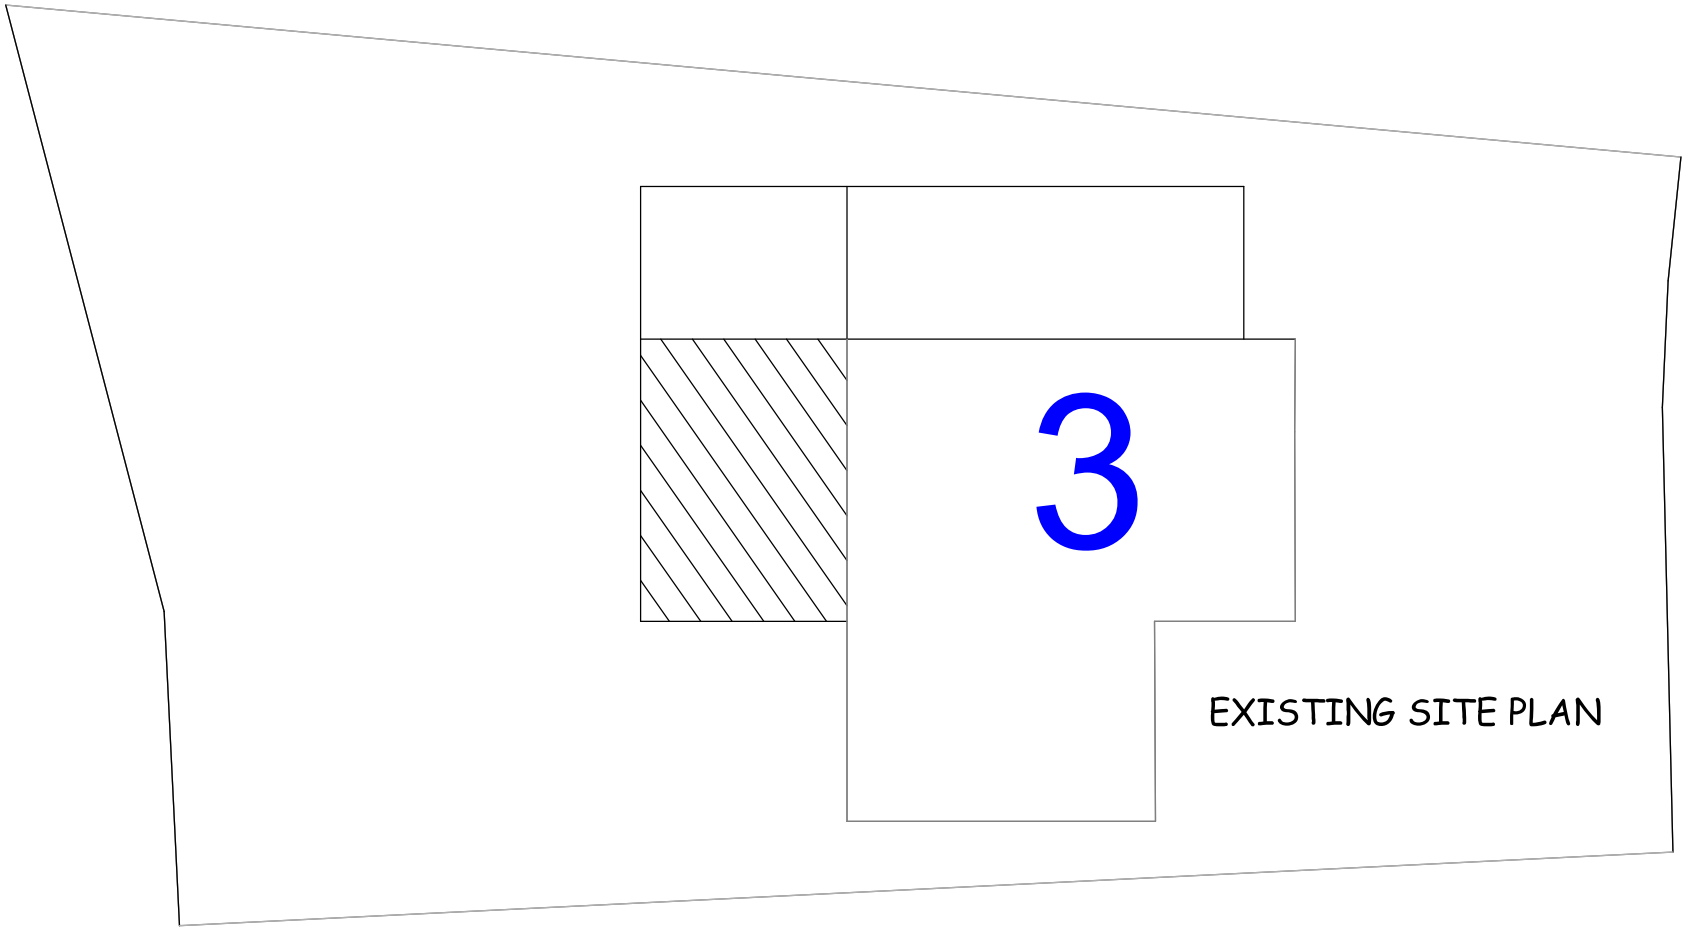


EXISTING SITE PLAN

Drawing No. 01

KEY

SCALE 1:100
@A3

0 1cm 2cm 3cm 4cm 5cm
0 1m 2m 3m 4m 5m

Rev	Description
B	
A	

CLIENT

Mr & Mrs Dhami

PROJECT TITLE

Proposed Double Storey Side and Part Single Storey Rear Extension

SITE ADDRESS

3 Belmont Close, Uxbridge, UB8 1RF

BRICKS AND MORTAR ENTERPRISES
52 ALLENDALE AVENUE, SOUTHALL, UB1 2SW
Mobile: 07956 959418
Email: info@bricksandmortarenterprises.com
website: www.bricksandmortarenterprises.com

All dimensions must be checked on site before commencing work Do not scale from these drawing.
Any deviations from plans or structural alterations are to be notified immediately.
Any building works undertaken before all necessary Local Authority approvals have been obtained are at clients own risk.
Any revised drawing or additional structural designs required after Local Authority approvals have been gained will Forman additional cost to the client.

PLANNING ISSUE