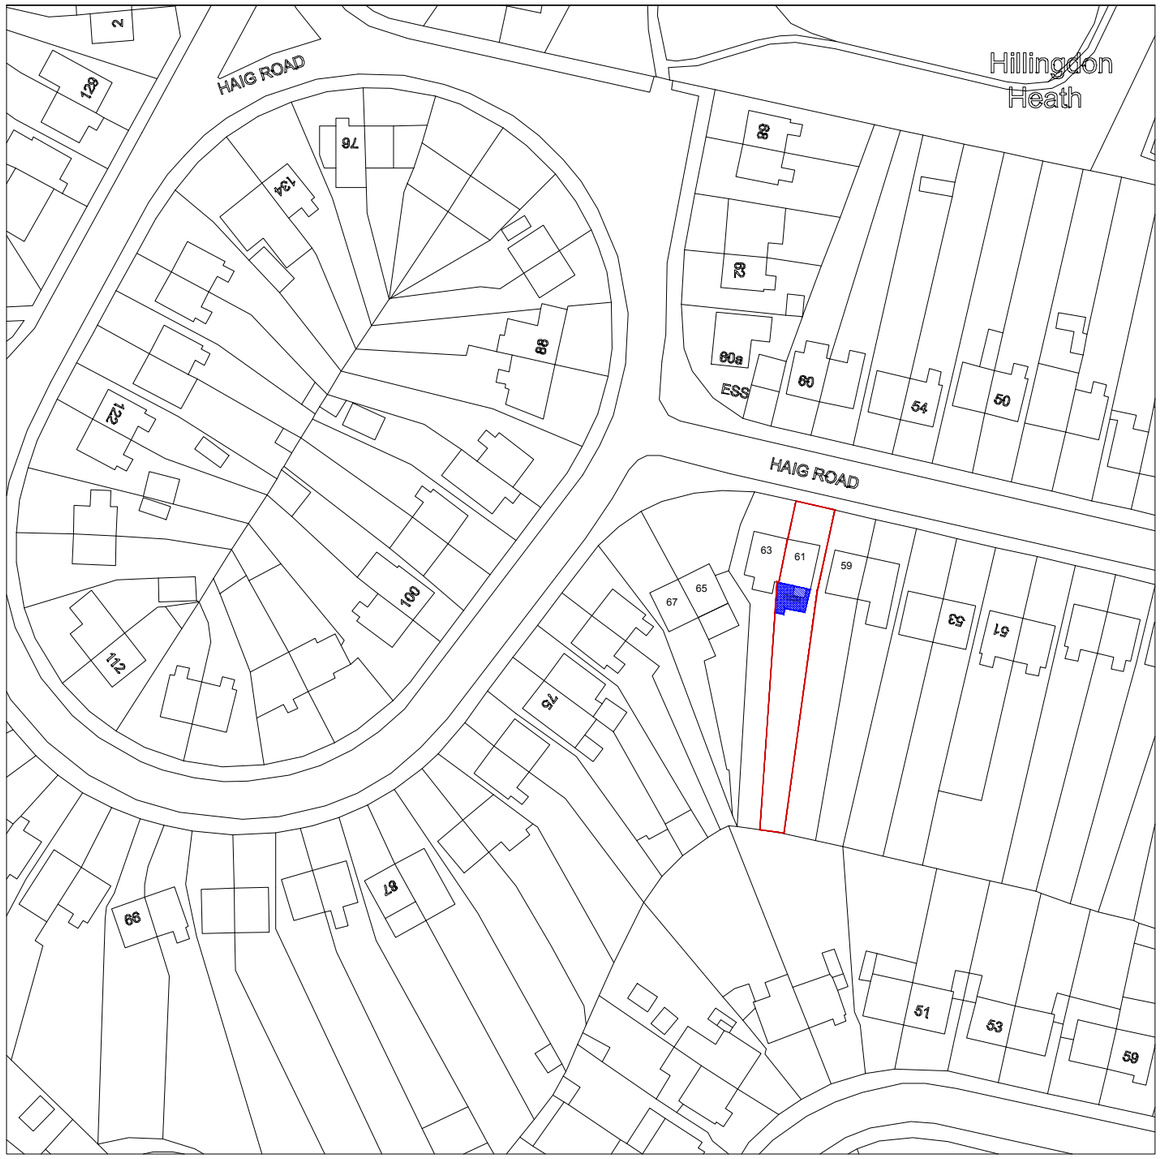

LOCATION PLAN (1:1250)

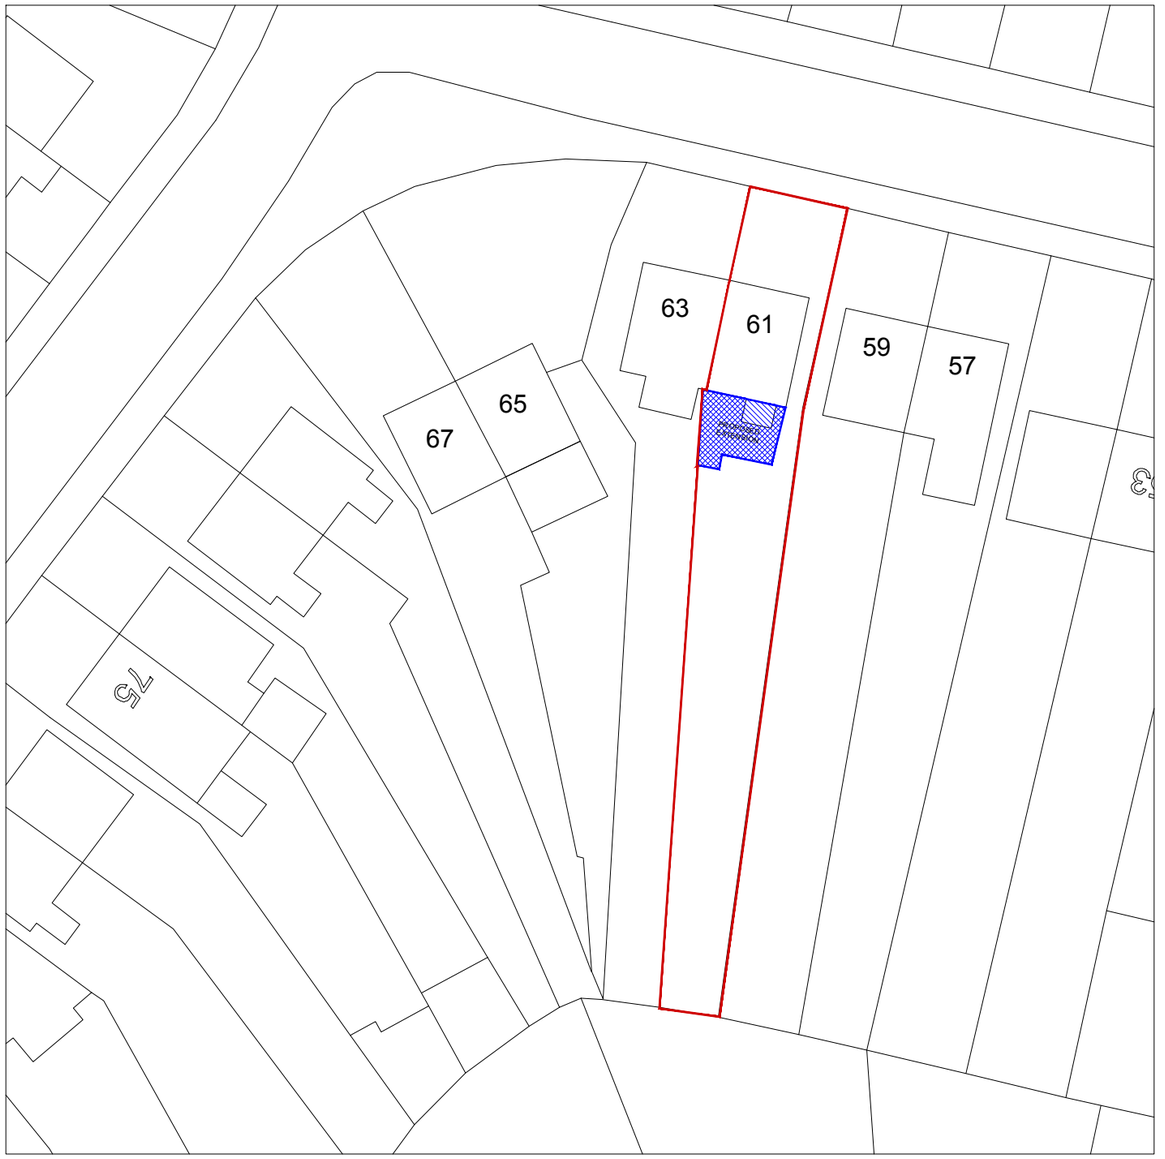

SITE PLAN (1:500)

N

0m 10m 20m
1:500

0m 25m 50m
1:1250

DRAFT PLANNING DRAWINGS

COHABIT DESIGN COOPERATIVE
4 TWEEDDALE GROVE_ICKENHAM_UB108TT
t: +44(0)788 447 0033 e: cohabit.design@gmail.com

PROJECT	61 HAIG ROAD_UXBRIDGE EXTENSION & LOFT CONVERSION		
TITLE	LOCATION PLAN + SITE PLAN		
CLIENT	LEE & KATHLEEN MILLS		
DATE	JAN 2021	DWG NO	PR01-09 + PR01-10
SCALE	1:1250 | 1:500	REVISION	REV' 00

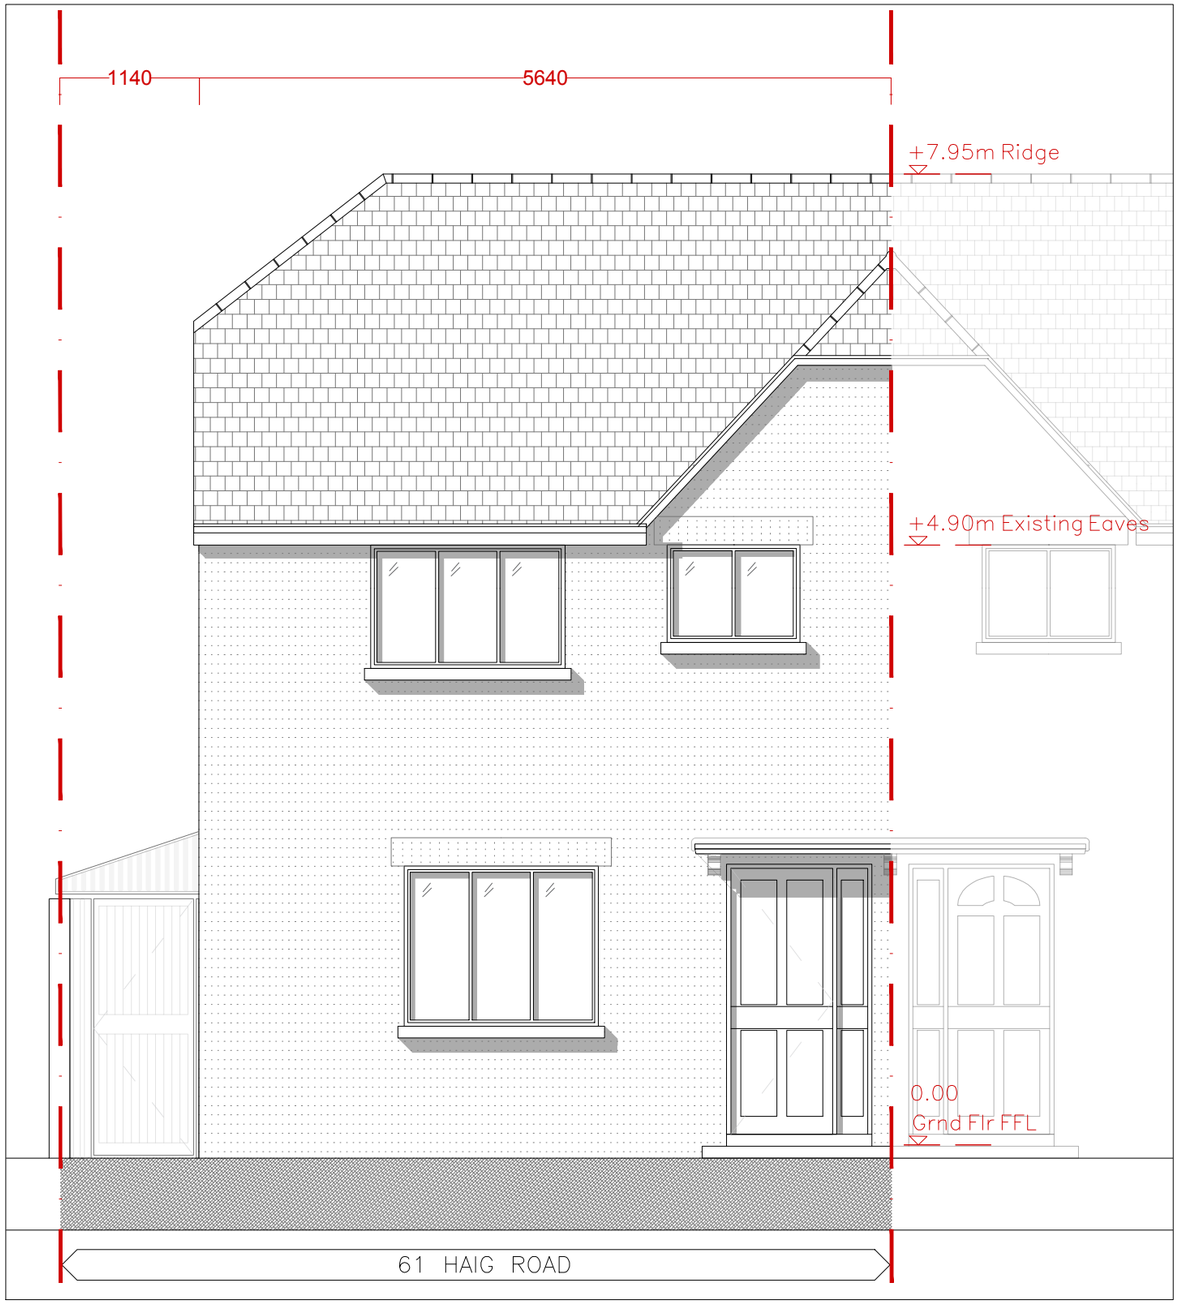

E-01 00 EXISTING FRONT ELEV 1:50

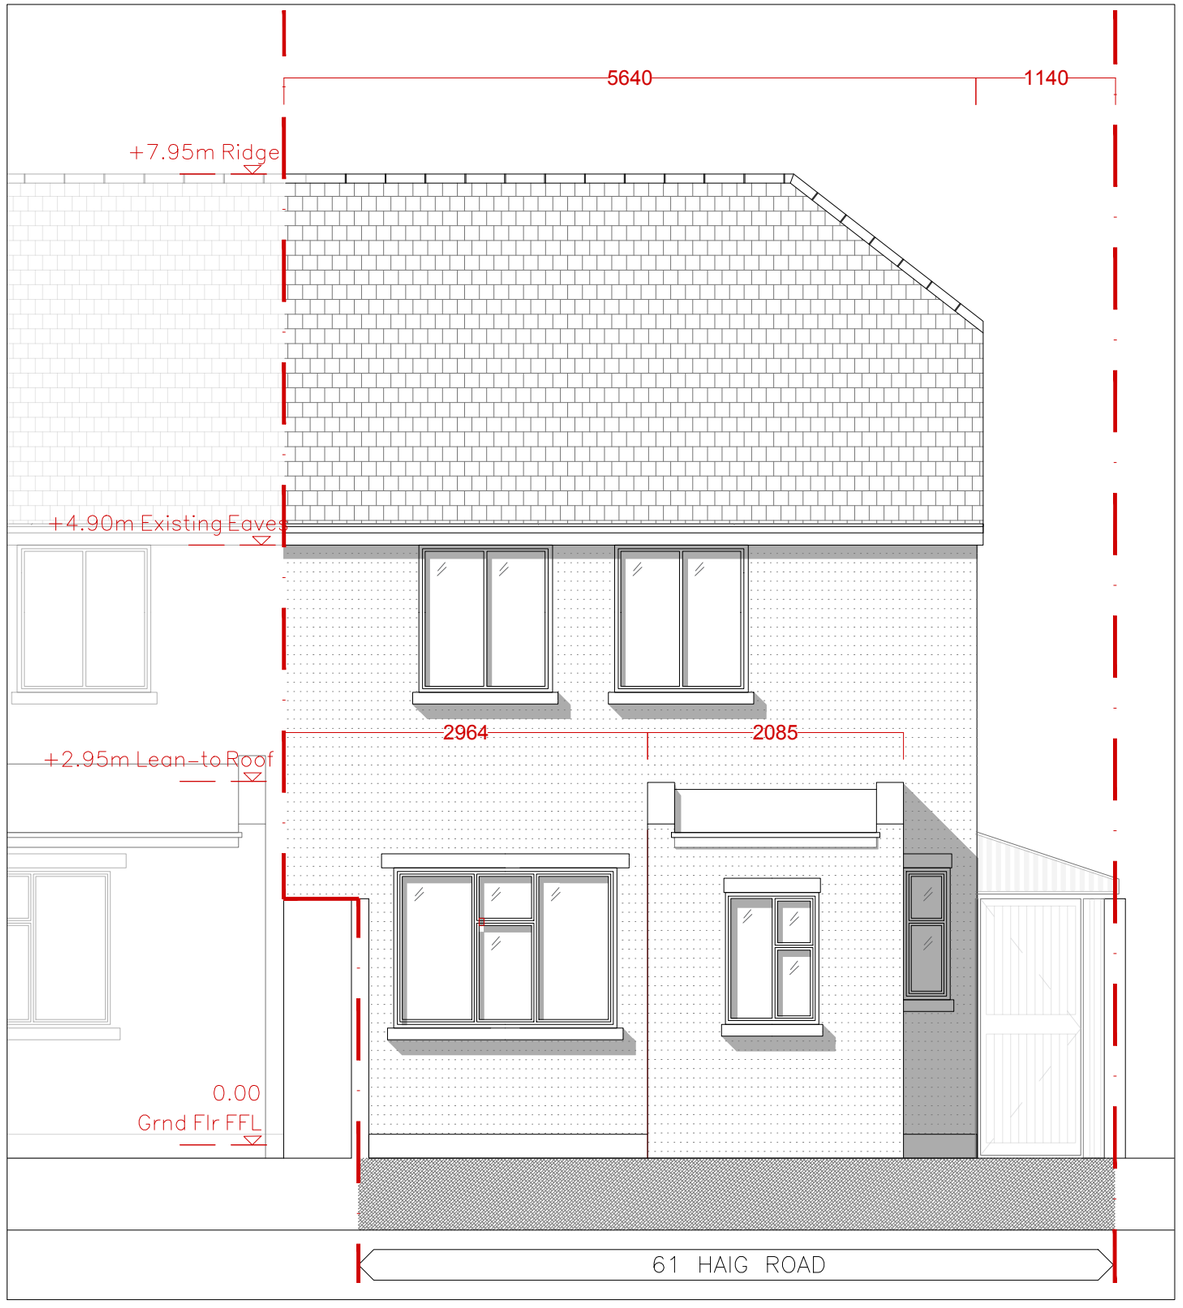

E-02 00 EXISTING REAR ELEV 1:50

0m 1m 2m
1:50

DRAFT PLANNING DRAWINGS

COHABIT DESIGN COOPERATIVE
4 TWEEDDALE GROVE_ICKENHAM_UB108TT
t: +44(0)788 447 0033 e: cohabit.design@gmail.com

PROJECT	61 HAIG ROAD_UXBRIDGE EXTENSION & LOFT CONVERSION		
TITLE	EXISTING PLANS + ELEVATIONS		
CLIENT	LEE & KATHLEEN MILLS		
DATE	JAN 2021	DWG NO	EX01+02
SCALE	1:50	REVISION	REV' 00

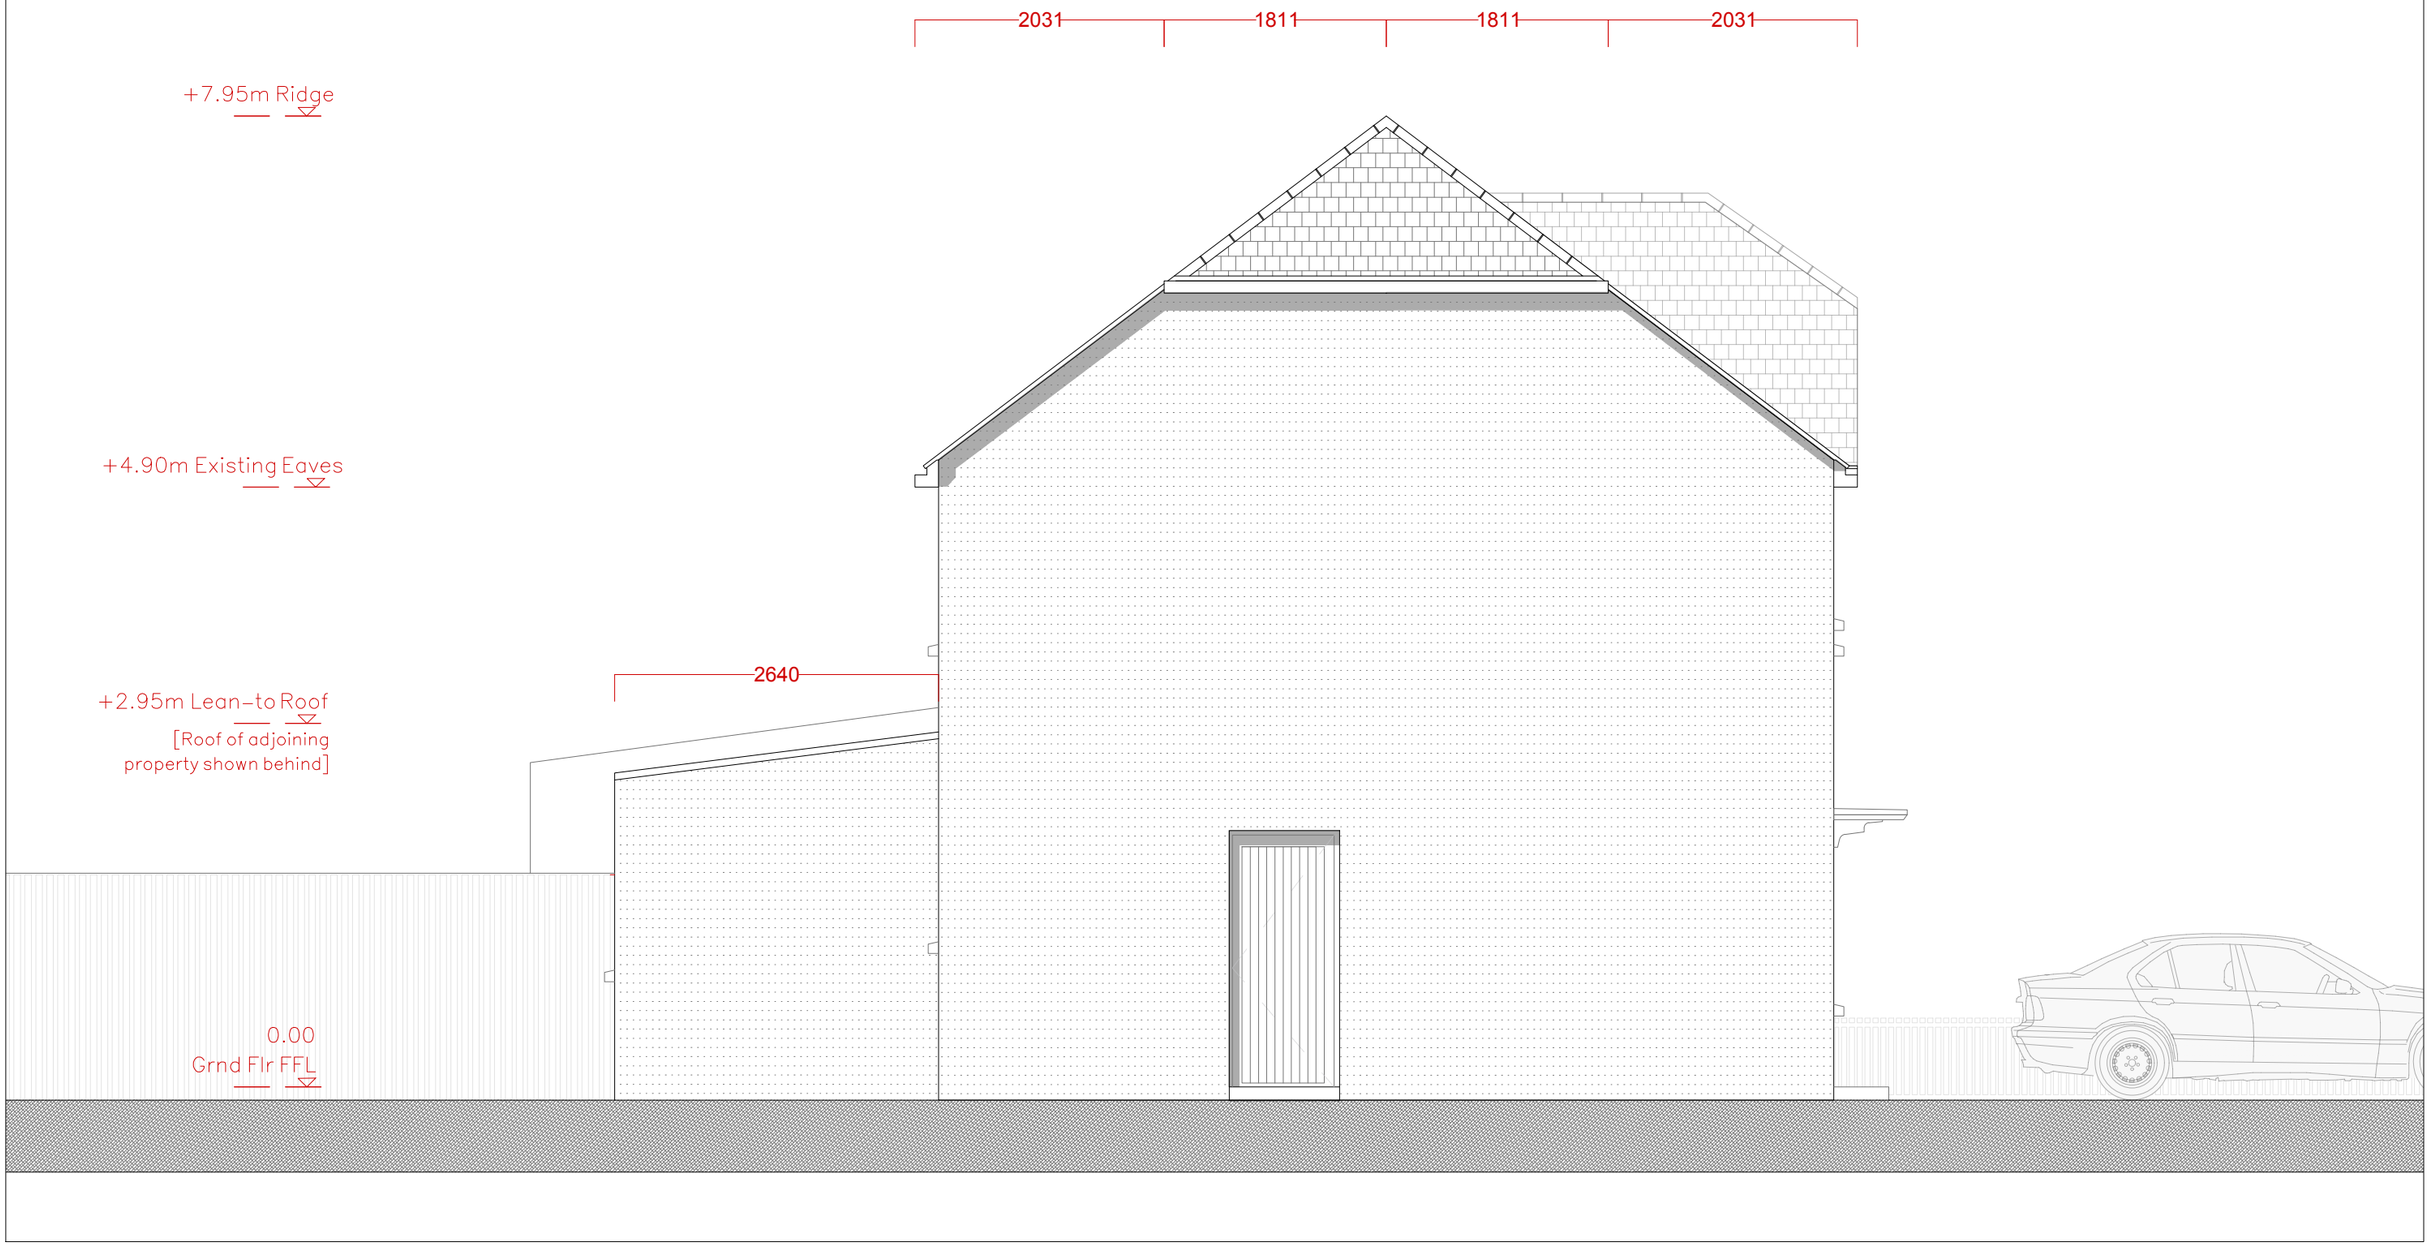

E-03 00 EXISTING SIDE [EAST] ELEV 1:50

0m 1m 2m
1:50

DRAFT PLANNING DRAWINGS

COHABIT DESIGN COOPERATIVE
4 TWEEDDALE GROVE_ICKENHAM_UB108TT
t: +44(0)788 447 0033 e: cohabit.design@gmail.com

PROJECT	61 HAIG ROAD_UXBRIDGE EXTENSION & LOFT CONVERSION		
TITLE	EXISTING PLANS + ELEVATIONS		
CLIENT	LEE & KATHLEEN MILLS		
DATE	FEB 2021	DWG NO	EX03
SCALE	1:50	REVISION	00

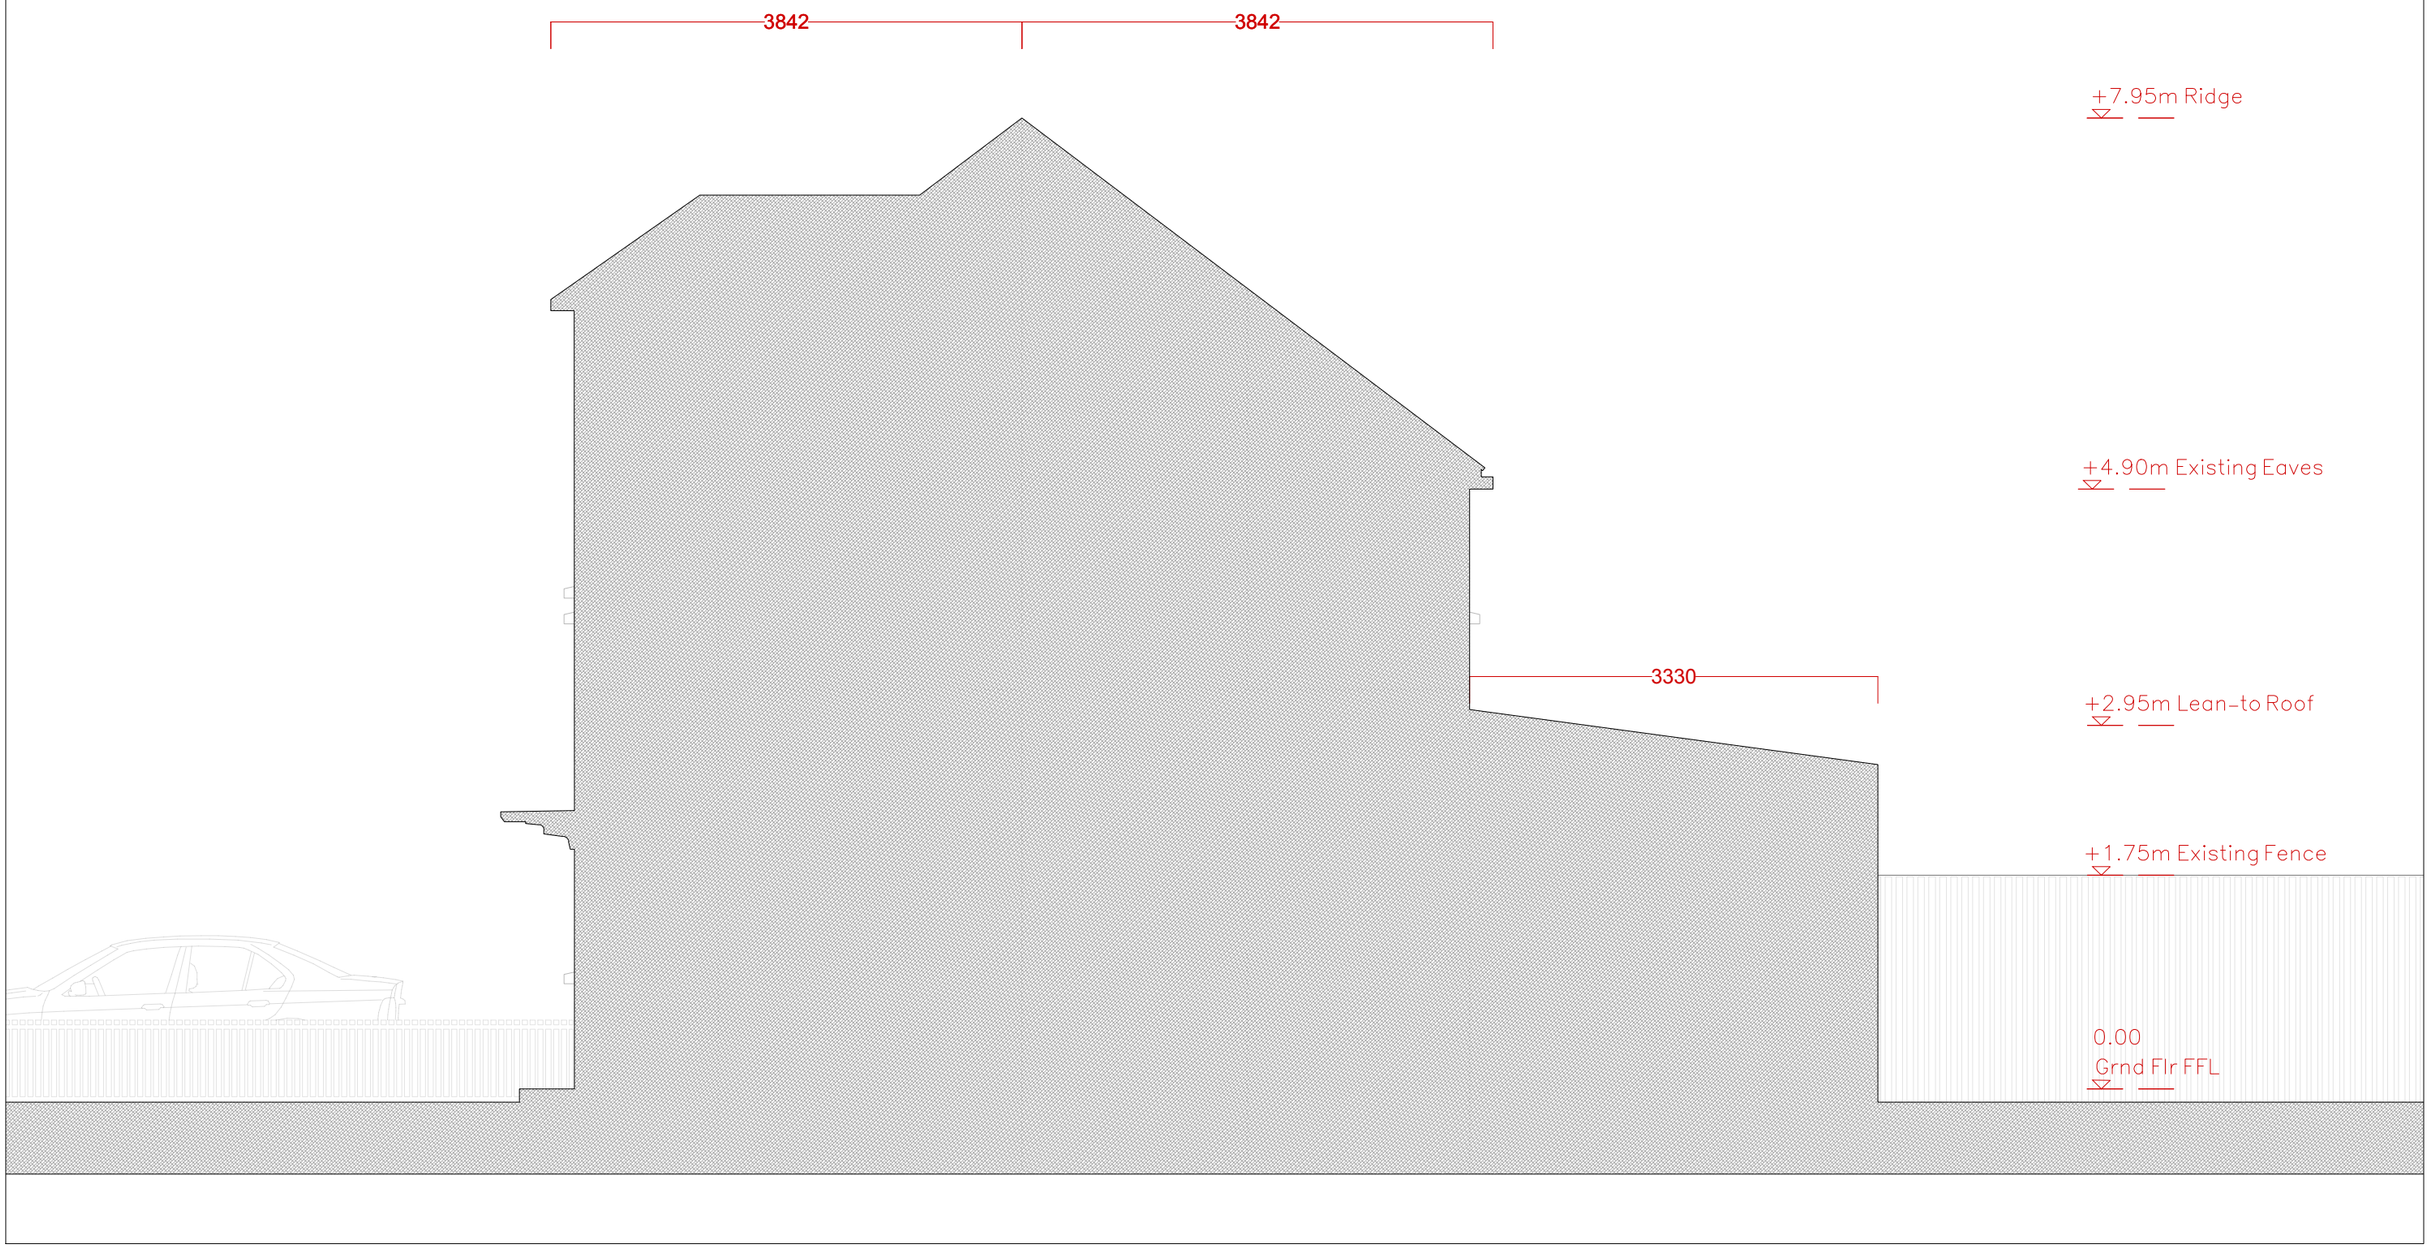

E-04 00 EXISTING SILHOUETTE FROM ADJOINING PROPERTY 1:50

0m 1m 2m
1:50

DRAFT PLANNING DRAWINGS

COHABIT DESIGN COOPERATIVE
4 TWEEDDALE GROVE_ICKENHAM_UB108TT
t: +44(0)788 447 0033 e: cohabit.design@gmail.com

PROJECT	61 HAIG ROAD_UXBRIDGE EXTENSION & LOFT CONVERSION		
TITLE	EXISTING PLANS + ELEVATIONS		
CLIENT	LEE & KATHLEEN MILLS		
DATE	FEB 2021	DWG NO	EX04
SCALE	1:50	REVISION	00

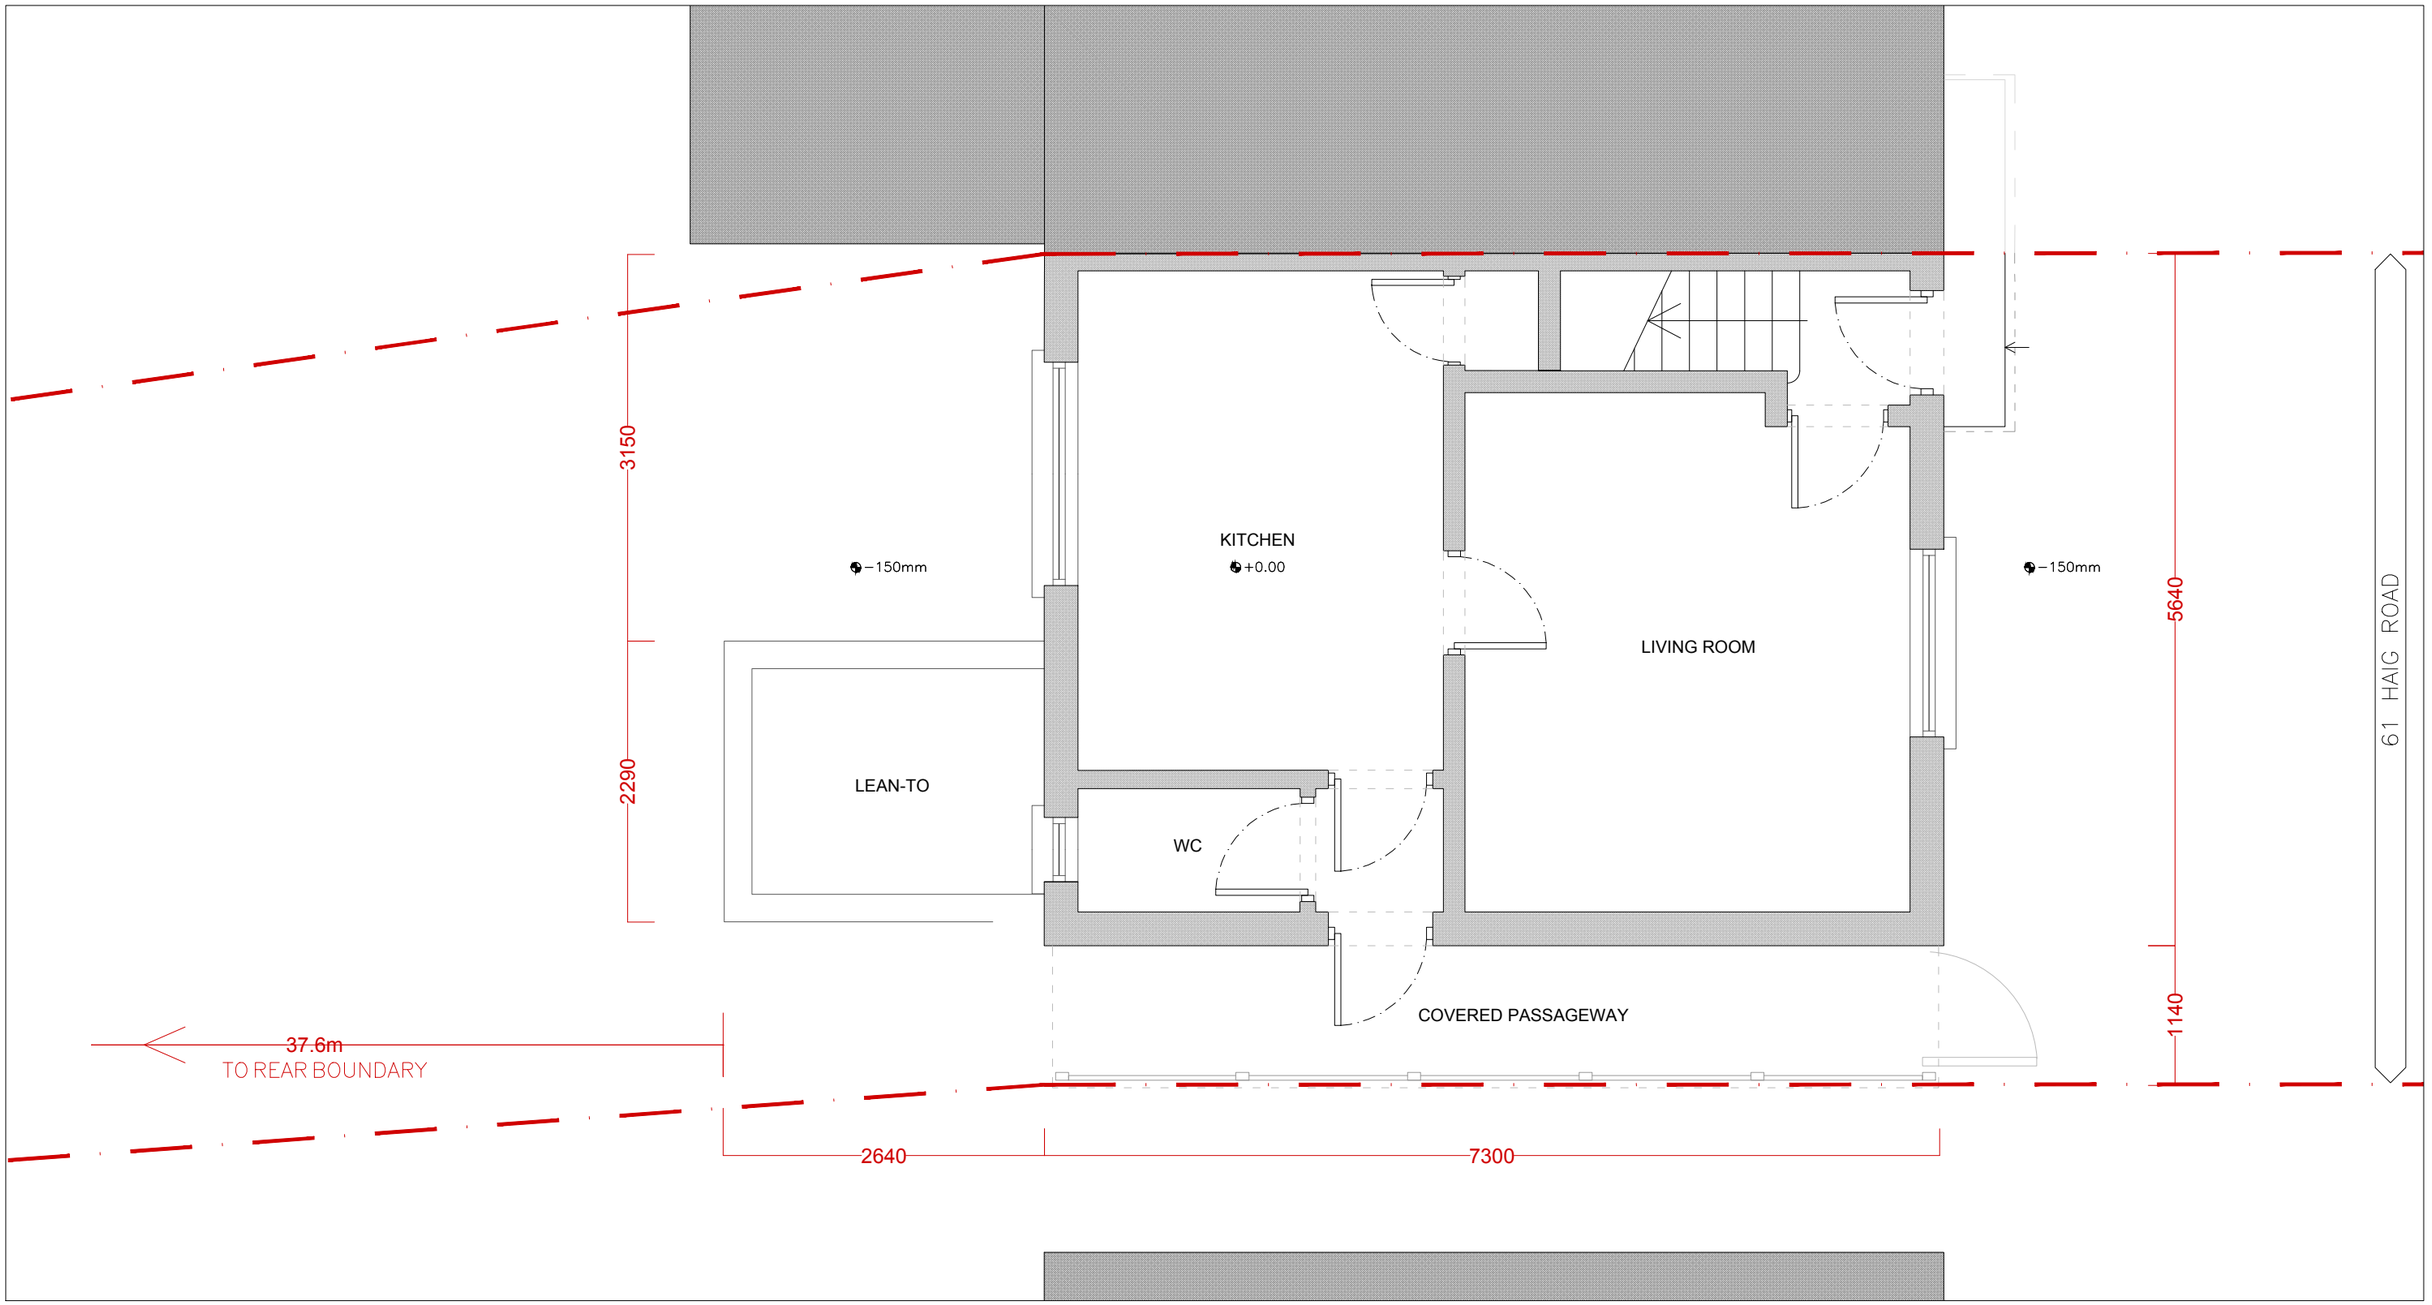

E-05 00 EXISTING GROUND FLOOR PLAN 1:50

0m 1m 2m
1:50

DRAFT PLANNING DRAWINGS

COHABIT DESIGN COOPERATIVE
4 TWEEDDALE GROVE_ICKENHAM_UB108TT
t: +44(0)788 447 0033 e: cohabit.design@gmail.com

PROJECT	61 HAIG ROAD_UXBRIDGE EXTENSION & LOFT CONVERSION		
TITLE	EXISTING PLANS + ELEVATIONS		
CLIENT	LEE & KATHLEEN MILLS		
DATE	FEB 2021	DWG NO	EX05
SCALE	1:50	REVISION	00

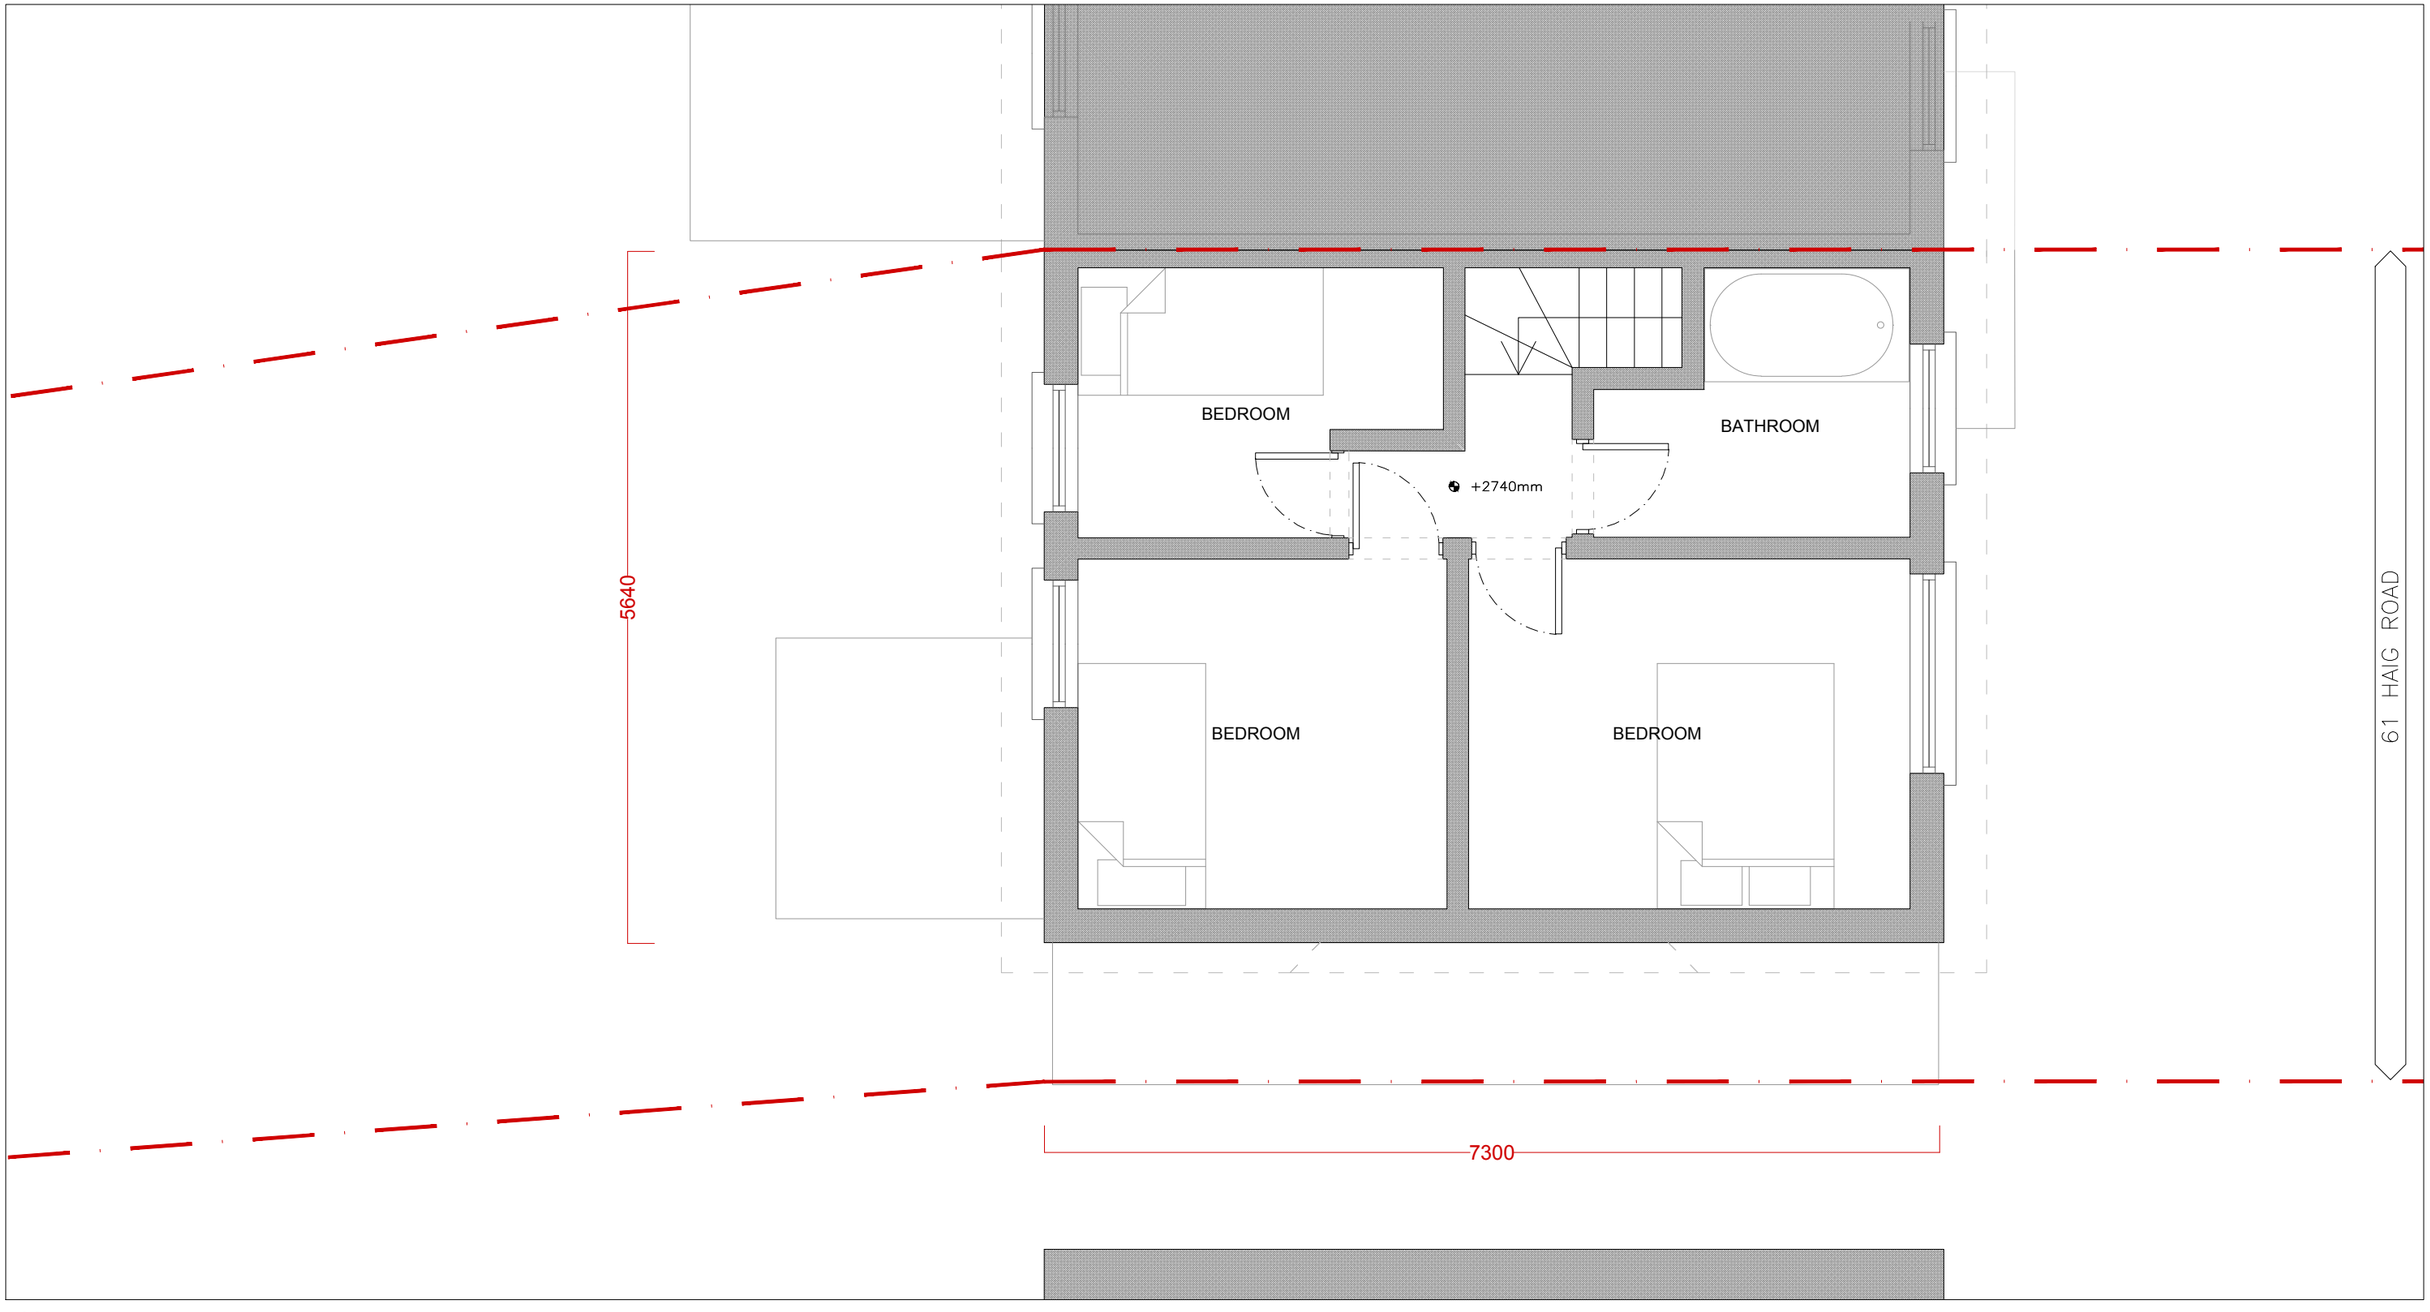

E-06 00 EXISTING FIRST FLOOR PLAN 1:50

0m 1m 2m
1:50

DRAFT PLANNING DRAWINGS

COHABIT DESIGN COOPERATIVE
4 TWEEDDALE GROVE_ICKENHAM_UB108TT
t: +44(0)788 447 0033 e: cohabit.design@gmail.com

PROJECT	61 HAIG ROAD_UXBRIDGE EXTENSION & LOFT CONVERSION		
TITLE	EXISTING PLANS + ELEVATIONS		
CLIENT	LEE & KATHLEEN MILLS		
DATE	JAN 2021	DWG NO	EX06
SCALE	1:50	REVISION	REV' 00

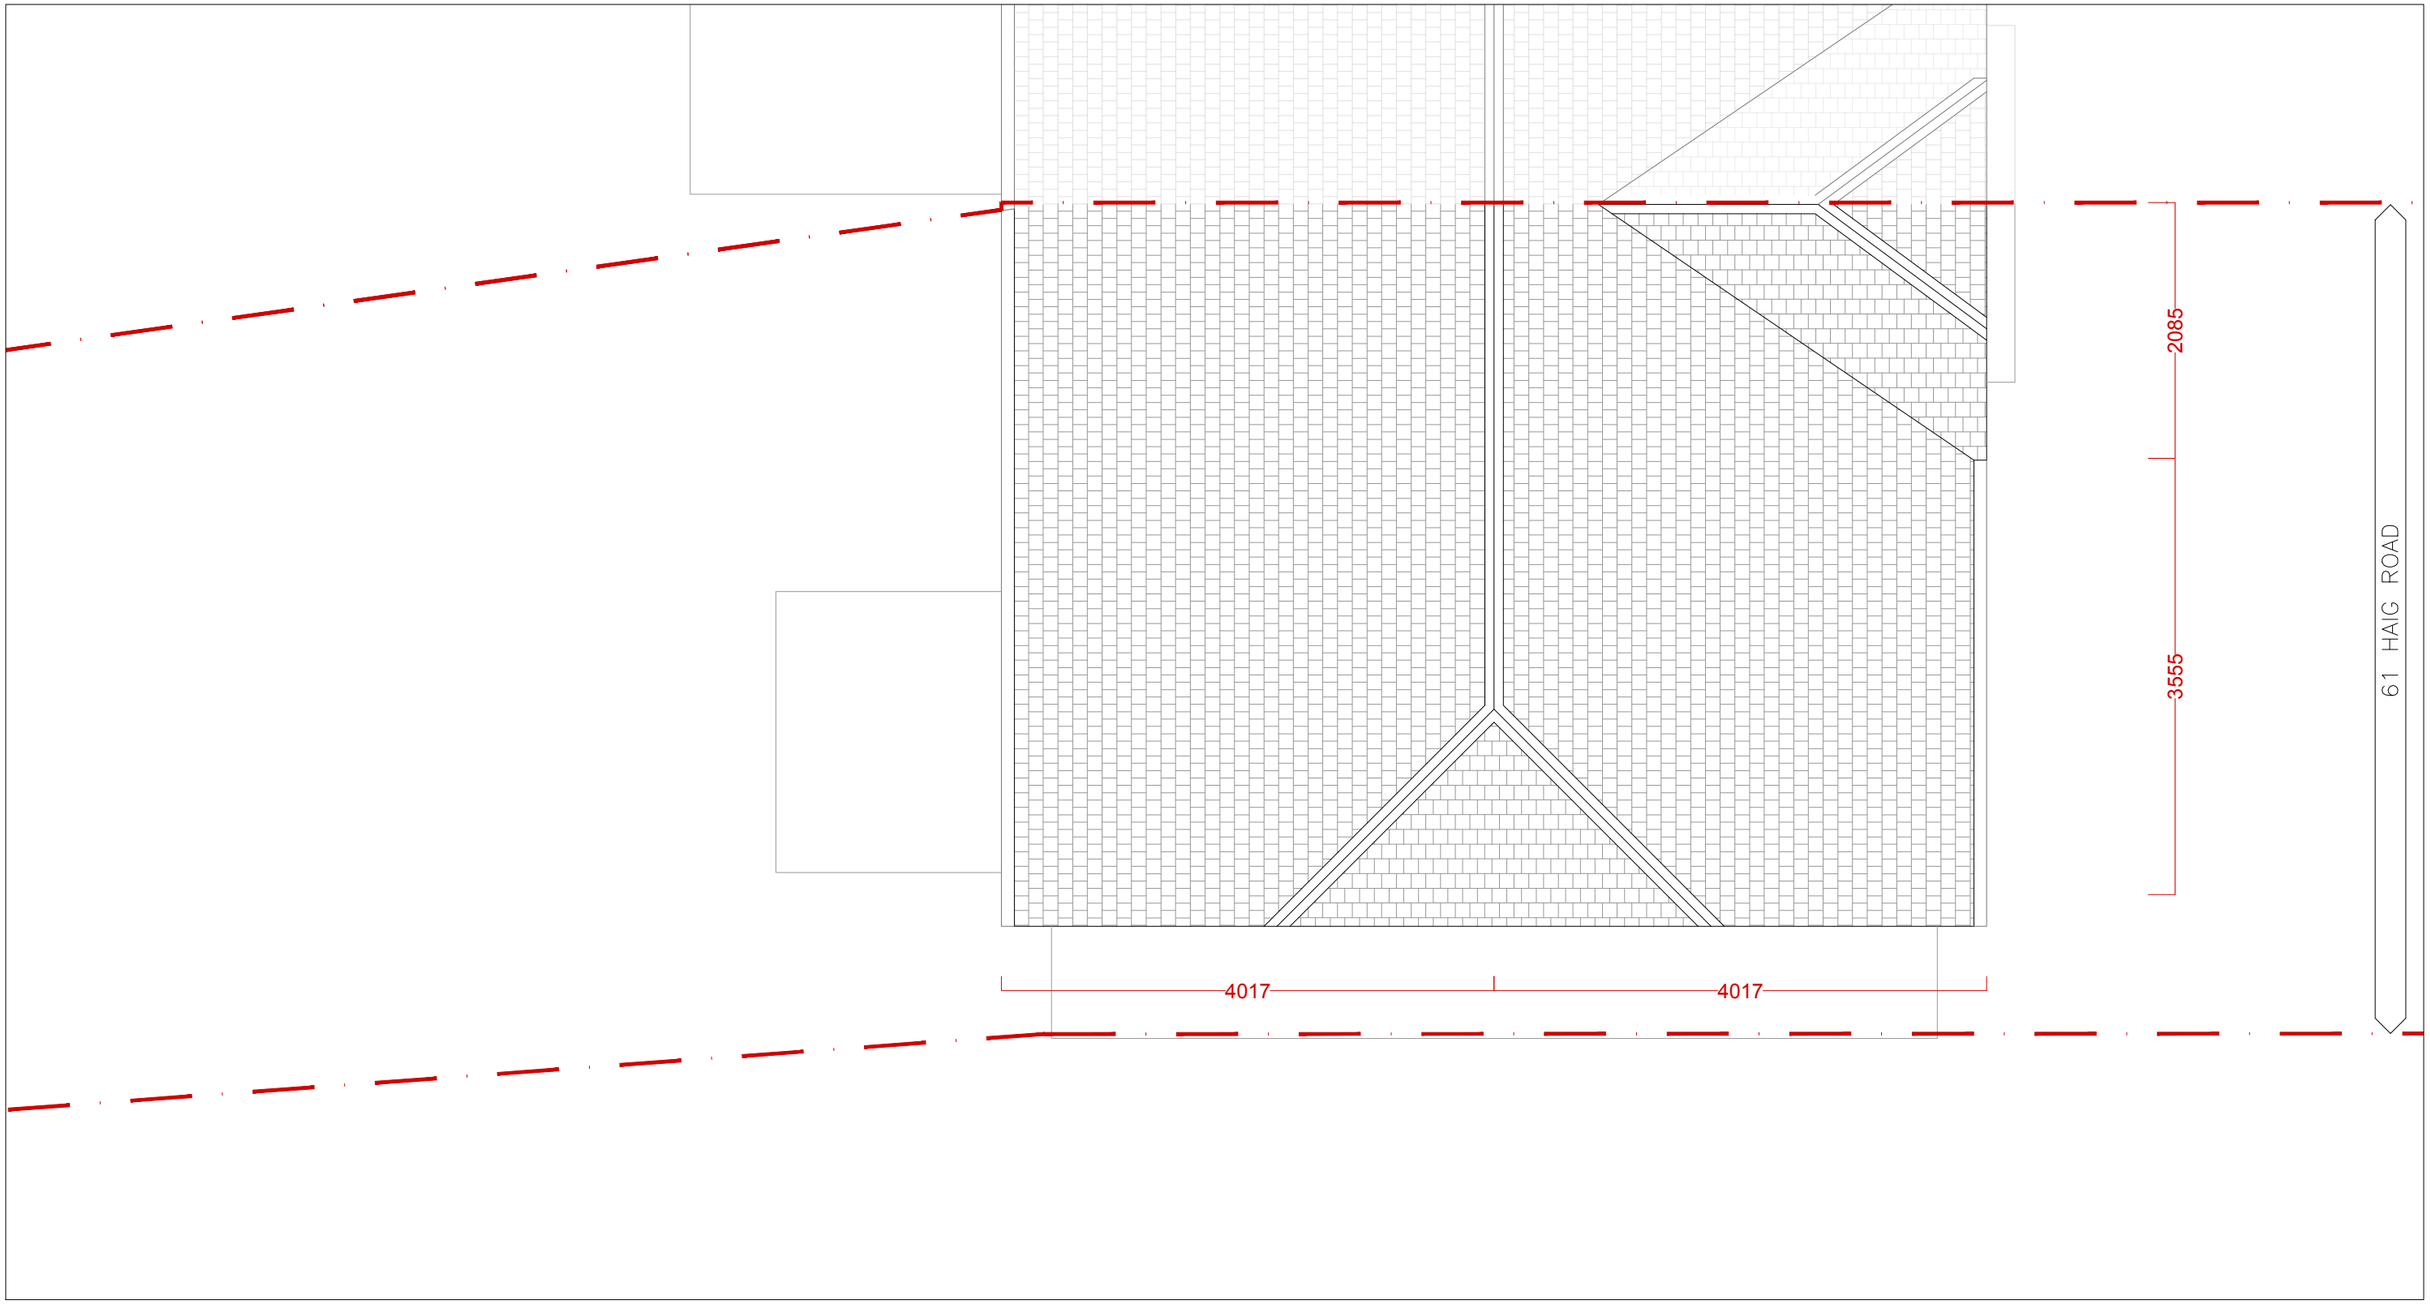

E-08 00 EXISTING ROOF PLAN 1:50

0m 1m 2m
1:50

DRAFT PLANNING DRAWINGS

COHABIT DESIGN COOPERATIVE
4 TWEEDDALE GROVE_ICKENHAM_UB108TT
t: +44(0)788 447 0033 **e**: cohabit.design@gmail.com

PROJECT	61 HAIG ROAD_UXBRIDGE EXTENSION & LOFT CONVERSION		
TITLE	EXISTING PLANS + ELEVATIONS		
CLIENT	LEE & KATHLEEN MILLS		
DATE	JAN 2021	DWG NO	EX08
SCALE	1:50	REVISION	REV' 00

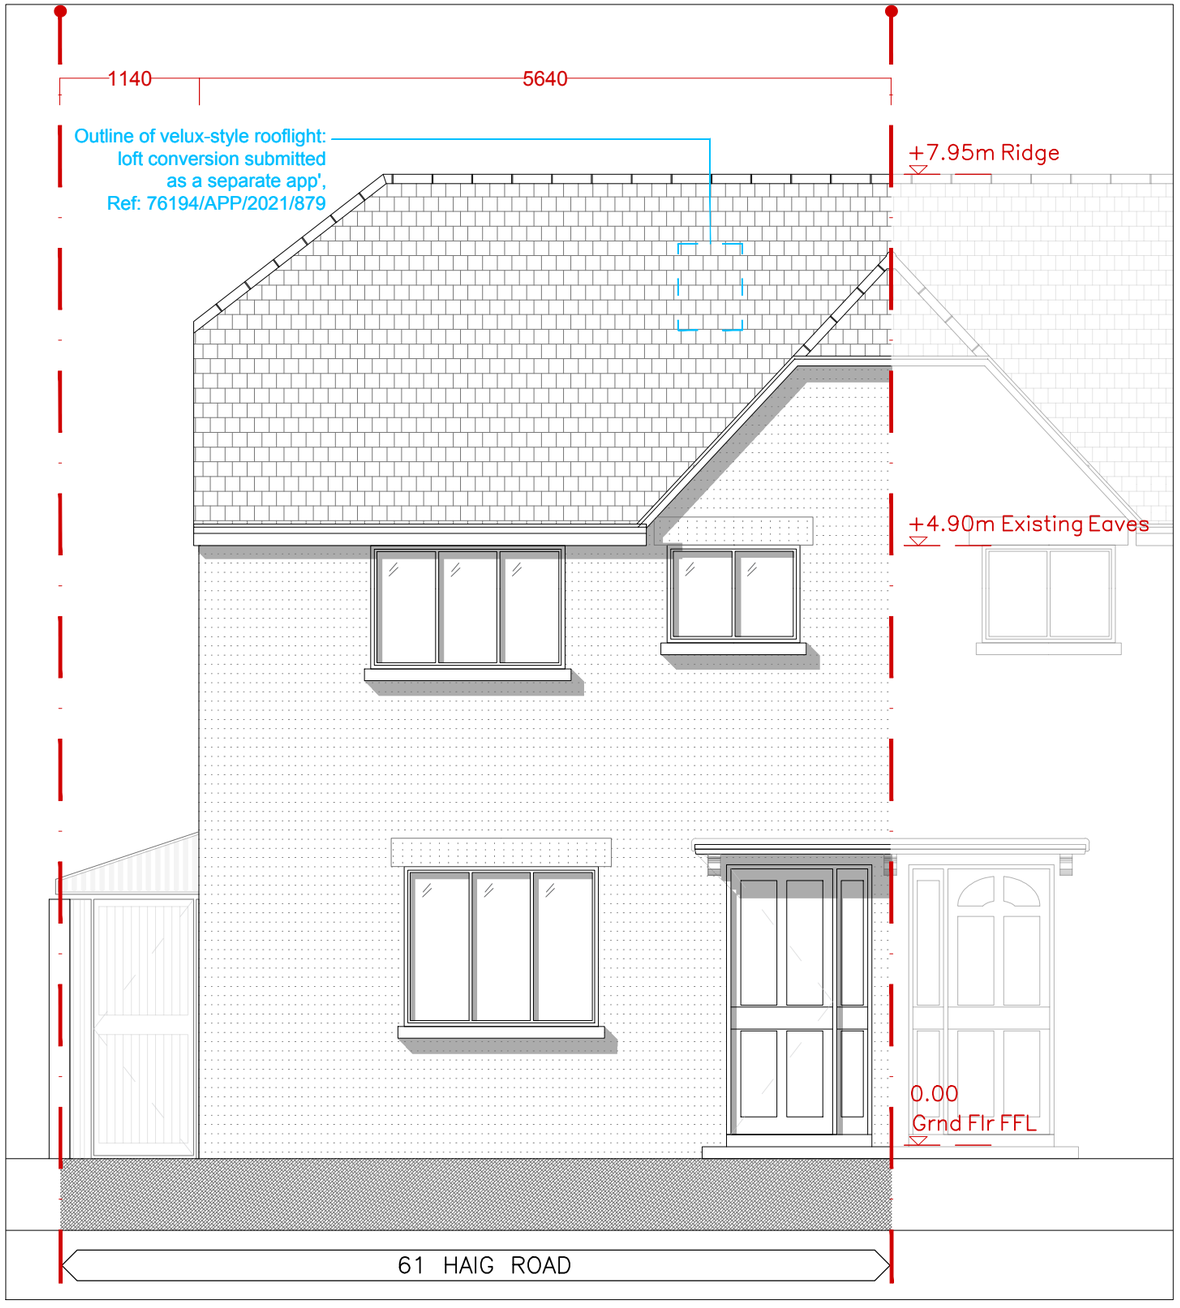

P-01 A PROPOSED FRONT ELEV 1:50

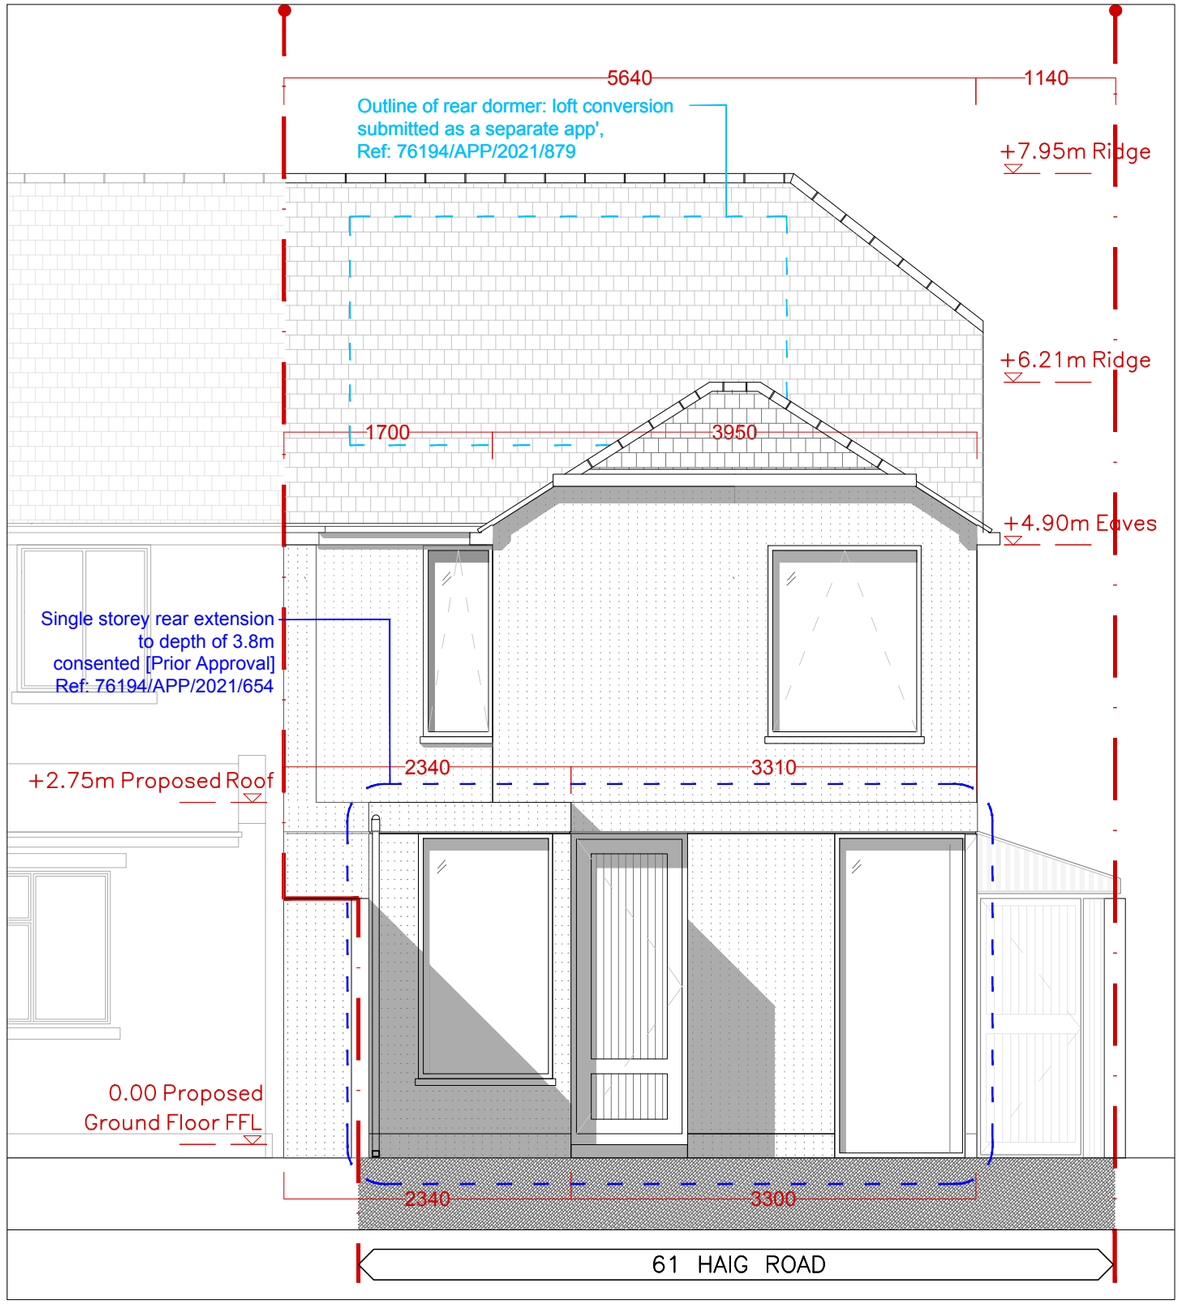

P-02 A PROPOSED REAR ELEV 1:50

0m 1m 2m
1:50

PLANNING APPLICATION DRAWINGS

COHABIT DESIGN COOPERATIVE
4 TWEEDDALE GROVE_ICKENHAM_UB108TT
t: +44(0)788 447 0033 e: cohabit.design@gmail.com

PROJECT	61 HAIG ROAD_UXBRIDGE EXTENSION & LOFT CONVERSION		
TITLE	PROPOSED PLANS + ELEVATIONS		
CLIENT	LEE & KATHLEEN MILLS		
DATE	APR 2021	DWG NO	PR04-01A + PR04-02A
SCALE	1:50	REVISION	0

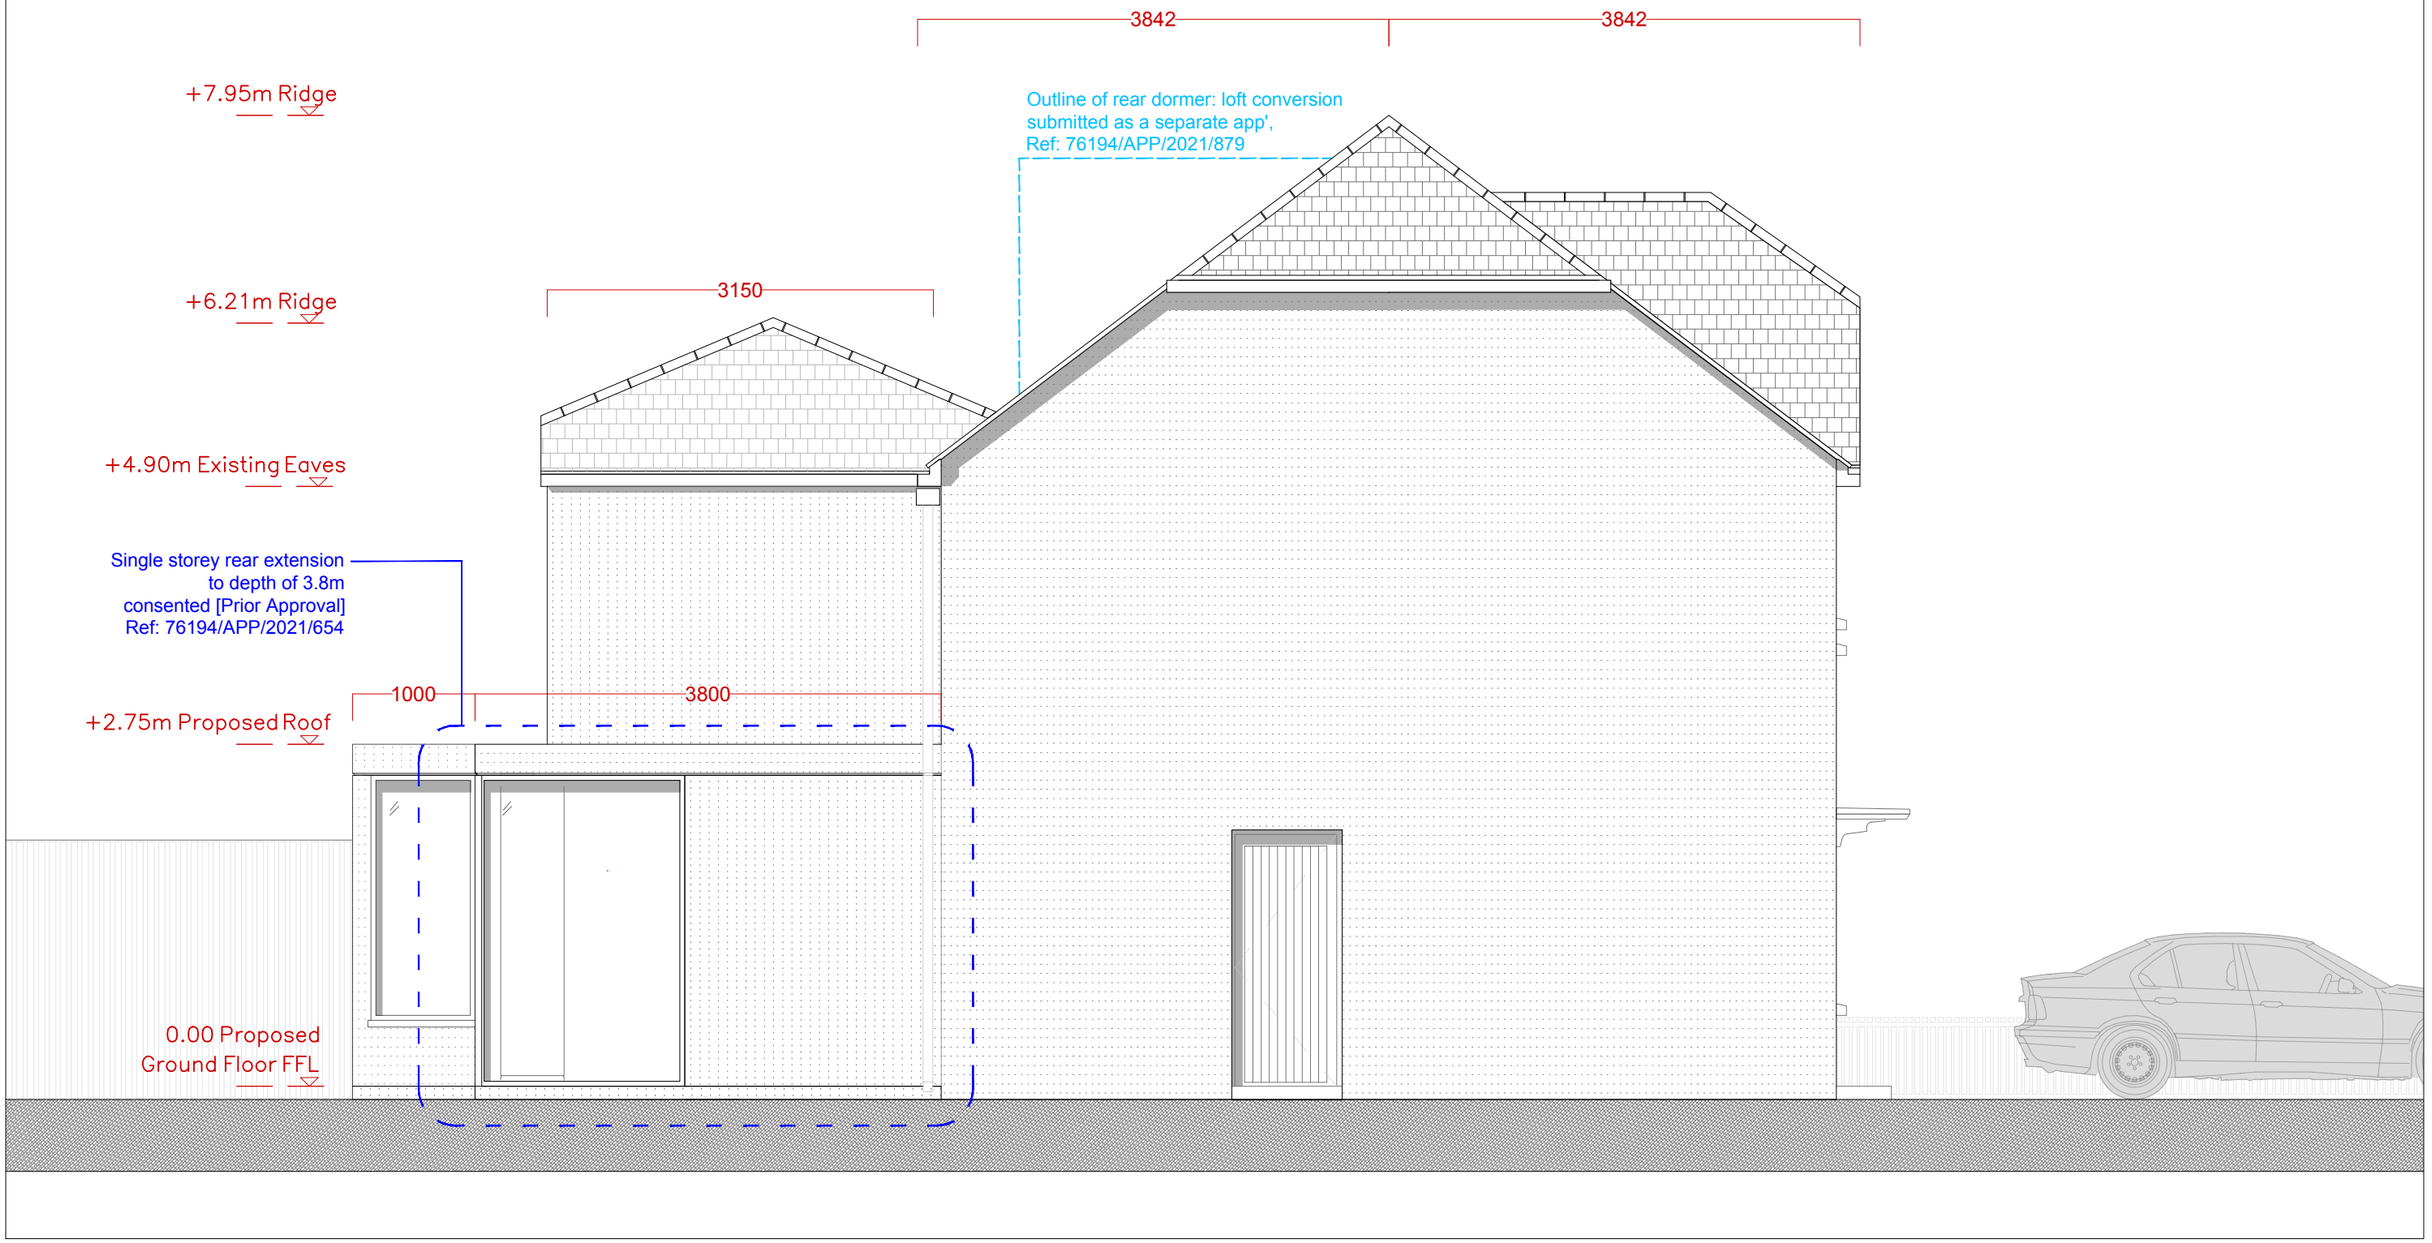

P-03
00 PROPOSED SIDE [EAST] ELEV 1:50

0m 1m 2m
1:50

PLANNING APPLICATION DRAWINGS

COHABIT DESIGN COOPERATIVE
4 TWEEDDALE GROVE_ICKENHAM_UB108TT
t: +44(0)788 447 0033 e: cohabit.design@gmail.com

PROJECT	61 HAIG ROAD_UXBRIDGE EXTENSION & LOFT CONVERSION
TITLE	PROPOSED PLANS + ELEVATIONS
CLIENT	LEE & KATHLEEN MILLS
DATE	APR 2021
DWG NO	PR04-03
SCALE	1:50
REVISION	0

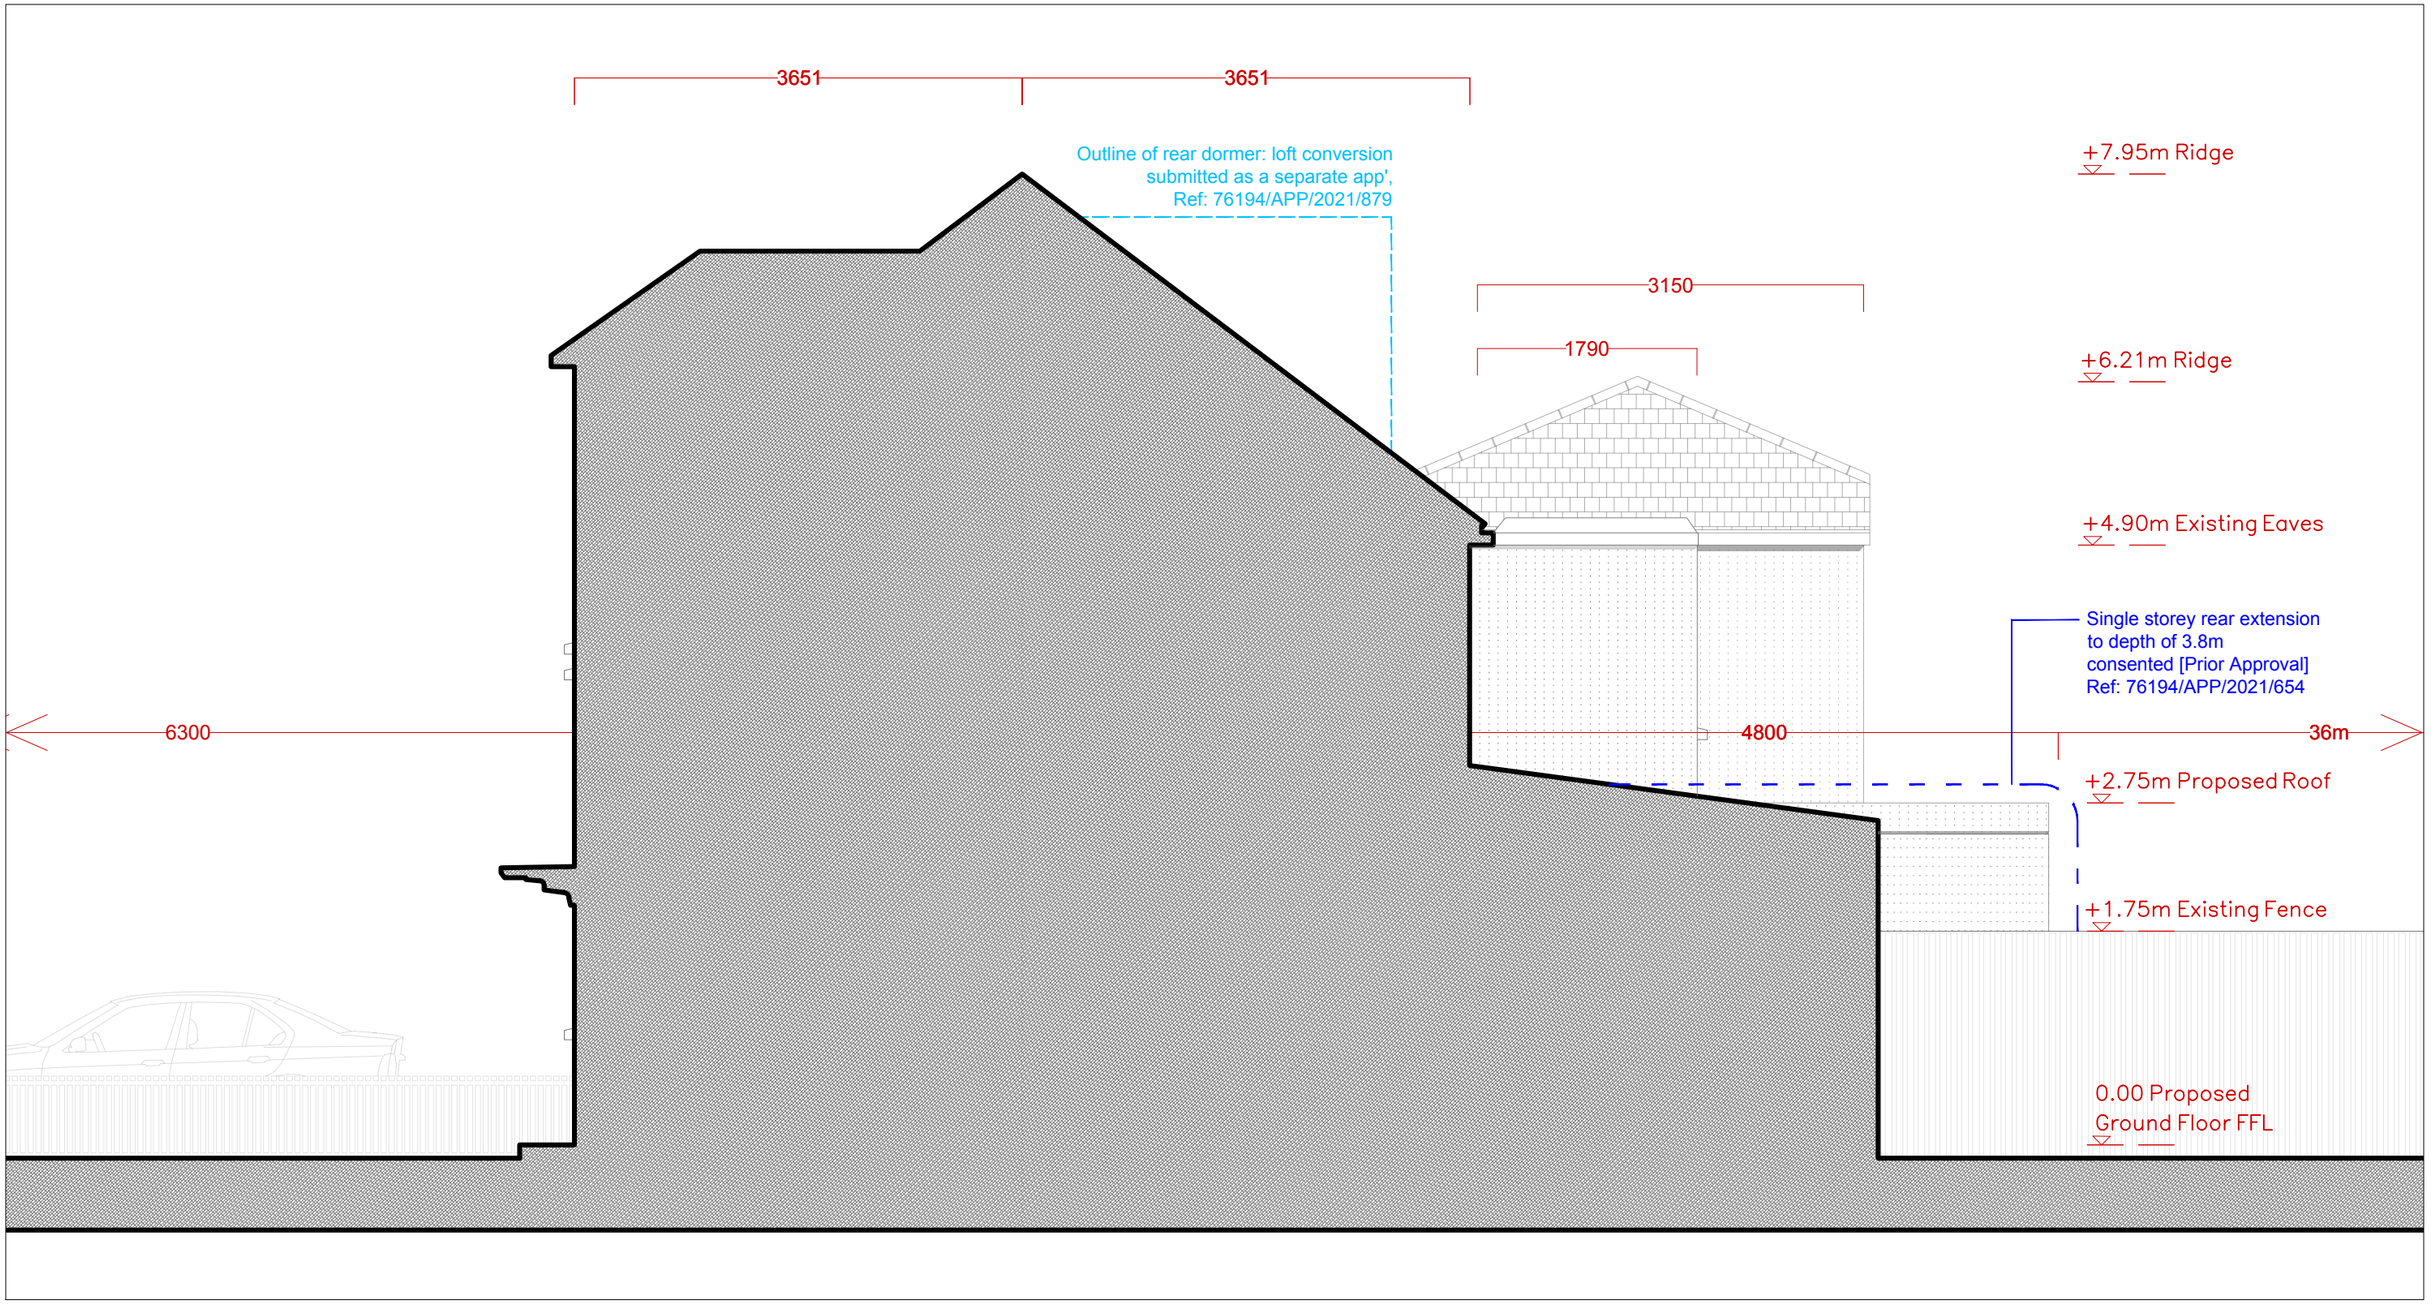

P-04
A
PROPOSED SILHOUETTE FROM ADJOINING PROPERTY 1:50

0m 1m 2m
1:50

PLANNING APPLICATION DRAWINGS

COHABIT DESIGN COOPERATIVE
4 TWEEDDALE GROVE_ICKENHAM_UB108TT
t: +44(0)788 447 0033 **e**: cohabit.design@gmail.com

PROJECT	61 HAIG ROAD_UXBRIDGE EXTENSION & LOFT CONVERSION		
TITLE	PROPOSED PLANS + ELEVATIONS		
CLIENT	LEE & KATHLEEN MILLS		
DATE	APR 2021	DWG NO	PR04-04
SCALE	1:50	REVISION	0

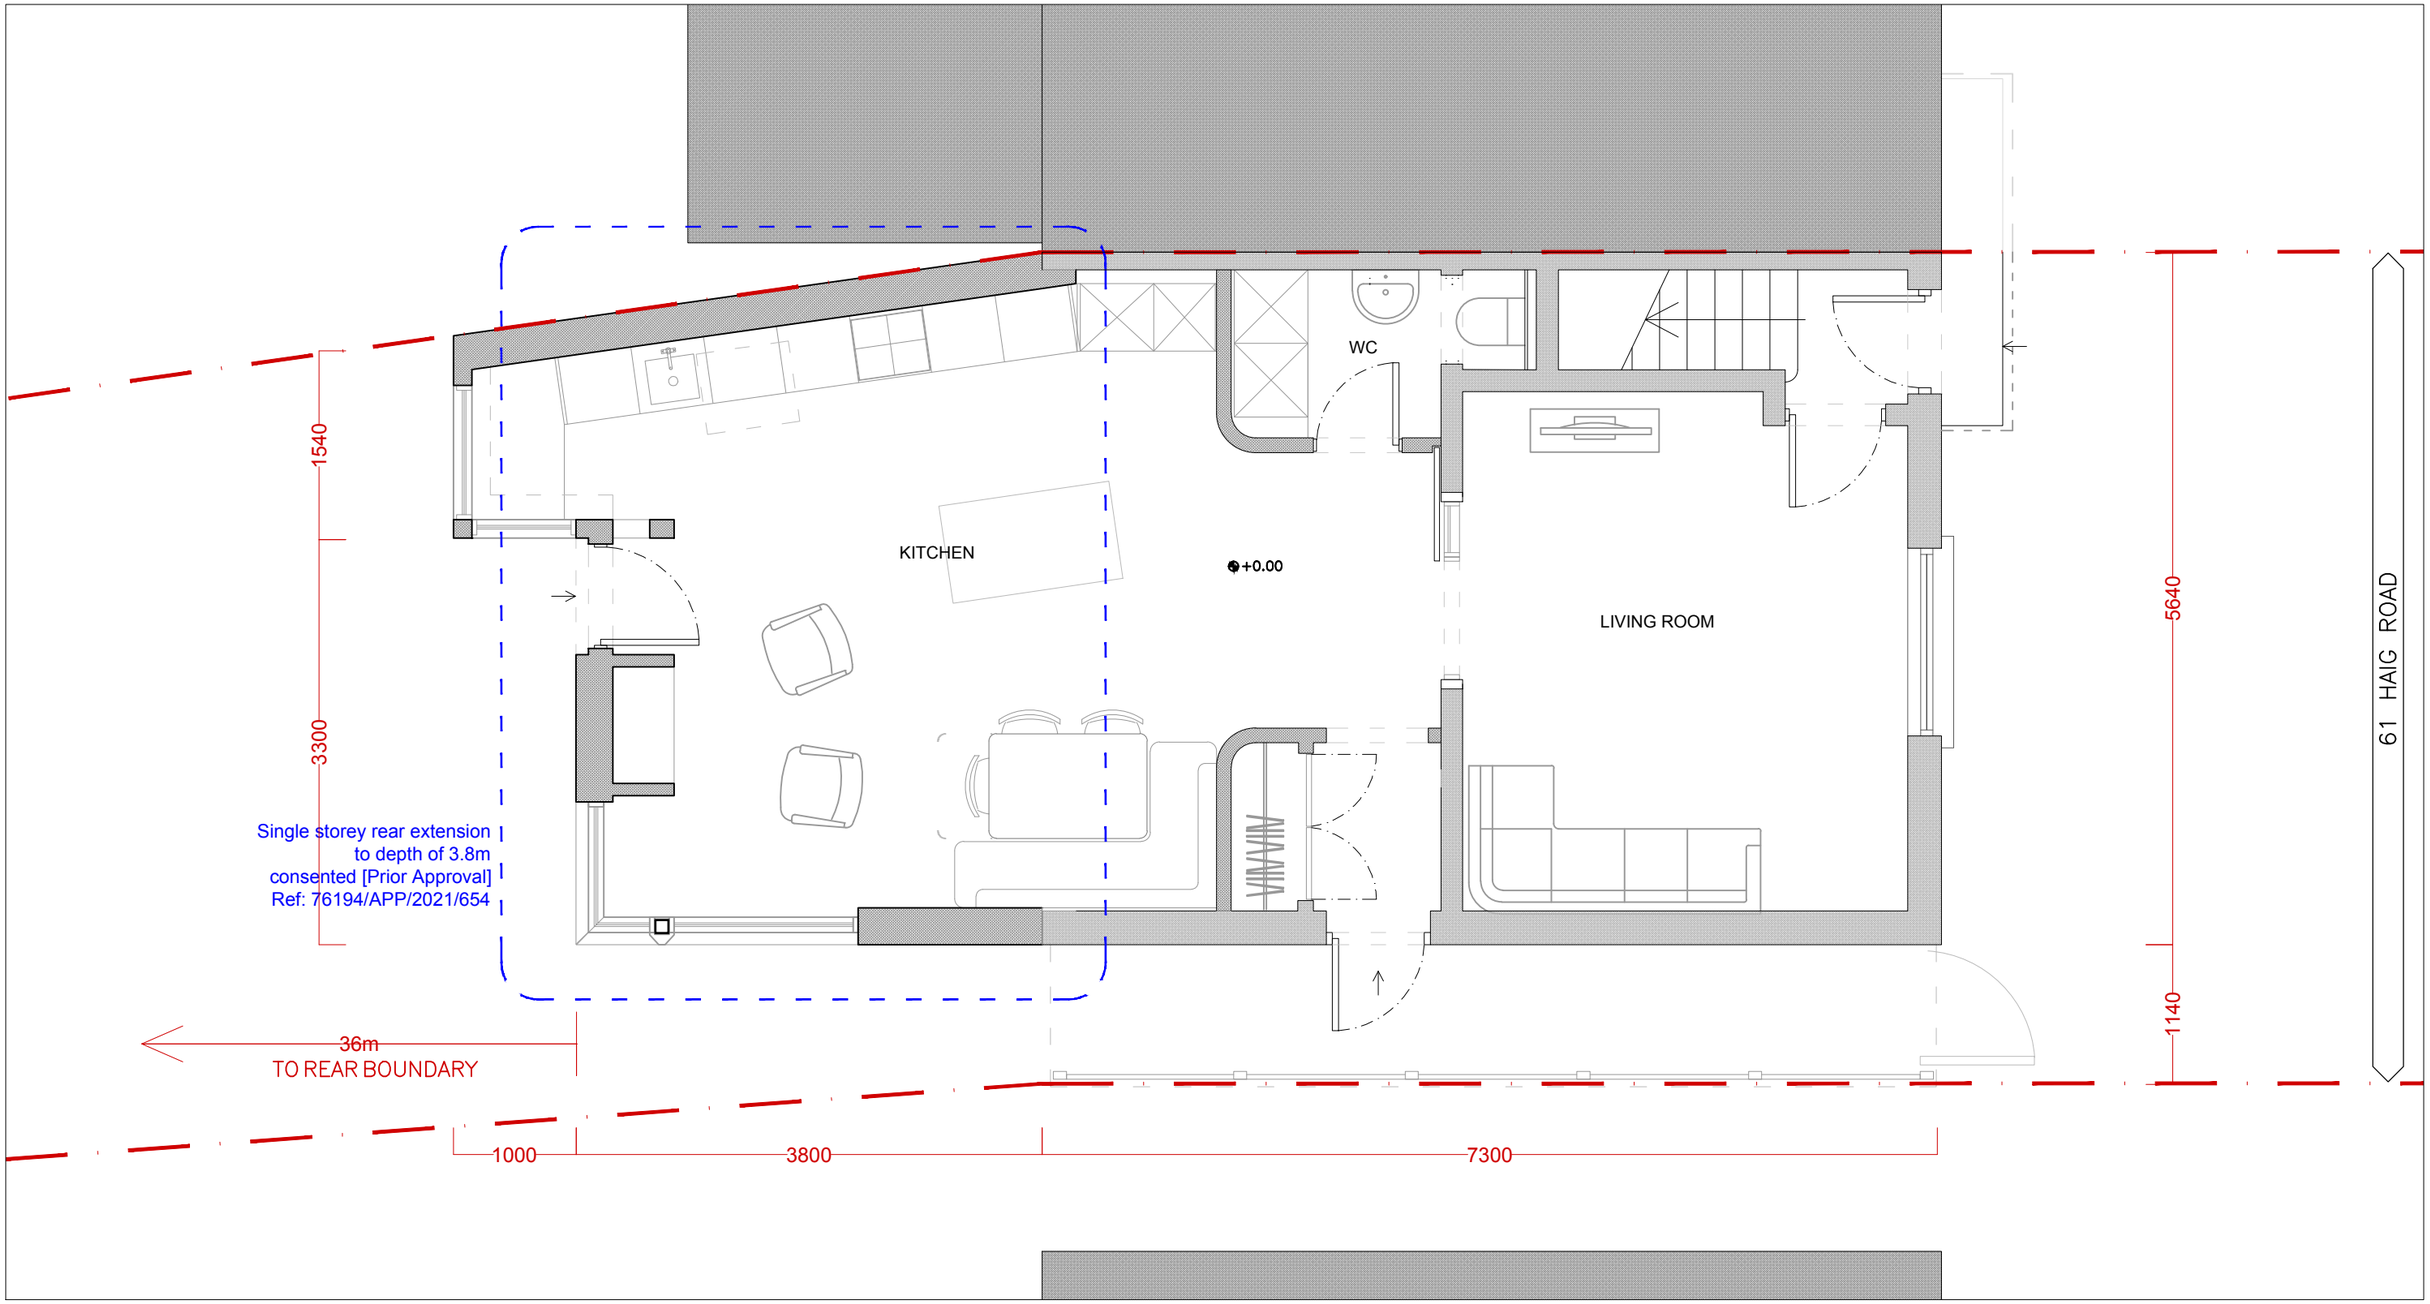

P-05 A PROPOSED GROUND FLOOR PLAN

0m 1m 2m
1:50

PLANNING APPLICATION DRAWINGS

COHABIT DESIGN COOPERATIVE
4 TWEEDDALE GROVE_ICKENHAM_UB108TT
t: +44(0)788 447 0033 e: cohabit.design@gmail.com

PROJECT	61 HAIG ROAD_UXBRIDGE EXTENSION & LOFT CONVERSION		
TITLE	PROPOSED PLANS + ELEVATIONS		
CLIENT	LEE & KATHLEEN MILLS		
DATE	APR 2021	DWG NO	PR04-05
SCALE	1:50	REVISION	00

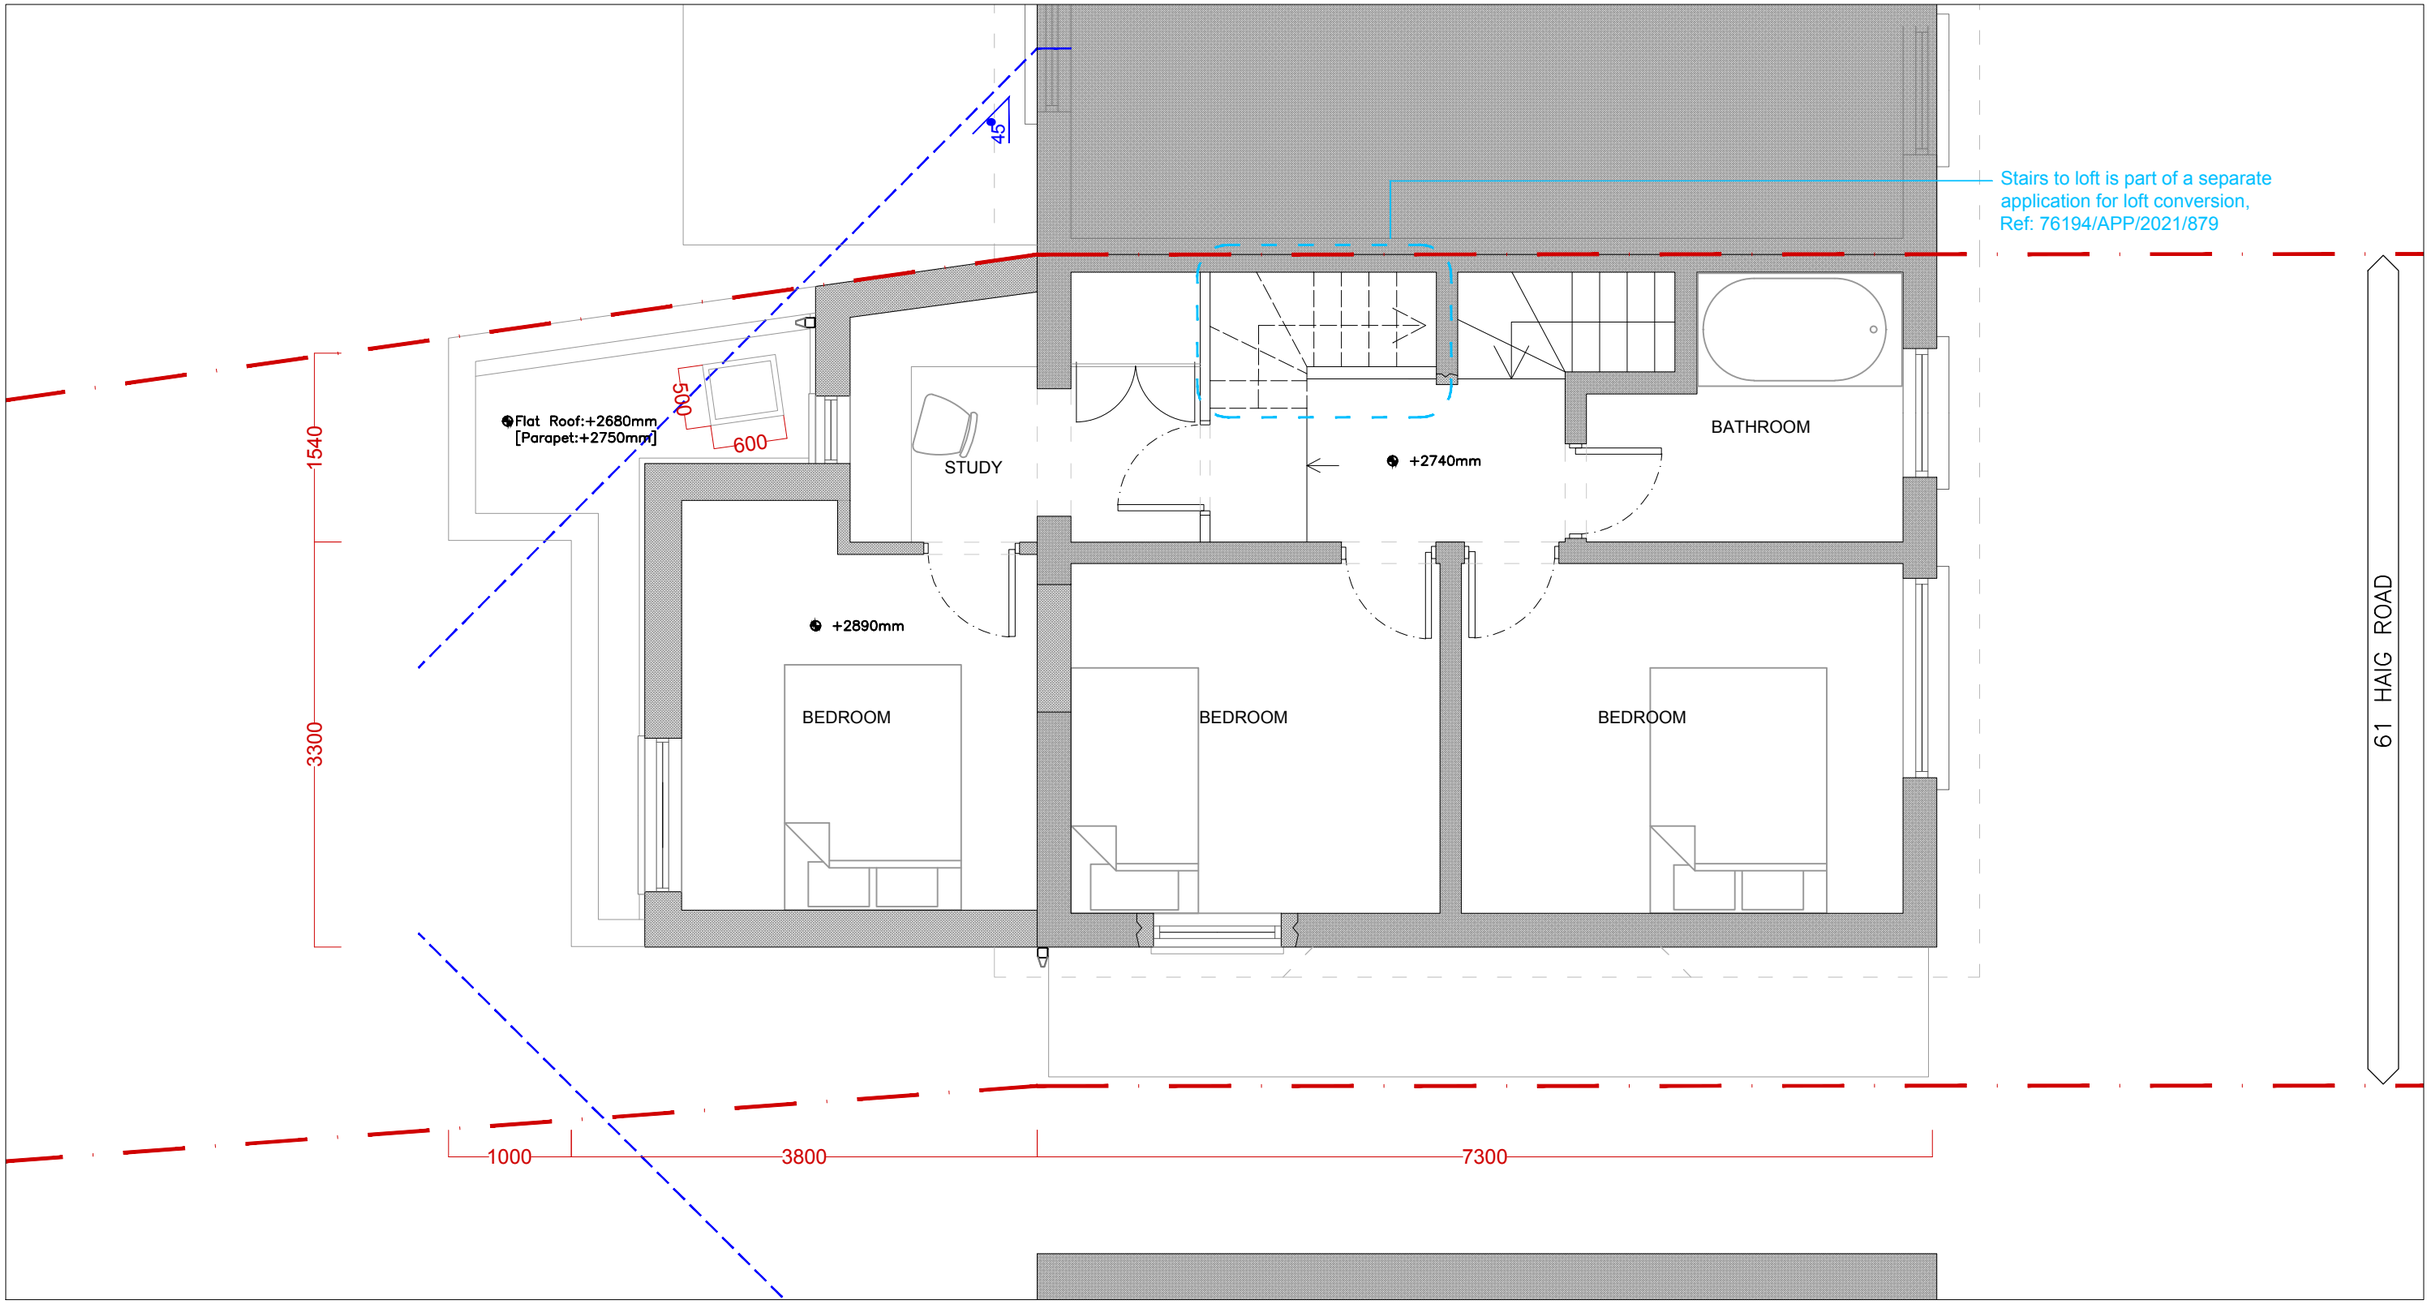

P-06 A PROPOSED FIRST FLOOR PLAN

0m 1m 2m
1:50

PLANNING APPLICATION DRAWINGS

COHABIT DESIGN COOPERATIVE
4 TWEEDDALE GROVE_ICKENHAM_UB108TT
t: +44(0)788 447 0033 e: cohabit.design@gmail.com

PROJECT	61 HAIG ROAD_UXBRIDGE EXTENSION & LOFT CONVERSION		
TITLE	PROPOSED PLANS + ELEVATIONS		
CLIENT	LEE & KATHLEEN MILLS		
DATE	APR 2021	DWG NO	PR04-06
SCALE	1:50	REVISION	00

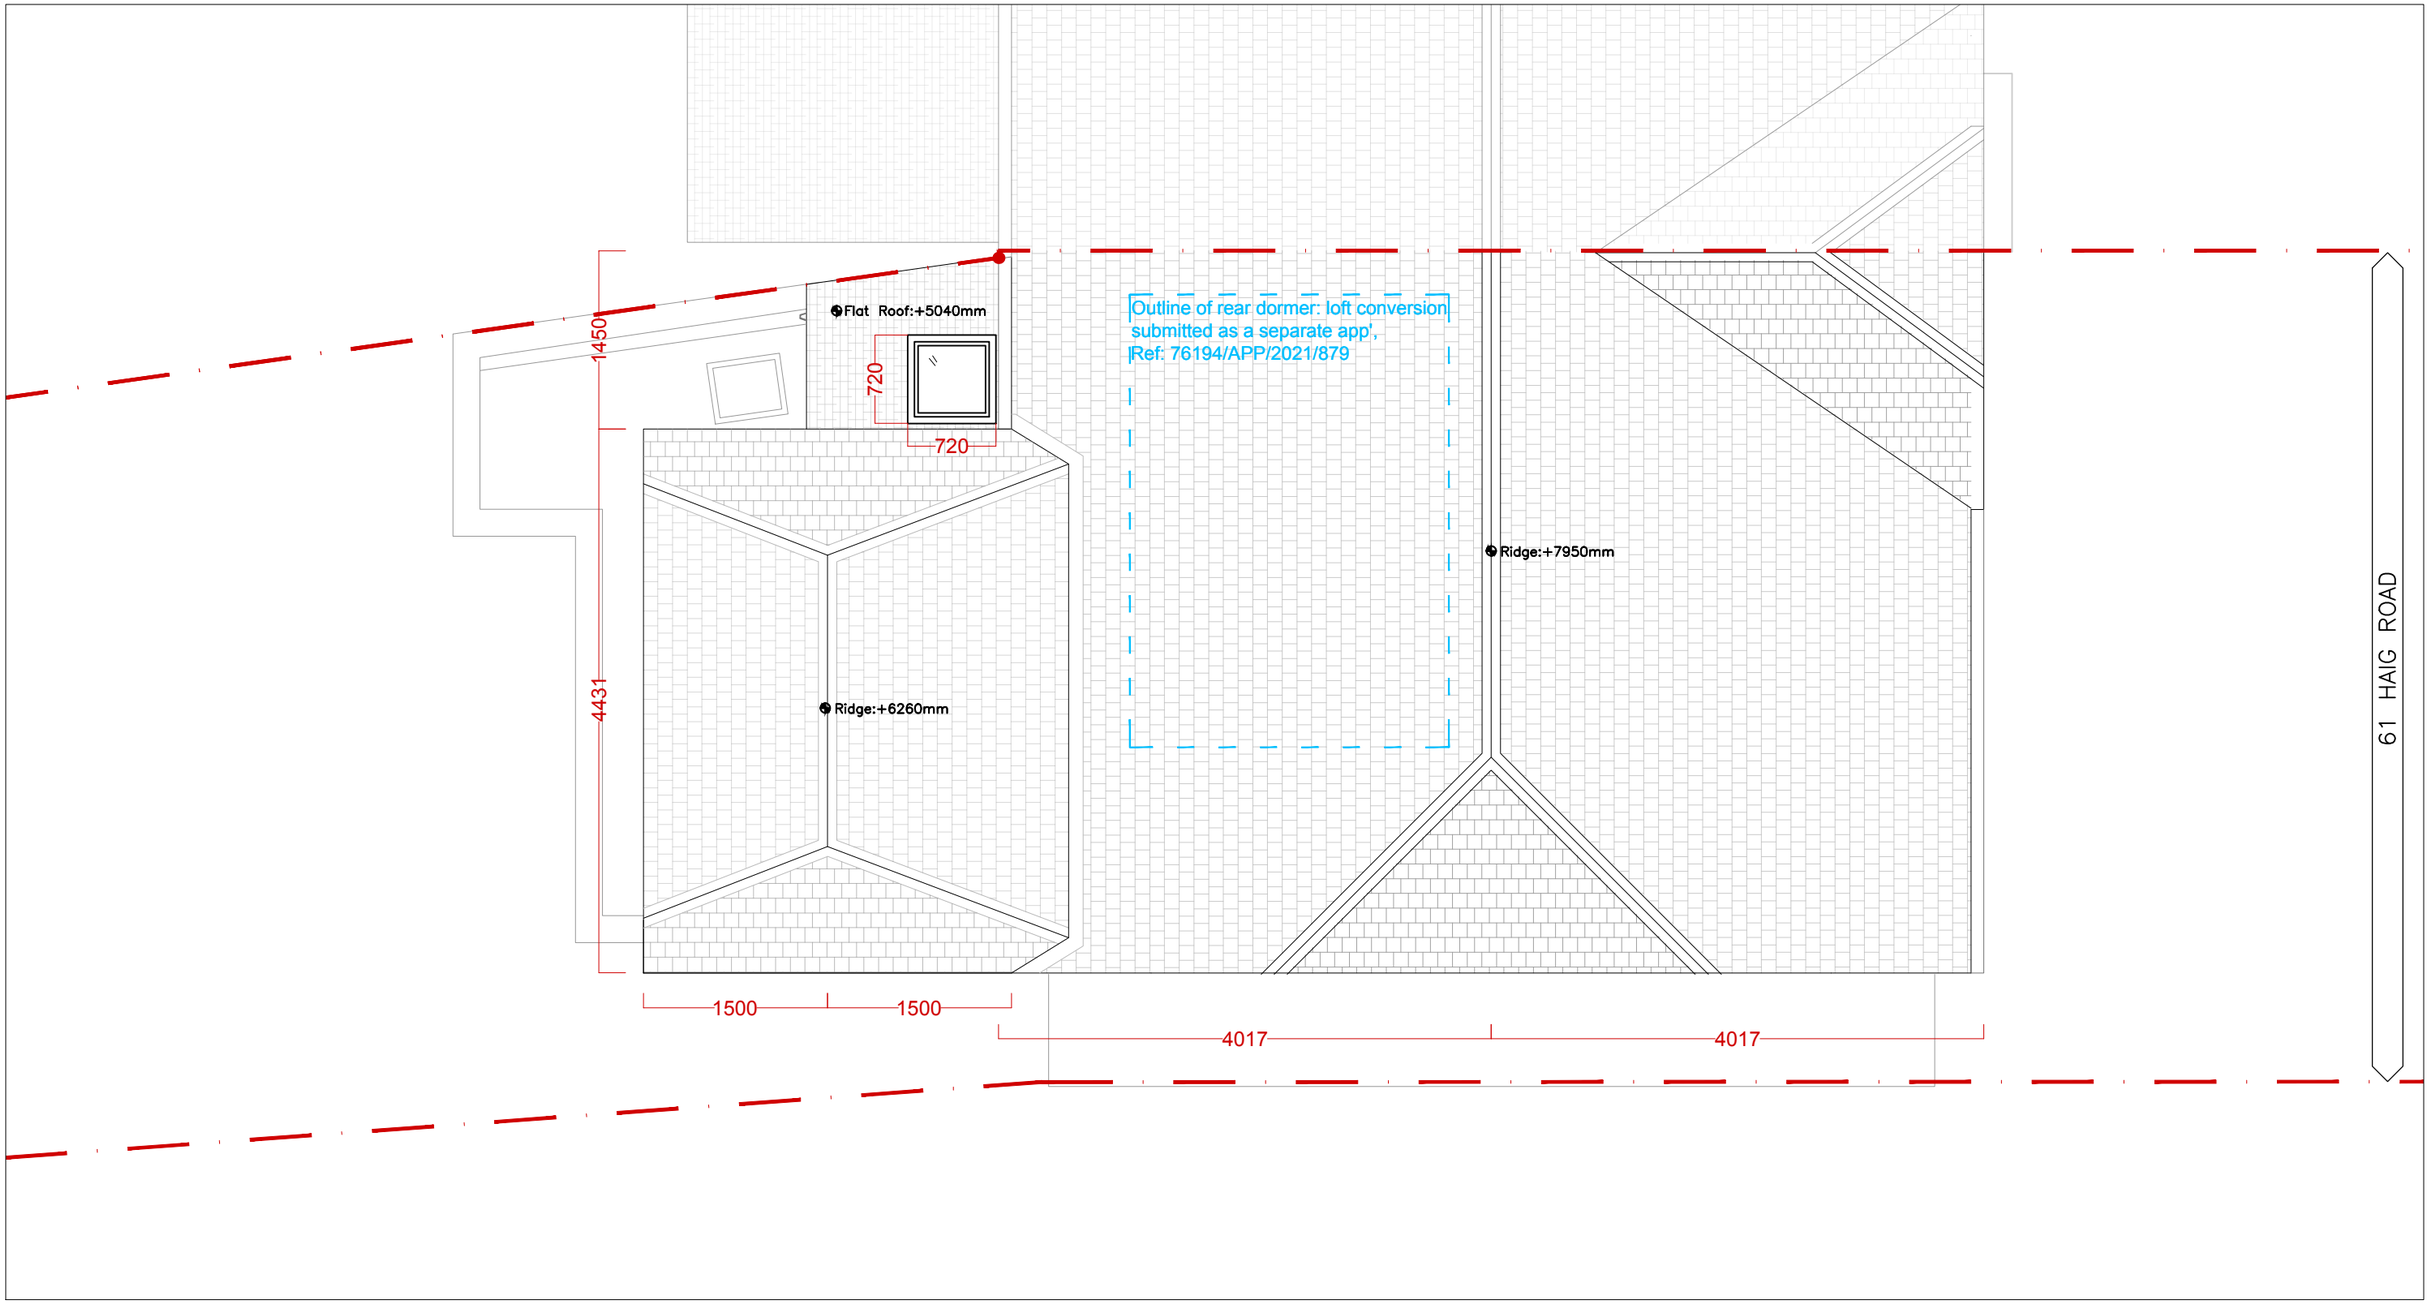

P-08 00 PROPOSED ROOF PLAN 1:50

0m 1m 2m
1:50

PLANNING APPLICATION DRAWINGS

COHABIT DESIGN COOPERATIVE
4 TWEEDDALE GROVE_ICKENHAM_UB108TT
t: +44(0)788 447 0033 e: cohabit.design@gmail.com

PROJECT	61 HAIG ROAD_UXBRIDGE EXTENSION & LOFT CONVERSION		
TITLE	PROPOSED PLANS + ELEVATIONS		
CLIENT	LEE & KATHLEEN MILLS		
DATE	APR 2021	DWG NO	PR04-08
SCALE	1:50	REVISION	00

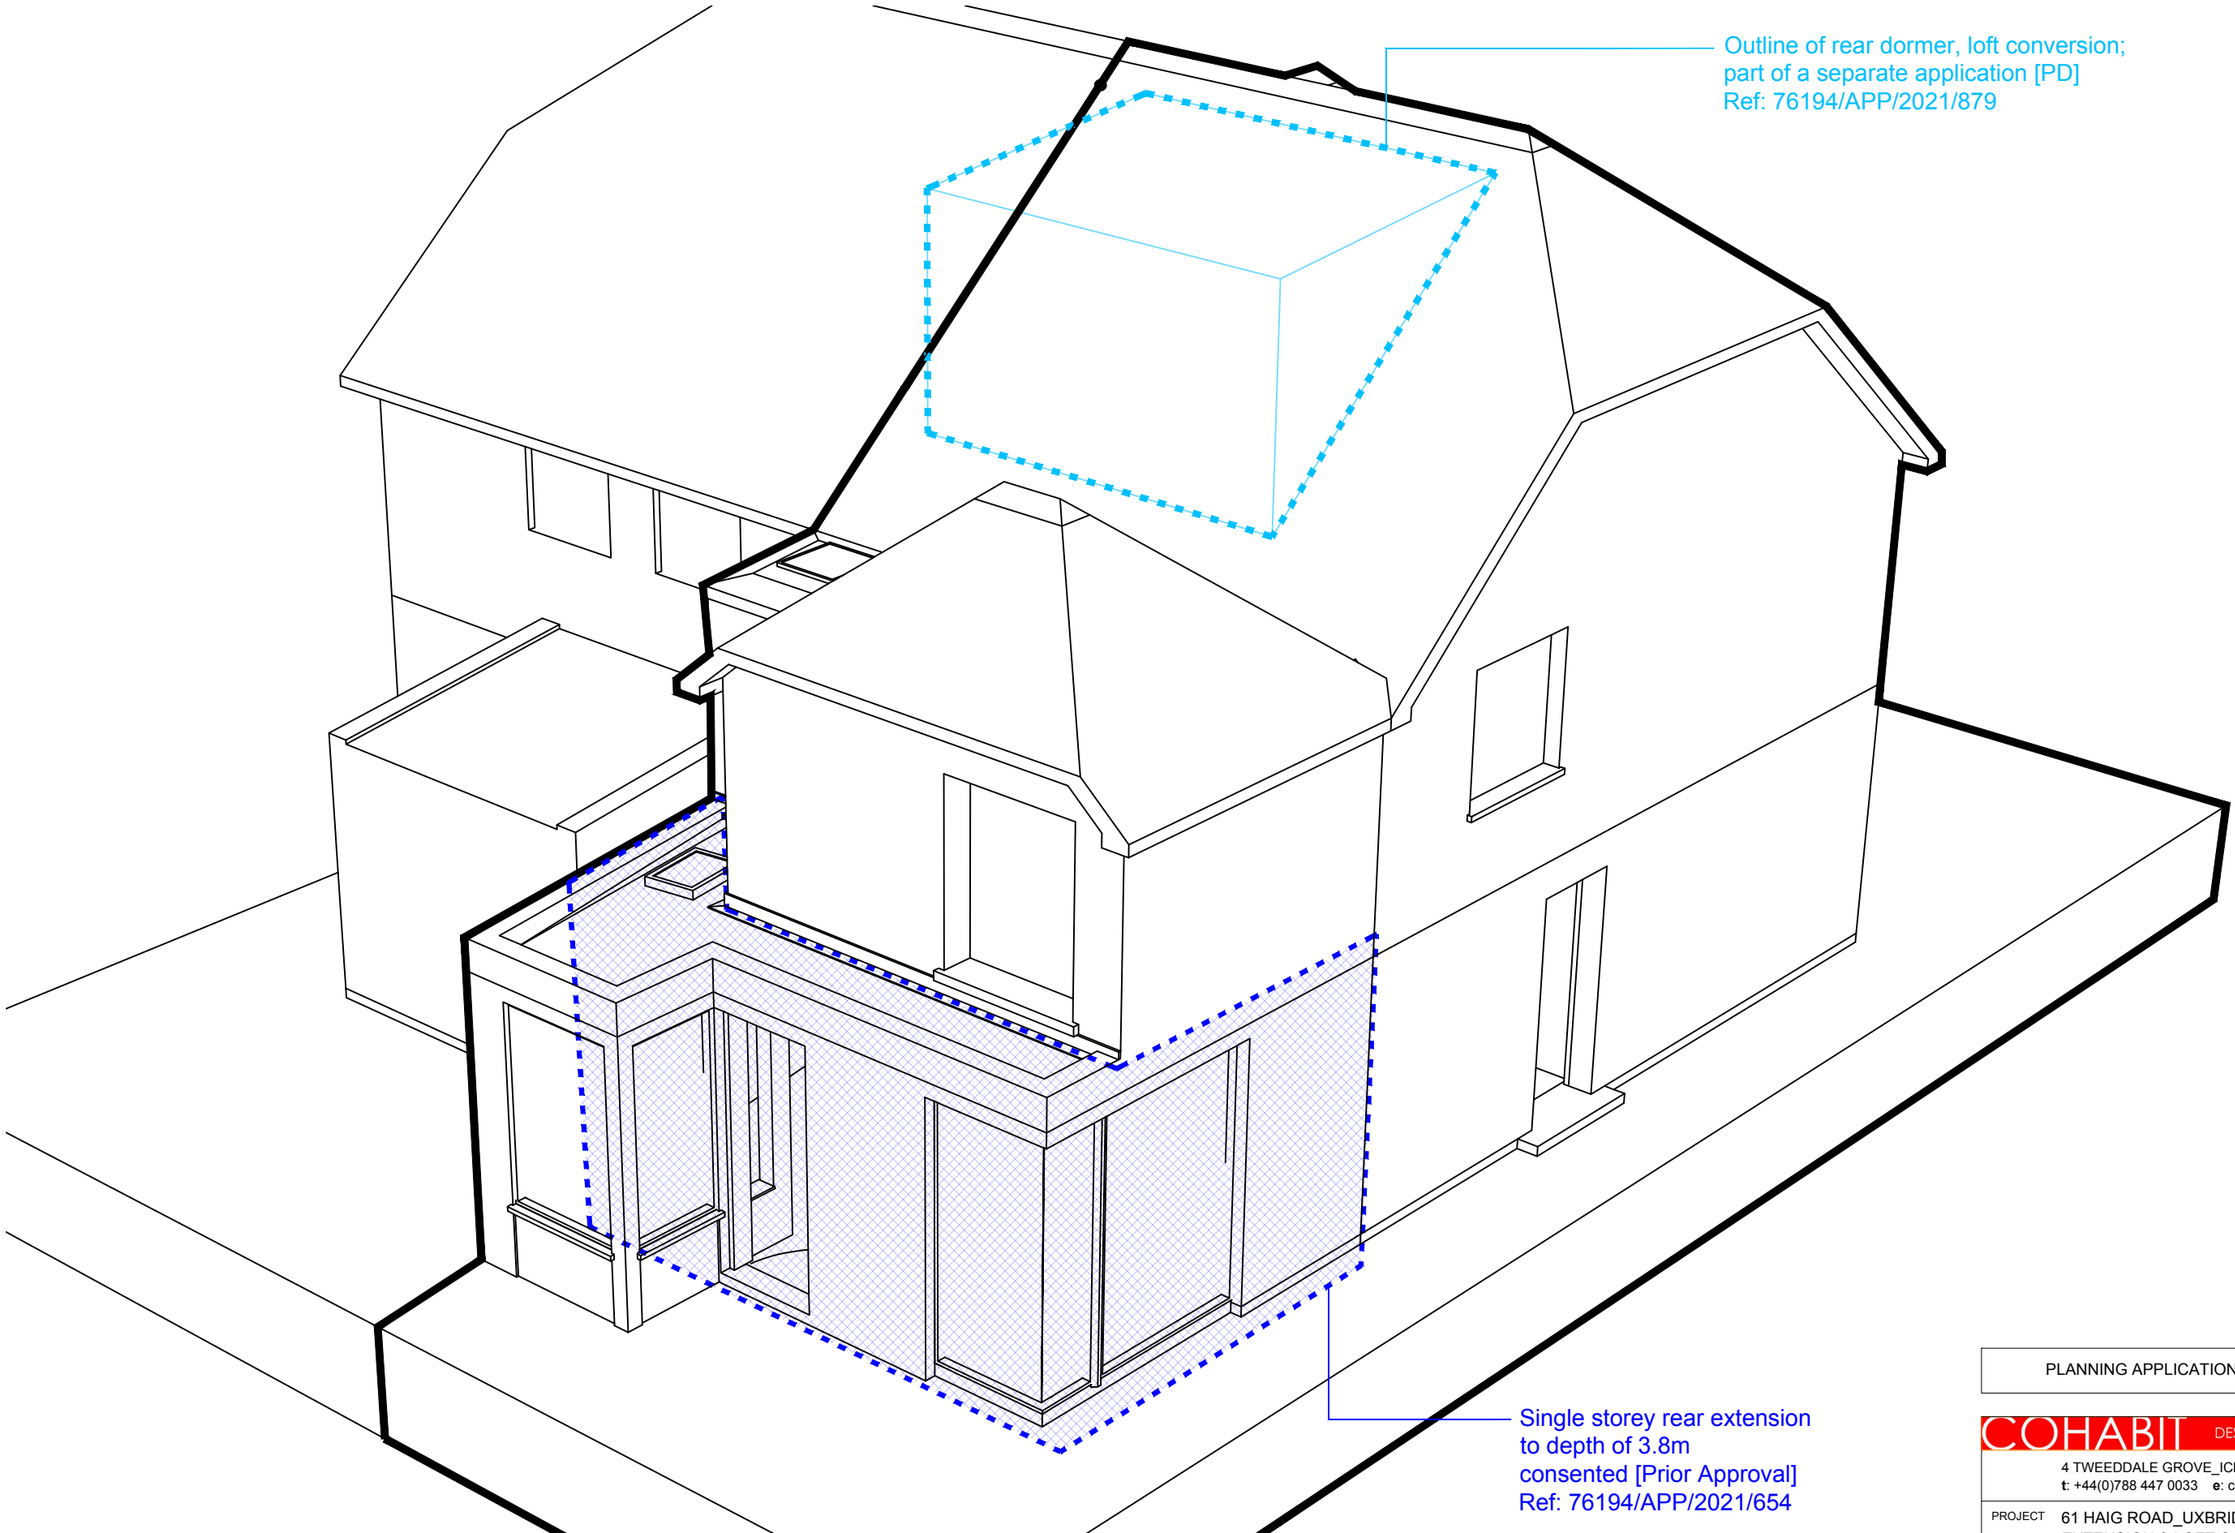

P-11 / 00 PROPOSED 3D VIEW [REAR]
[not to scale]

PLANNING APPLICATION DRAWINGS

COHABIT DESIGN COOPERATIVE
4 TWEEDDALE GROVE_ICKENHAM_UB108TT
t: +44(0)788 447 0033 e: cohabit.design@gmail.com

PROJECT	61 HAIG ROAD_UXBRIDGE EXTENSION & LOFT CONVERSION		
TITLE	PROPOSED_3D VIEW [REAR]		
CLIENT	LEE & KATHLEEN MILLS		
DATE	APR 2021	DWG NO	PR04-11
SCALE	not to scale	REVISION	0

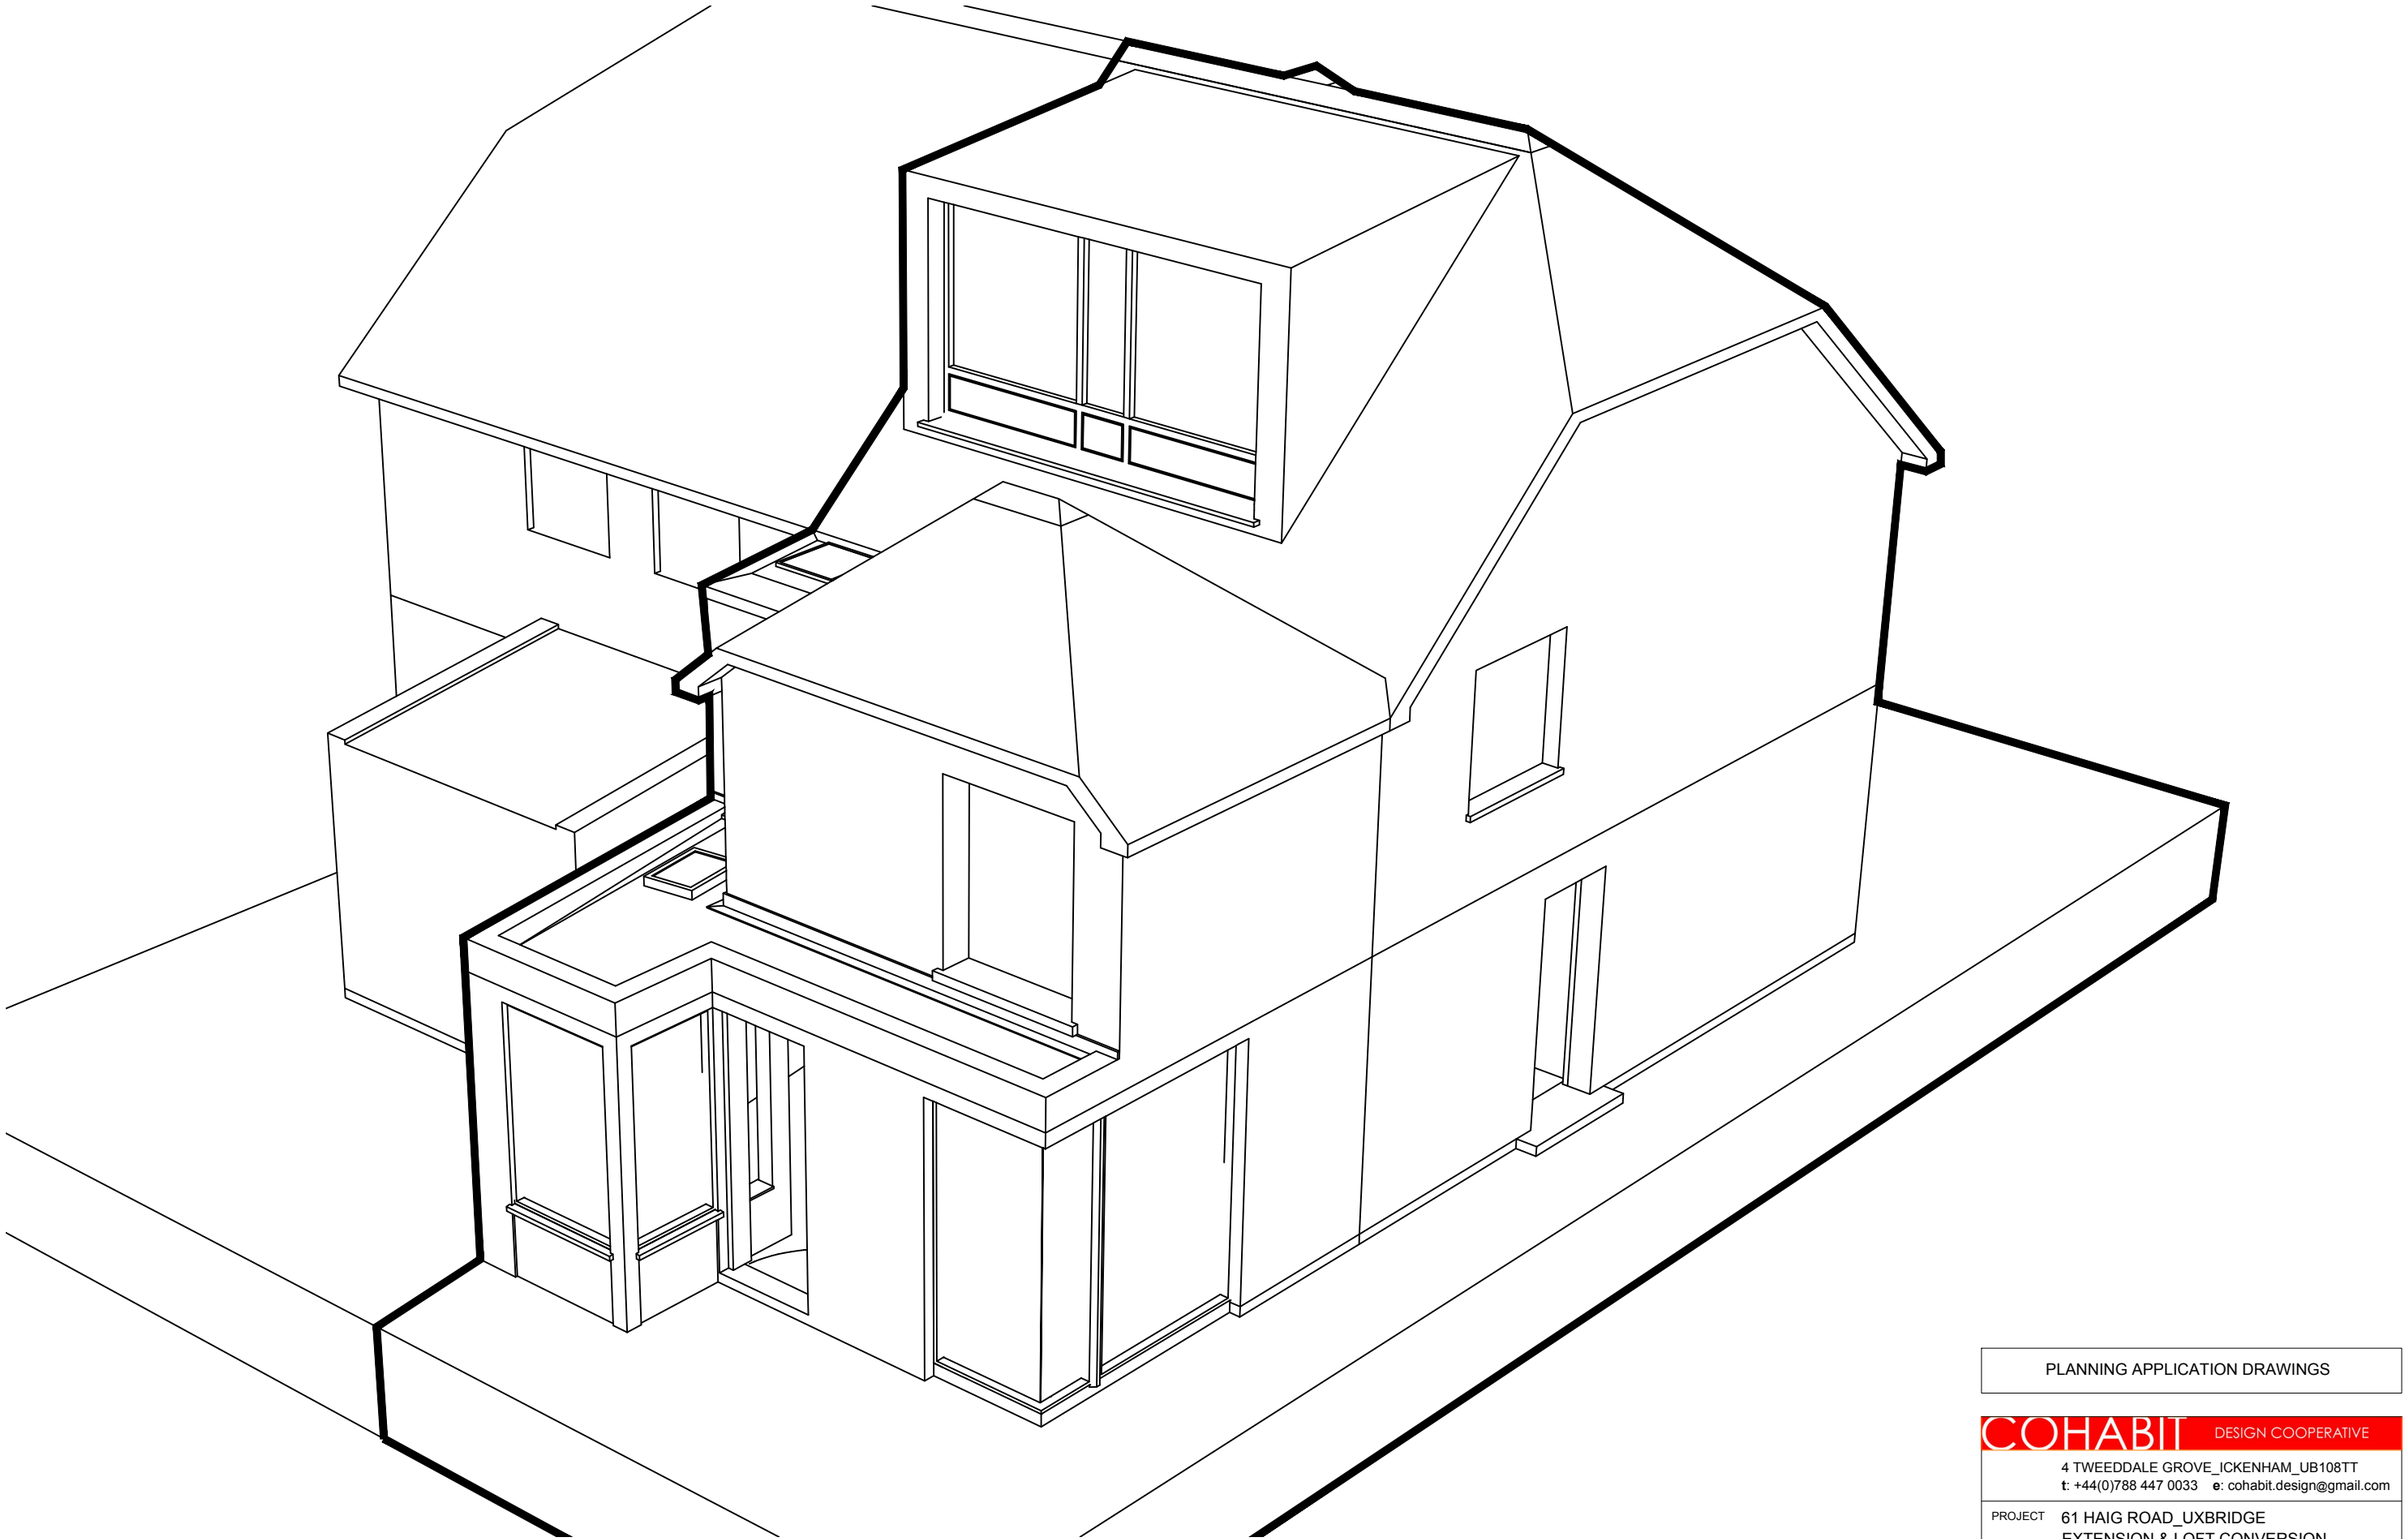

P-12
00
PROPOSED 3D VIEW SHOWING AMALGAMATED PROPOSALS
[not to scale]

PLANNING APPLICATION DRAWINGS

COHABIT DESIGN COOPERATIVE
4 TWEEDDALE GROVE_ICKENHAM_UB108TT
t: +44(0)788 447 0033 e: cohabit.design@gmail.com

PROJECT	61 HAIG ROAD_UXBRIDGE EXTENSION & LOFT CONVERSION		
TITLE	PROPOSED_3D VIEW [REAR]		
CLIENT	LEE & KATHLEEN MILLS		
DATE	APR 2021	DWG NO	PR04-12
SCALE	not to scale	REVISION	0