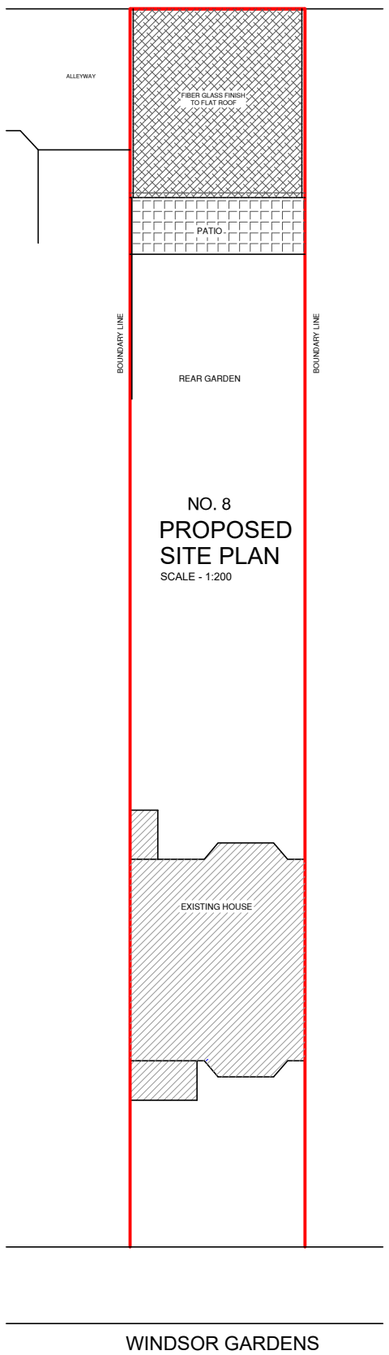

NO. 8
PROPOSED SITE PLAN
SCALE - 1:200

WINDSOR GARDENS

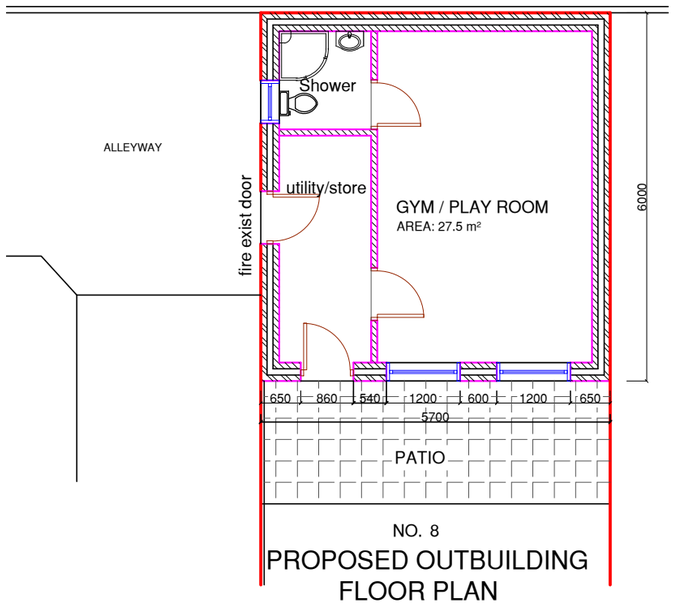

NO. 8
PROPOSED OUTBUILDING FLOOR PLAN

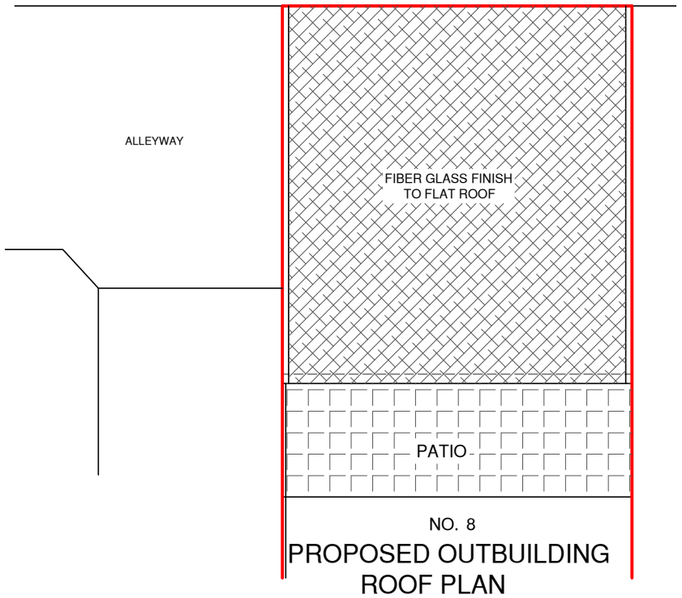

NO. 8
PROPOSED OUTBUILDING ROOF PLAN

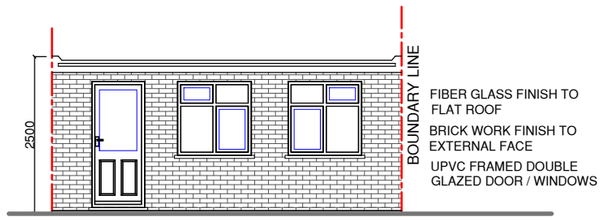

PROPOSED FRONT ELEVATION

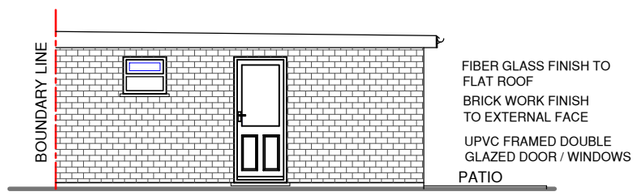

PROPOSED SIDE ELEVATION

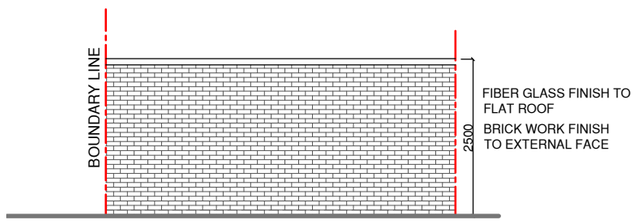

PROPOSED REAR ELEVATION

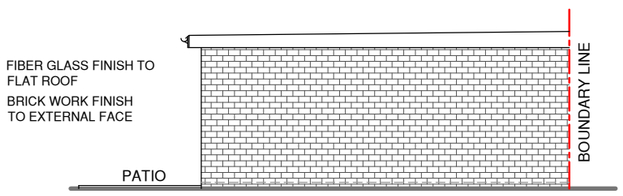

PROPOSED SIDE ELEVATION

0m 1m 2m 3m 4m 5m

SCALE @ 1:100

NOTES :

	Date	Revisions

Client MR. ASHIS TAJHYA
MRS. SANDHYA SHRESTHA

Job Title
8 WINDSOR GARDENS
HAYES, MIDDLESEX
UB3 1QY

Drawing Title
PROPOSED SITE AND FLOOR PLANS AND ELEVATIONS

Scale: 1 : 100 / 200 (A3)
Date: JUNE 2021
Checked by: | Drawn by: RS

Drg No. TP/495/02 | Rev.