



GROUND FLOOR (proposed)
Scale 1:100

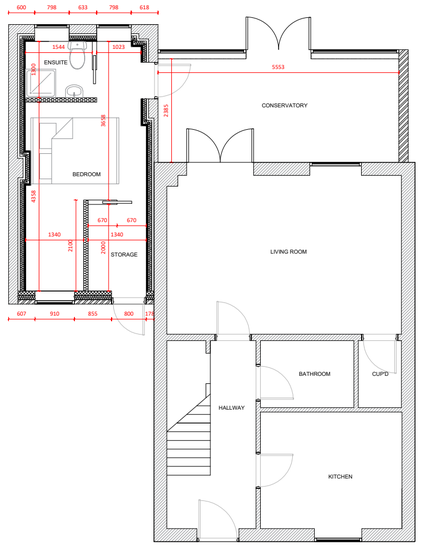


ROOF PLAN (proposed)
Scale 1:100

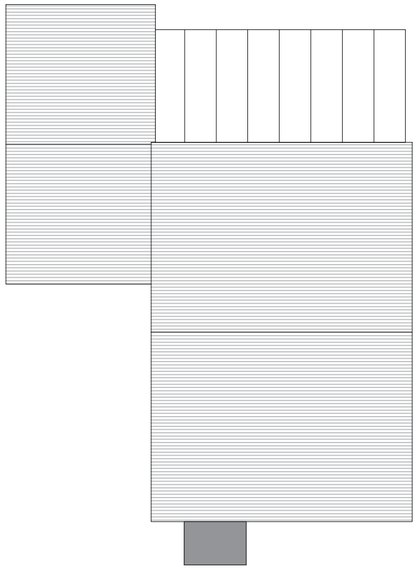


FRONT ELEVATION (proposed)
Scale 1:100



REAR ELEVATION (proposed)
Scale 1:100

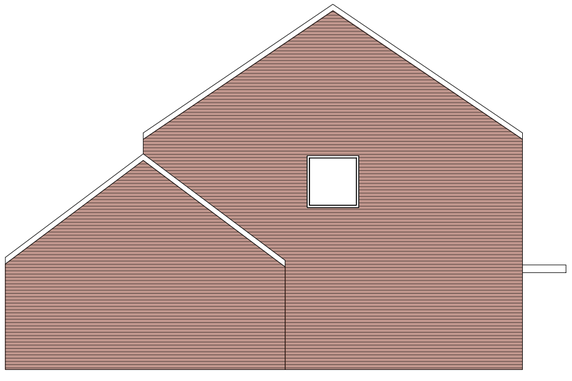

SIDE ELEVATION 1 (proposed)
Scale 1:100

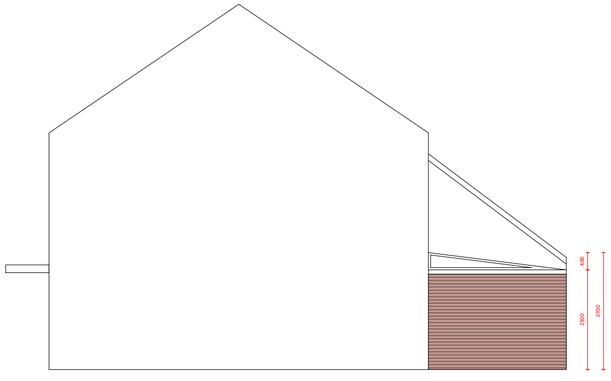

SIDE ELEVATION 2 (proposed)
Scale 1:100

PS DESIGNS
71-75 Shelton Street, Covent Garden, London, WC2H 9JQ
Tel: +44 (020) 34884766
Email: info@designsps.co.uk
www.designsps.co.uk

NOTES RELATING TO THIS DRAWING

ALL DIMENSIONS ARE TO BE CHECKED ON SITE PRIOR TO COMMENCEMENT OF ANY WORKS, AND ANY DISCREPANCIES REPORTED IMMEDIATELY TO THE ENGINEER.

THIS DRAWING IS TO BE READ IN CONJUNCTION WITH ALL OTHER DESIGN TEAM DETAILS AND SPECIFICATIONS.

DO NOT USE THIS DRAWING TO BUILD FROM WITHOUT IT BEING NOTED AS ISSUED FOR "CONSTRUCTION" IN THE TITLE PANEL BELOW.

LEGEND:

- RETAINED STRUCTURE
- NEW CAVITY WALL
- NEW STUD WALL
- TIMBER STUDWORK WITH 50MM CAVITY

SCALE BAR FOR 1:100

0.0m 1.0m 2.0m 3.0m 4.0m 5.0m

Rev.	Description	By	Chkd.	Date
P1	ISSUE FOR INFORMATION	SS	SS	JUL 21

Title:	ISSUE FOR INFORMATION		
Client:	REENA CHAMBORE		
Project:	12 BRAND AVENUE, UXBRIDGE, UB10 0FU		
Drawing:	PROPOSED PLANS AND ELEVATIONS		
Drawn:	SS	Chkd:	SS
Drawing Status:	PLANNING ISSUE	Rev.	P1
Scale:	Noted @ A2	Date	JUL 21
Job No.	PSD/2021/153	Drawing No.	A02