
V 1.8

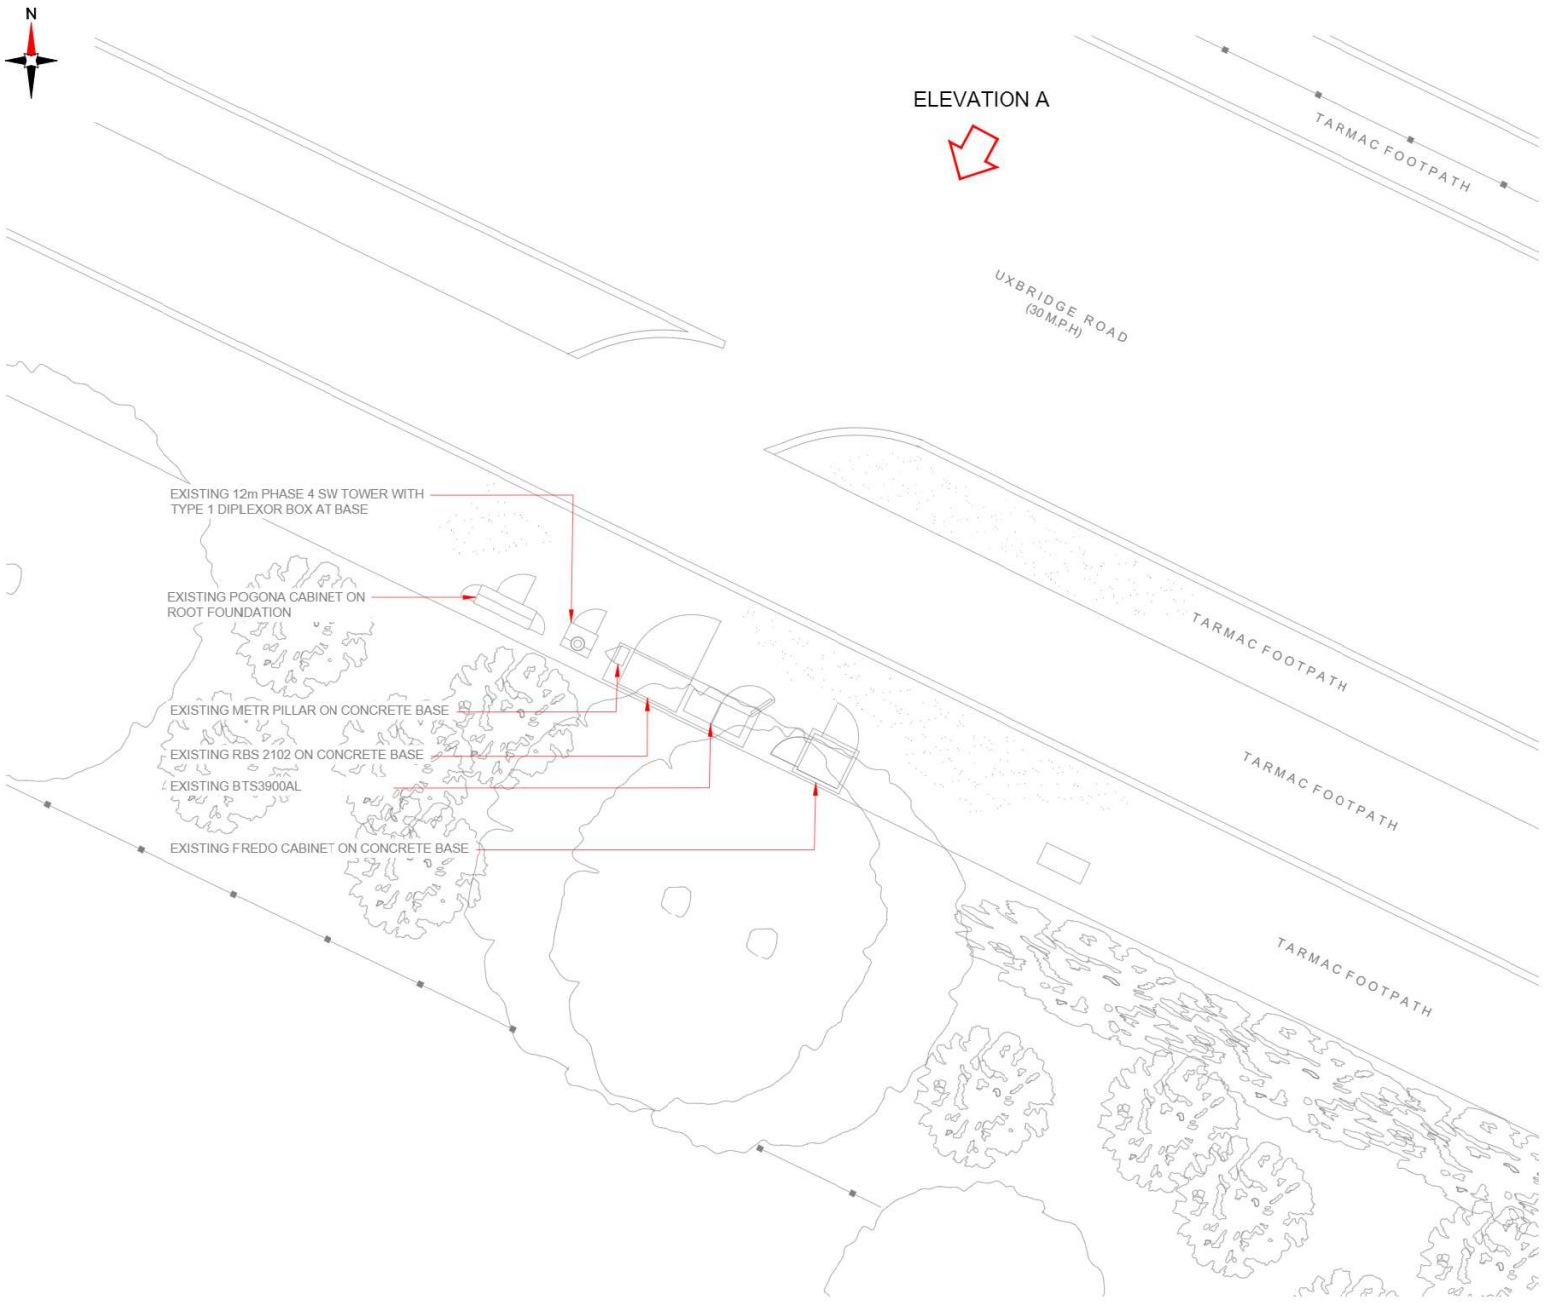

EXISTING SITE PLAN

1:100

100mm
50mm
10mm

NOTES:

1. ALL DIMENSIONS IN MM UNLESS OTHERWISE NOTED.

Master:	MBNL / EE / H3G:	Project:	Purpose of Issue:	Issue:
M001	MBNL	VENDOR SWAP	Planning	A

Date:	18/09/2020	Revision / Upgrade Description:
Drawn:	G.Grantham	First Issue
Checked:	U.Pate	
Approved:	N.Hoy	

Hatfield Business Park
Hatfield
Hertfordshire
AL10 9BW

Tel: 01707 315000
Fax: 01707 319001

Design Consultant & Principal Contractor:

CLARKE telecom
Unit E, Madison Place, Northampton Road,
Manchester, M40 5AG
Tel: 0161 785 4500 Fax: 0161 785 4501
Web: www.clarke-telecom.com

Site Name: UXBRIDGE ROAD DNS

Site ID: N/A

Address:

UXBRIDGE ROAD DNS
UXBRIDGE ROAD
LONDON
UB4 0RY

Title: 100 EXISTING SITE PLAN

Project: VENDOR SWAP

Purpose of Issue: PLANNING

EE Cell ID:	MBNL Cell ID:	3UK Cell ID:
70561	HGN041	N/A

Master Drawing No: HGN041_70561_M001_GA_A

Issue: A