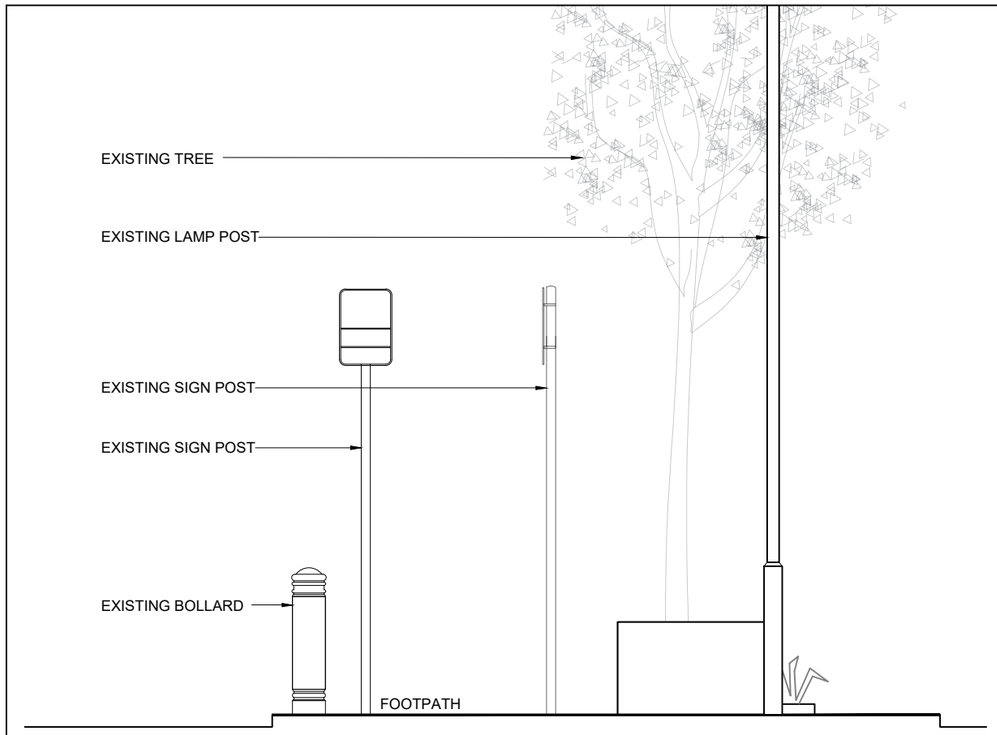

EXISTING FRONT ELEVATION
SCALE 1:50

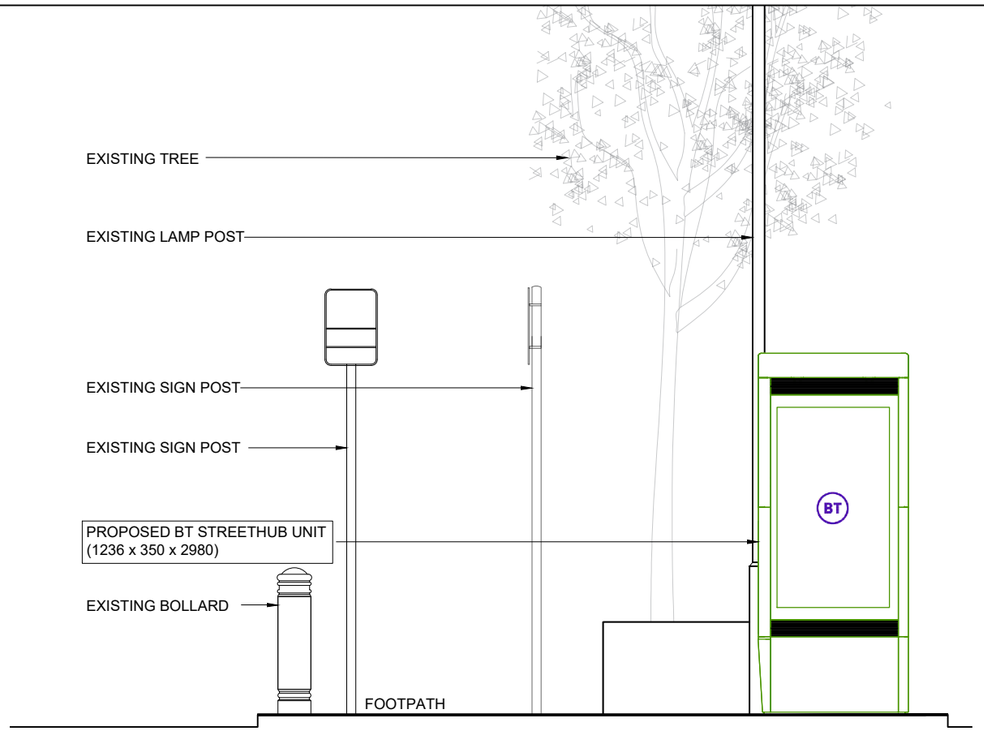

PROPOSED FRONT ELEVATION
SCALE 1:50

GENERAL NOTES

Use written dimensions only, do not scale from drawing. Use latest revision of all referenced information.

Rev	Date	Description	Drawn	Chkd
A	02.05.22	New BT Streethub Structure	MD	JE

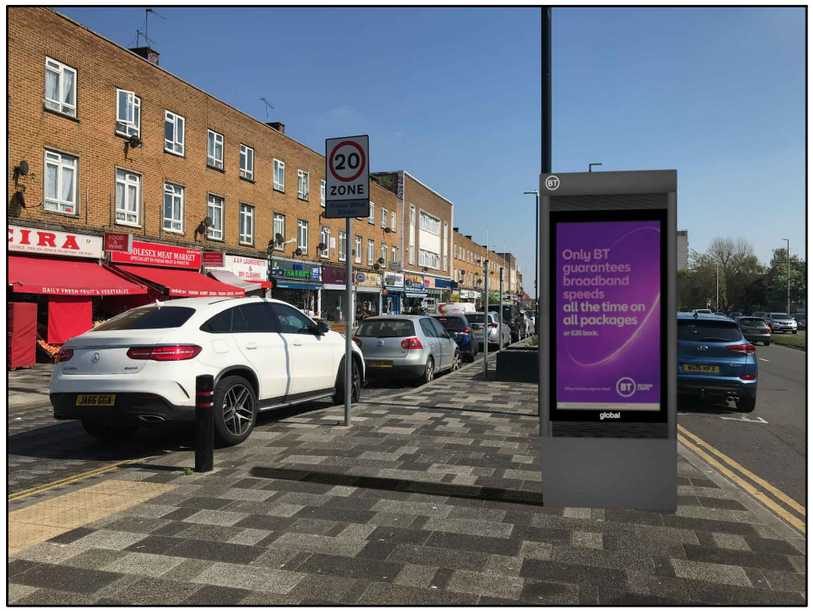

PROPOSED PHOTOMONTAGE
NTS

0 0.5m 1m 2m

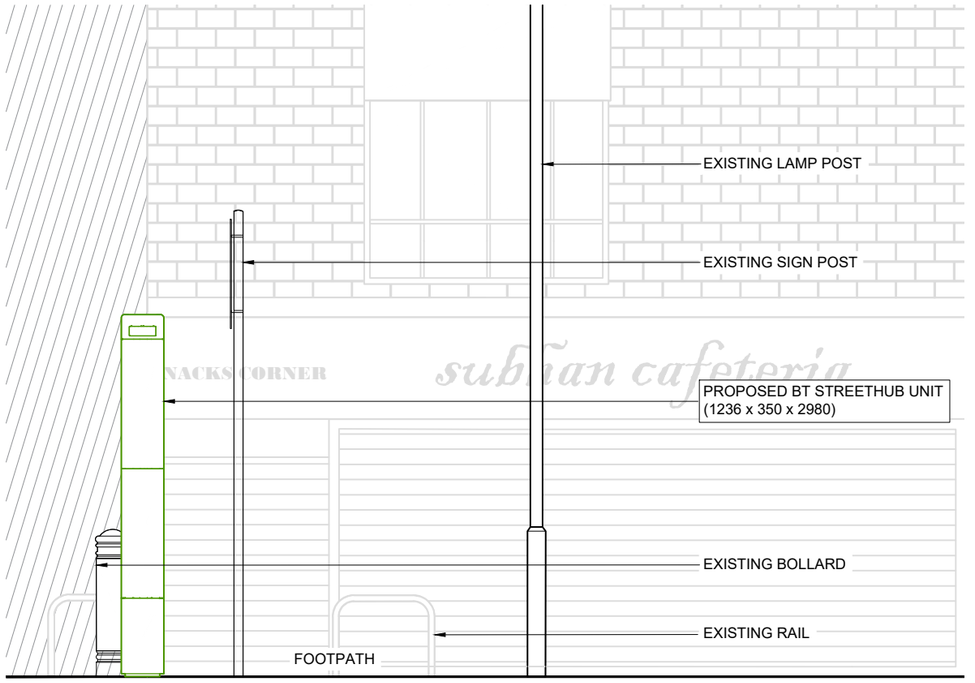

PROPOSED SIDE ELEVATION
SCALE 1:50

Solutions30
Solutions for New Technologies

BT

Drg Status
PLANNING

Cell No. & Name
HILL016

Site Name & Address
Pavement o/s 756 Uxbridge Road, Hayes, UB4 0RU

Drawing Title
EXISTING AND PROPOSED ELEVATIONS

Scale	1:50	Date	02.05.2022
Drawn By	MD	Checked By	JE

Drawing Number
003

Revision
A

ORIGINAL DRAWING SIZE A3