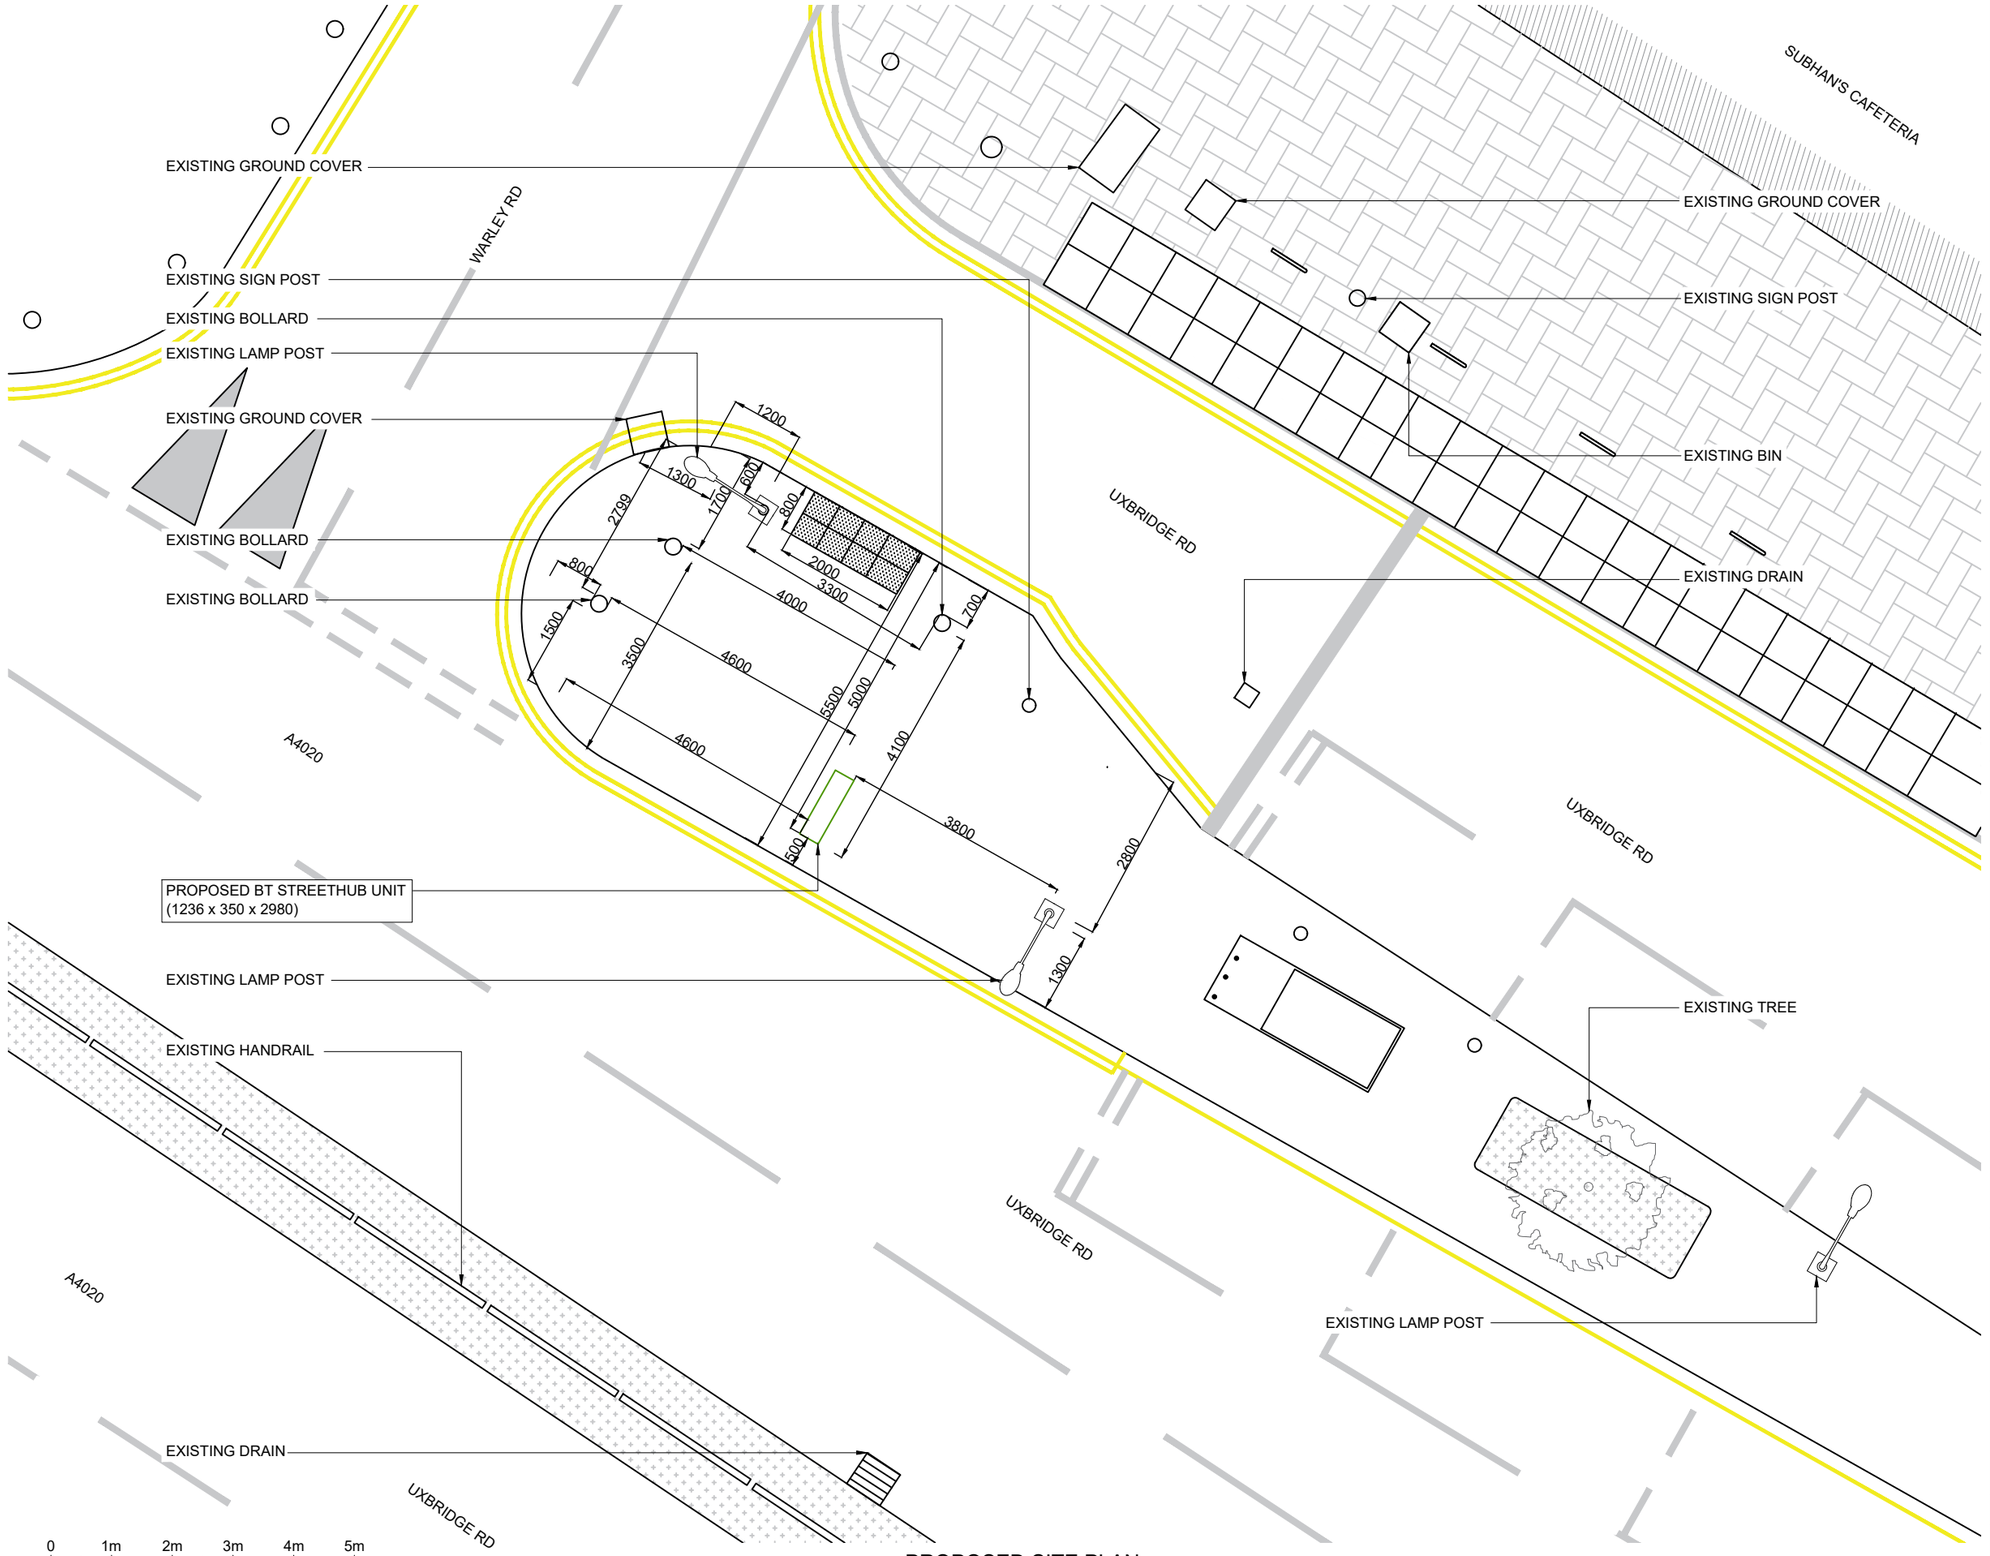

PROPOSED SITE PLAN
SCALE 1:100

GENERAL NOTES

Use written dimensions only, do not scale from drawing. Use latest revision of all referenced information.

Rev	Date	Description	Drawn	Chkd
A	02.05.22	New BT Streethub Structure	MD	JE

Solutions30
Solutions for New Technologies

BT

Drg Status
PLANNING

Cell No. & Name
HILL016

Site Name & Address
Pavement o/s 756 Uxbridge Road, Hayes, UB4 0RU

Drawing Title
PROPOSED SITE PLAN

Scale	1:100	Date	02.05.2022
Drawn By	MD	Checked By	JE

Drawing Number	Revision
002	A

ORIGINAL DRAWING SIZE A3