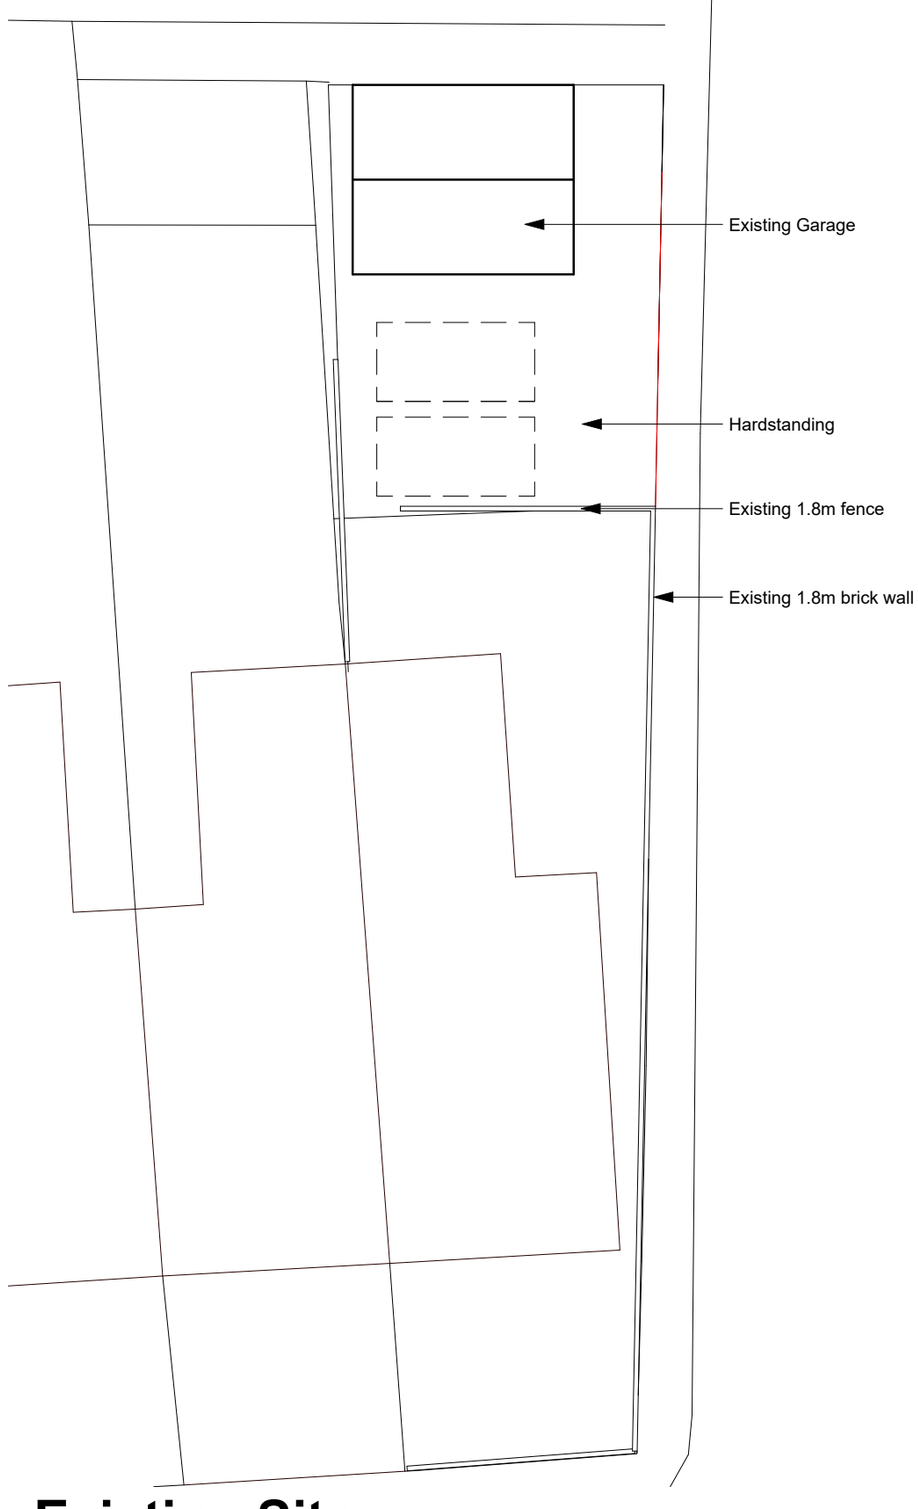


1 Existing Site

1 : 200

BUILDING REGULATIONS

This drawing and design is for use solely in connection with the project described. The drawing and design is the property of Design Work Studios and must not be reissued, loaned or copied without written consent. All dimensions and setting out to be checked onsite before construction. Do not scale from the drawing. The drawing is to be read in conjunction with all other information relevant to the project. Any apparent discrepancy is to be brought to the attention of Design Work Studios.
© Design Work Studios

REV	AMENDMENT	BY	CHECK	DATE

Design Work Studios Ltd.
59A PEACH ST, WOKINGHAM, BERKSHIRE, RG40 1XP
WWW.DESIGNWORKSTUDIOS.CO.UK
INFO@DESIGNWORKSTUDIOS.CO.UK
T.0118 357 0071

CLIENT	PROJECT	TITLE	DRAWING NUMBER	REV
Design Work Studios	95A, Belmont Road, Uxbridge,UB8 1QU	Existing Site Plan	1434_ PRGA_001	