

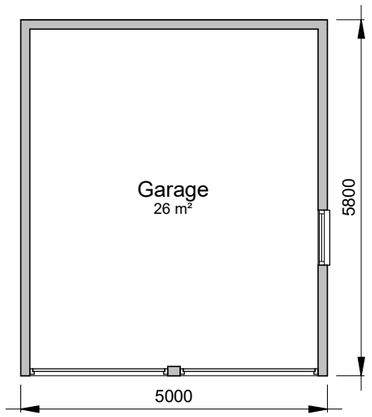



1 Ground Floor Plan
1 : 100

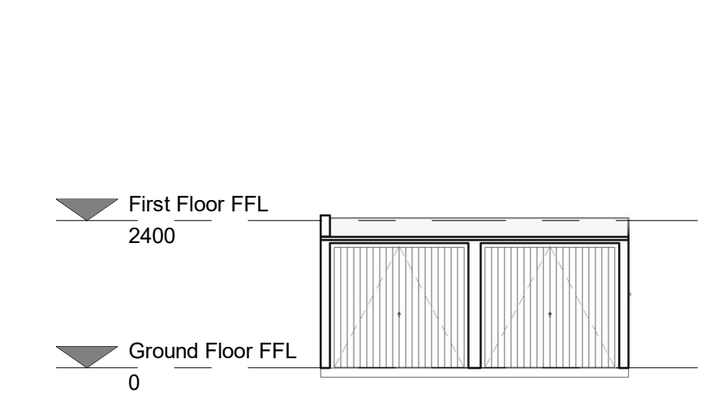


3 01 - Front Elevation
1 : 100

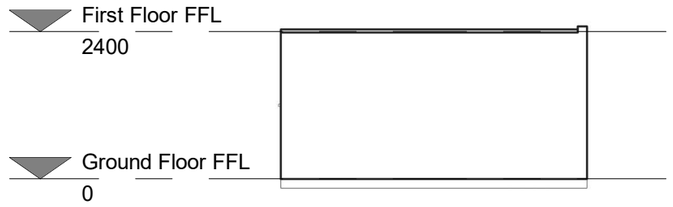


4 02 - Rear Elevation
1 : 100

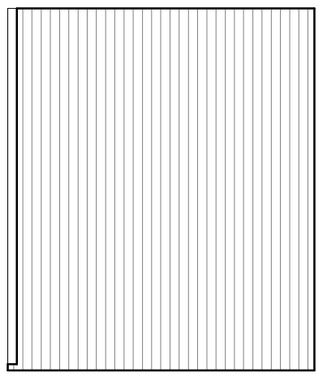

2 First Floor Plan
1 : 100

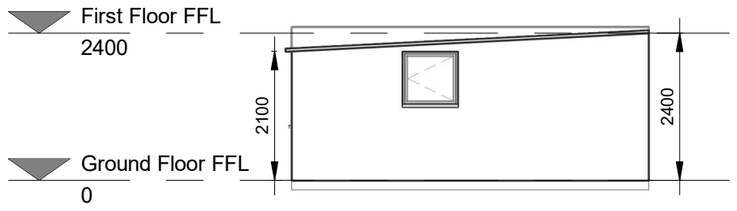

5 03 - Side Elevation
1 : 100

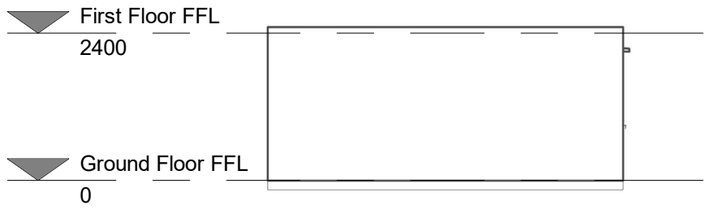

6 04 - Side Elevation
1 : 100

BUILDING REGULATIONS

This drawing and design is for use solely in connection with the project described. The drawing and design is the property of Design Work Studios and must not be reissued, loaned or copied without written consent. All dimensions and setting out to be checked onsite before construction. Do not scale from the drawing. The drawing is to be read in conjunction with all other information relevant to the project. Any apparent discrepancy is to be brought to the attention of Design Work Studios.
© Design Work Studios

REV	AMENDMENT	BY	CHECK	DATE

0 1 2 3 4 5 m
scale 1 : 100 at A3

Design Work Studios Ltd.
59A PEACH ST, WOKINGHAM,
BERKSHIRE, RG40 1XP
WWW.DESIGNWORKSTUDIOS.CO.UK
INFO@DESIGNWORKSTUDIOS.CO.UK
T.0118 357 0071

CLIENT	PROJECT	TITLE	DRAWING NUMBER	REV
Design Work Studios	A House, A Street, Somewhere, Some County, Postcode	Existing General Arrangements & Elevations	1434_ EXGA/EL	