
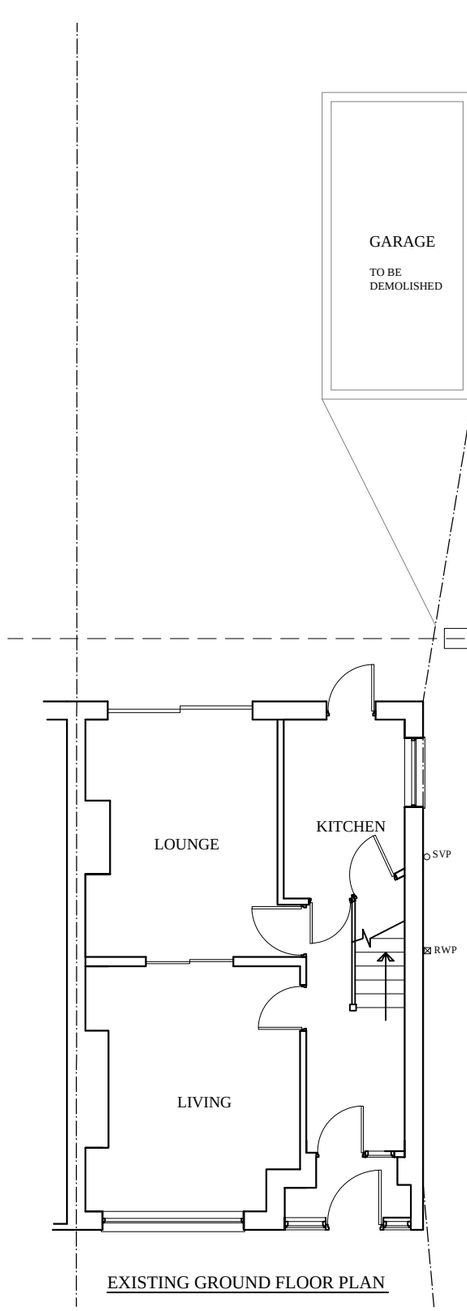


EXISTING GROUND FLOOR PLAN

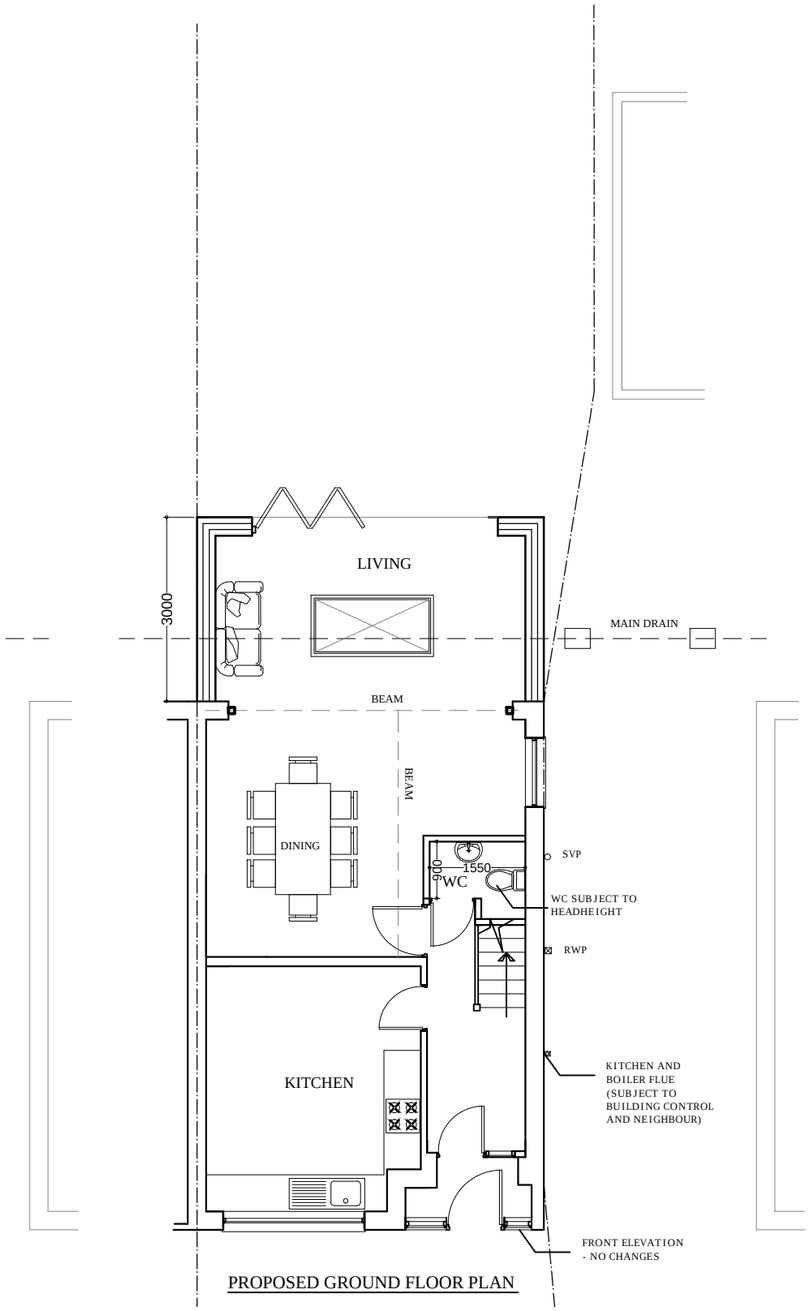

PROPOSED GROUND FLOOR PLAN

SCALE IN METRES

1 : 100

0 1 2 3 4 5 10

78 WOODLANDS AVE
RUISLIP HA4 9RQ

TITLE:

PROPOSED SINGLE STOREY
REAR EXTENSION

SCALE: 1:100@A3

DWG NO SD78/PL01