

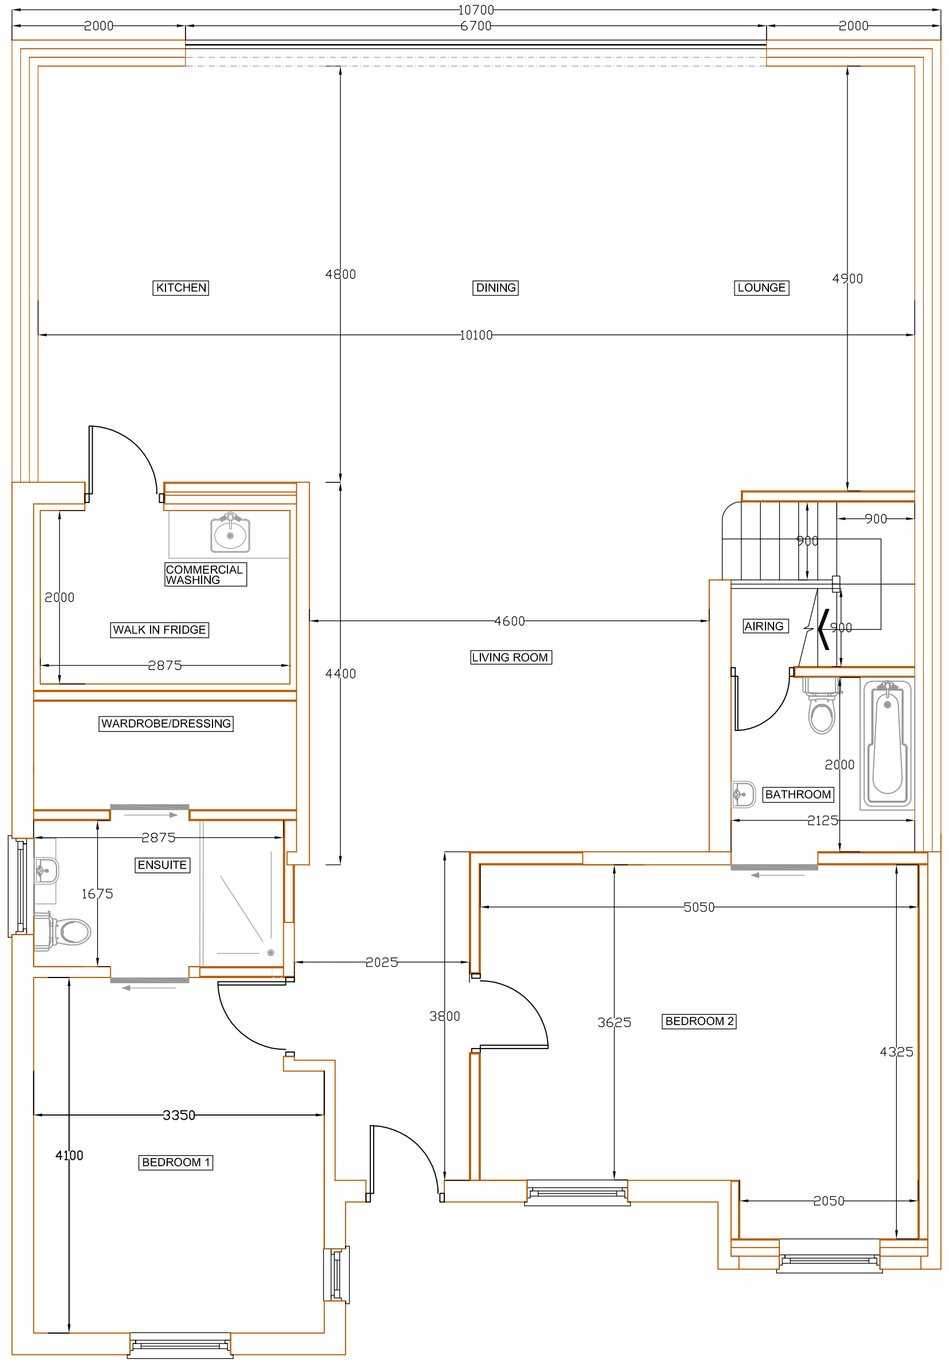



PROPOSED GROUND FLOOR
SCALE BAR 1:50 @ A1

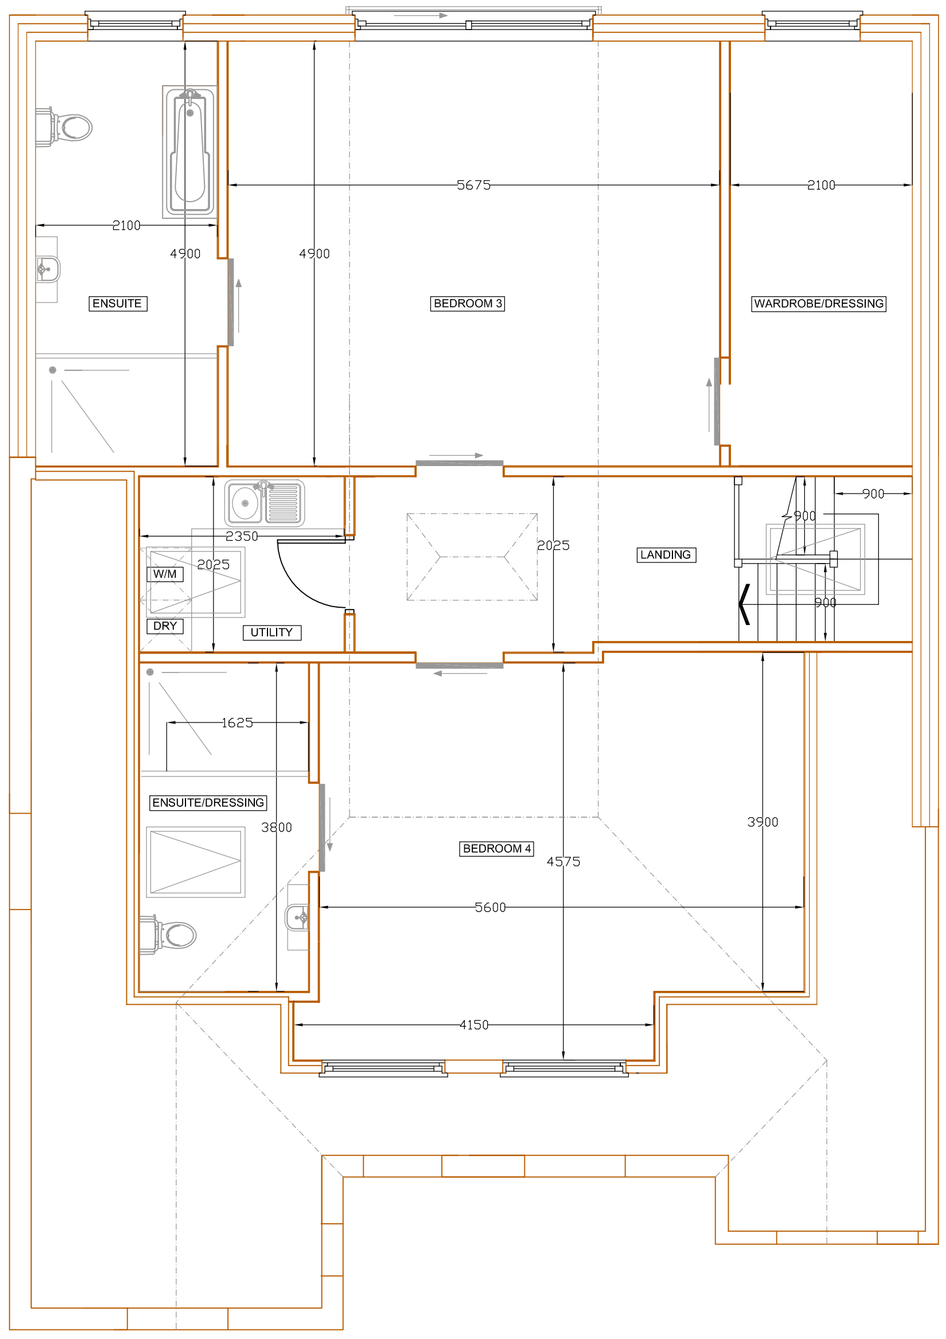

PROPOSED FIRST FLOOR
SCALE BAR 1:50 @ A1

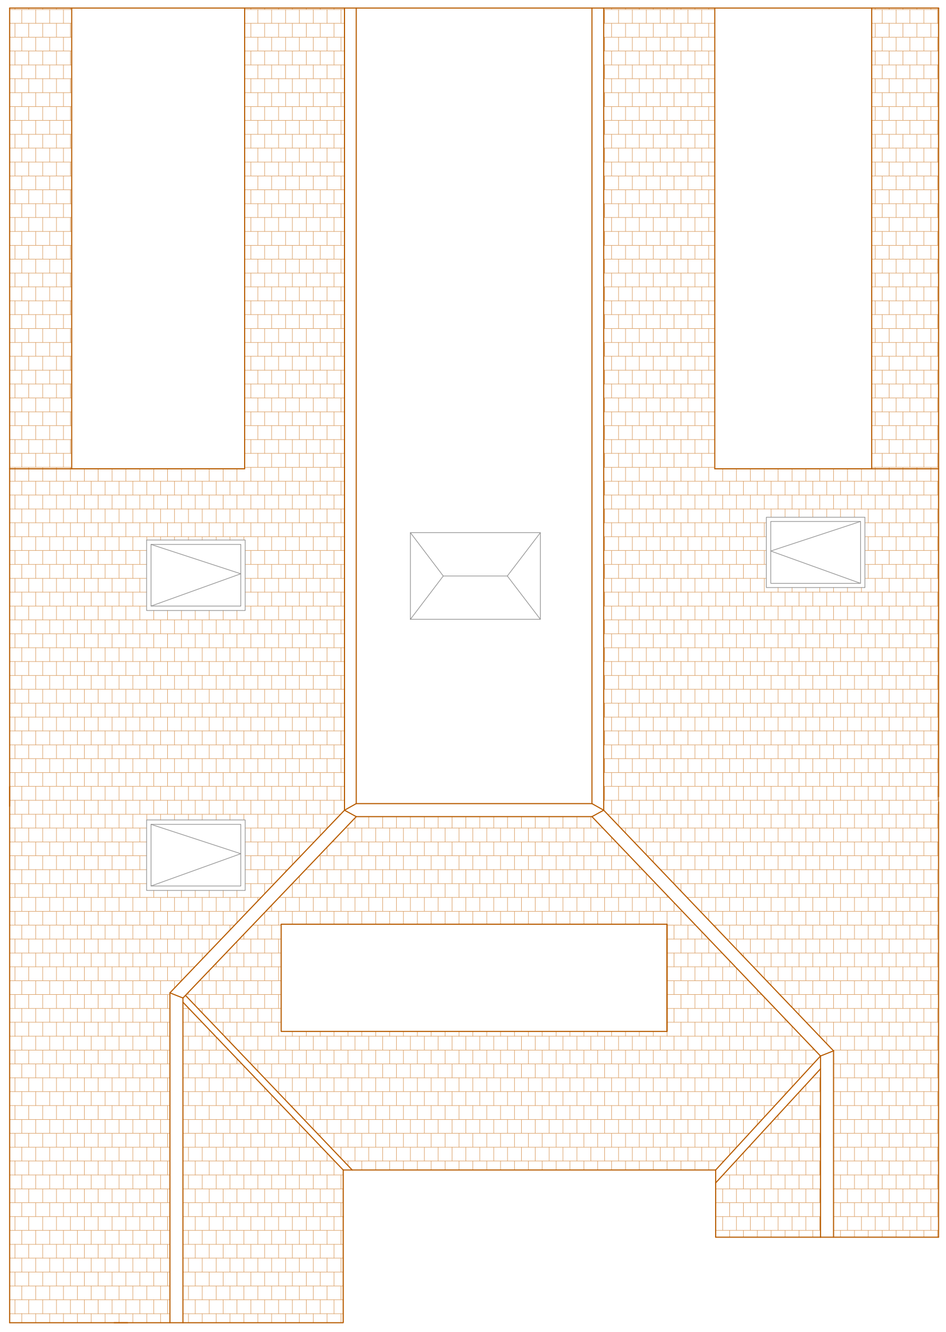

PROPOSED ROOF PLAN
SCALE BAR 1:50 @ A1

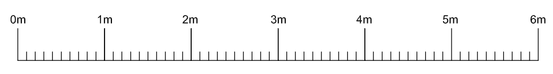

SCALE BAR 1:50 @ A1

GENERAL NOTES:

THIS DRAWING IS NOT TO BE SCALED, THE MAIN CONTRACTOR IS RESPONSIBLE FOR CHECKING ALL DIMENSIONS ON SITE PRIOR TO COMMENCEMENT OF WORKS WITH ANY DISCREPANCIES REPORTED TO COTSWOLD RESIDENTIAL DESIGN LTD AT ONCE.

ANY CONSTRUCTION WORK CARRIED OUT PRIOR TO OBTAINING THE NECESSARY APPROVALS IS ENTIRELY AT THE HOUSEHOLDER/CONTRACTORS RISK.

ALL BUILDING WORK IS TO BE CARRIED OUT TO THE SATISFACTION OF THE LOCAL AUTHORITY AND BUILDING CONTROL OFFICER, AND IN ACCORDANCE WITH CURRENT BUILDING REGULATIONS, AND AS SUCH ANY UNFORESEEN BUILDING WORKS THAT MAY BE REQUIRED ON SITE.

THE MAIN CONTRACTOR SHALL BE ENTIRELY RESPONSIBLE FOR THE SECURITY, STRENGTH AND STABILITY OF THE BUILDING/SITE DURING THE WORKS DURATION.

THIS DRAWING IS THE COPYRIGHT OF COTSWOLD RESIDENTIAL DESIGN LTF, THIS DRAWING MAY NOT BE COPIED BY ANY THIRD PARTIES WITHOUT PRIOR PERMISSION.

REVISION	DESCRIPTION	DATE	BY
D	PLANS REVISED FOLLOWING CLIENTS COMMENTS	05.10.21	BG
C	PLANS REVISED FOLLOWING CLIENTS COMMENTS	05.10.21	BG
B	PLANS REVISED FOLLOWING CLIENTS COMMENTS	05.10.21	BG
A	PLANS REVISED FOLLOWING CLIENTS COMMENTS	29.09.21	BG

Cotswold Residential Design Ltd

Oxford Office: 137a Carterton Mobile Home Park,
Milestone Road
Carterton,
Oxfordshire,
OX18 3FU
Telephone: 07856736328
Email:cotswoldresidential@yahoo.com

DRAWING TITLE: PROPOSED FLOOR PLANS

SITE ADDRESS: 7 STANLEY ROAD, NORTHWOOD.

SCALE: 1:50 @ A1 | DRAWN BY: BG

DATE: 27.09.21

DRAWING NO: STANLEY/03 REVISION D