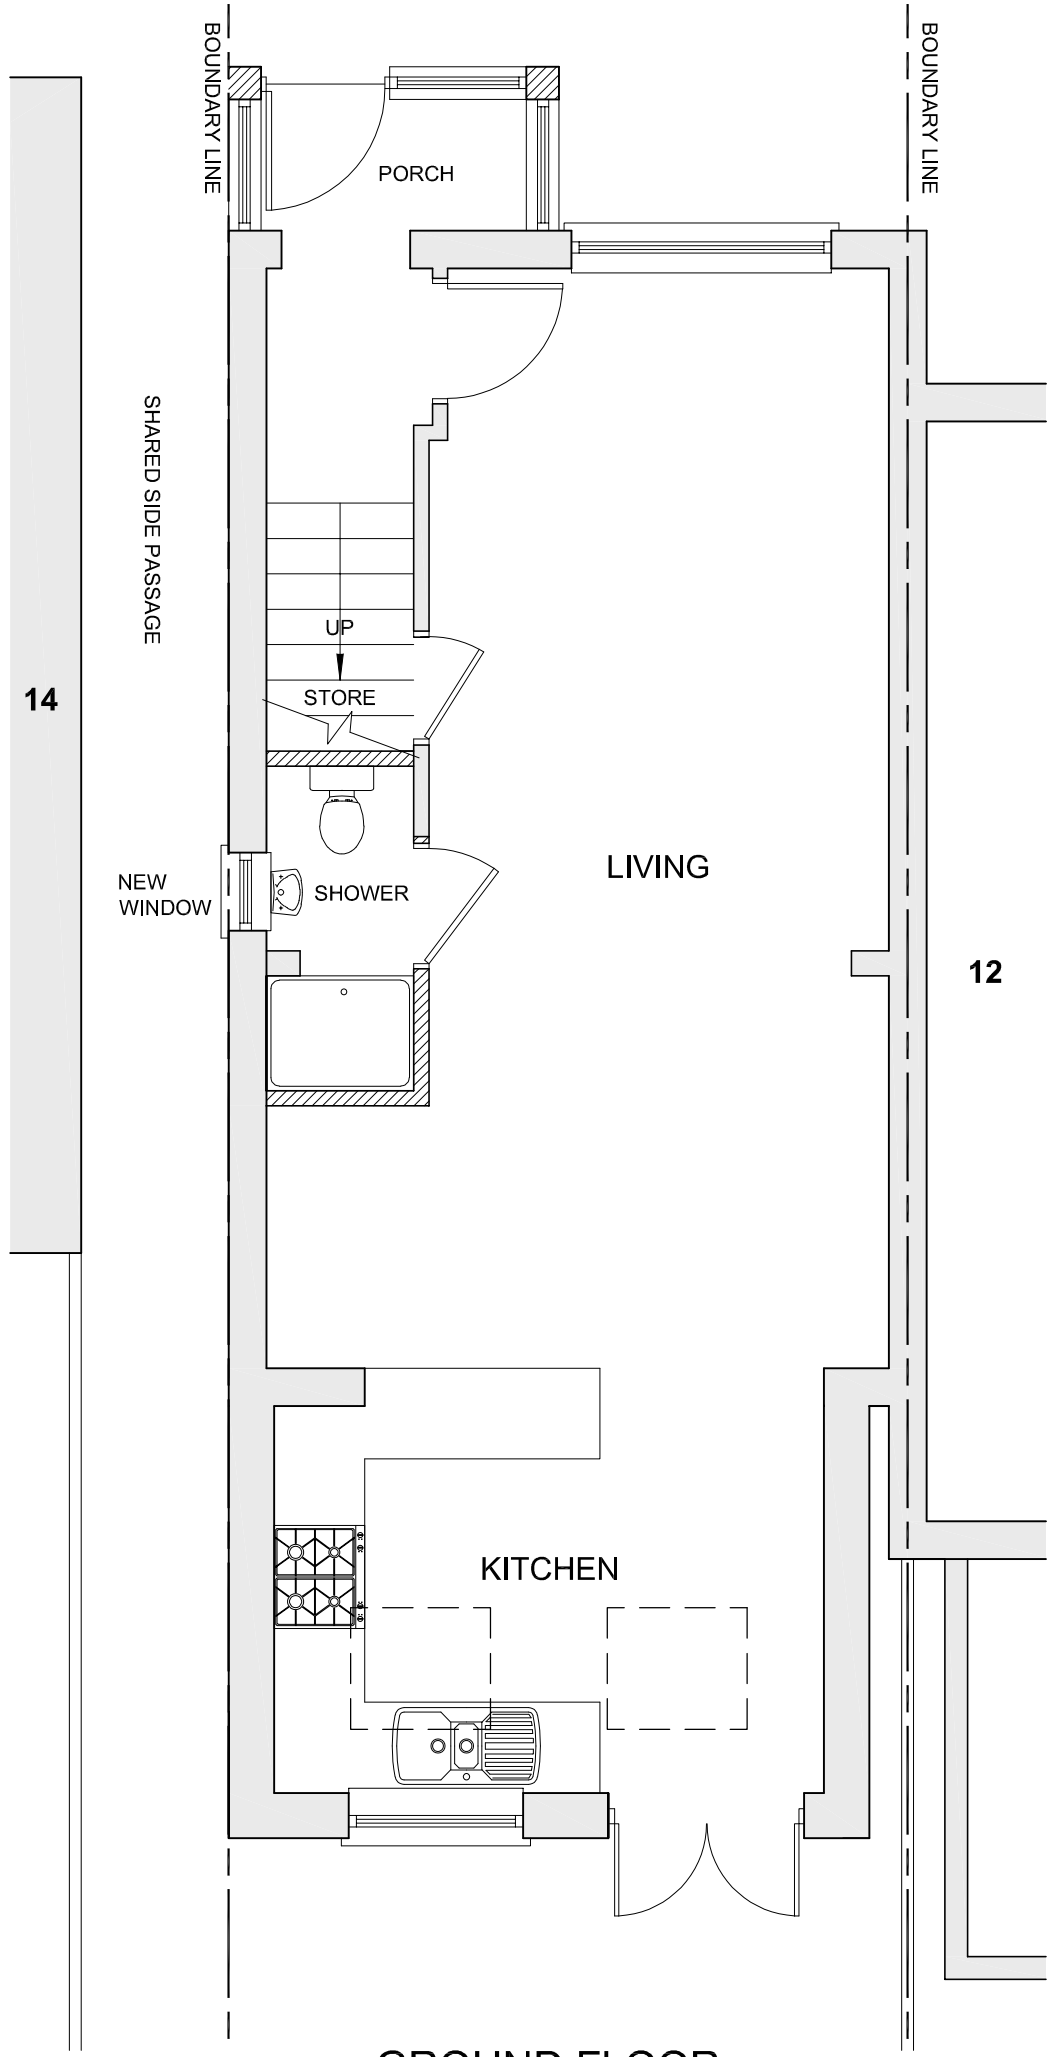

GROUND FLOOR

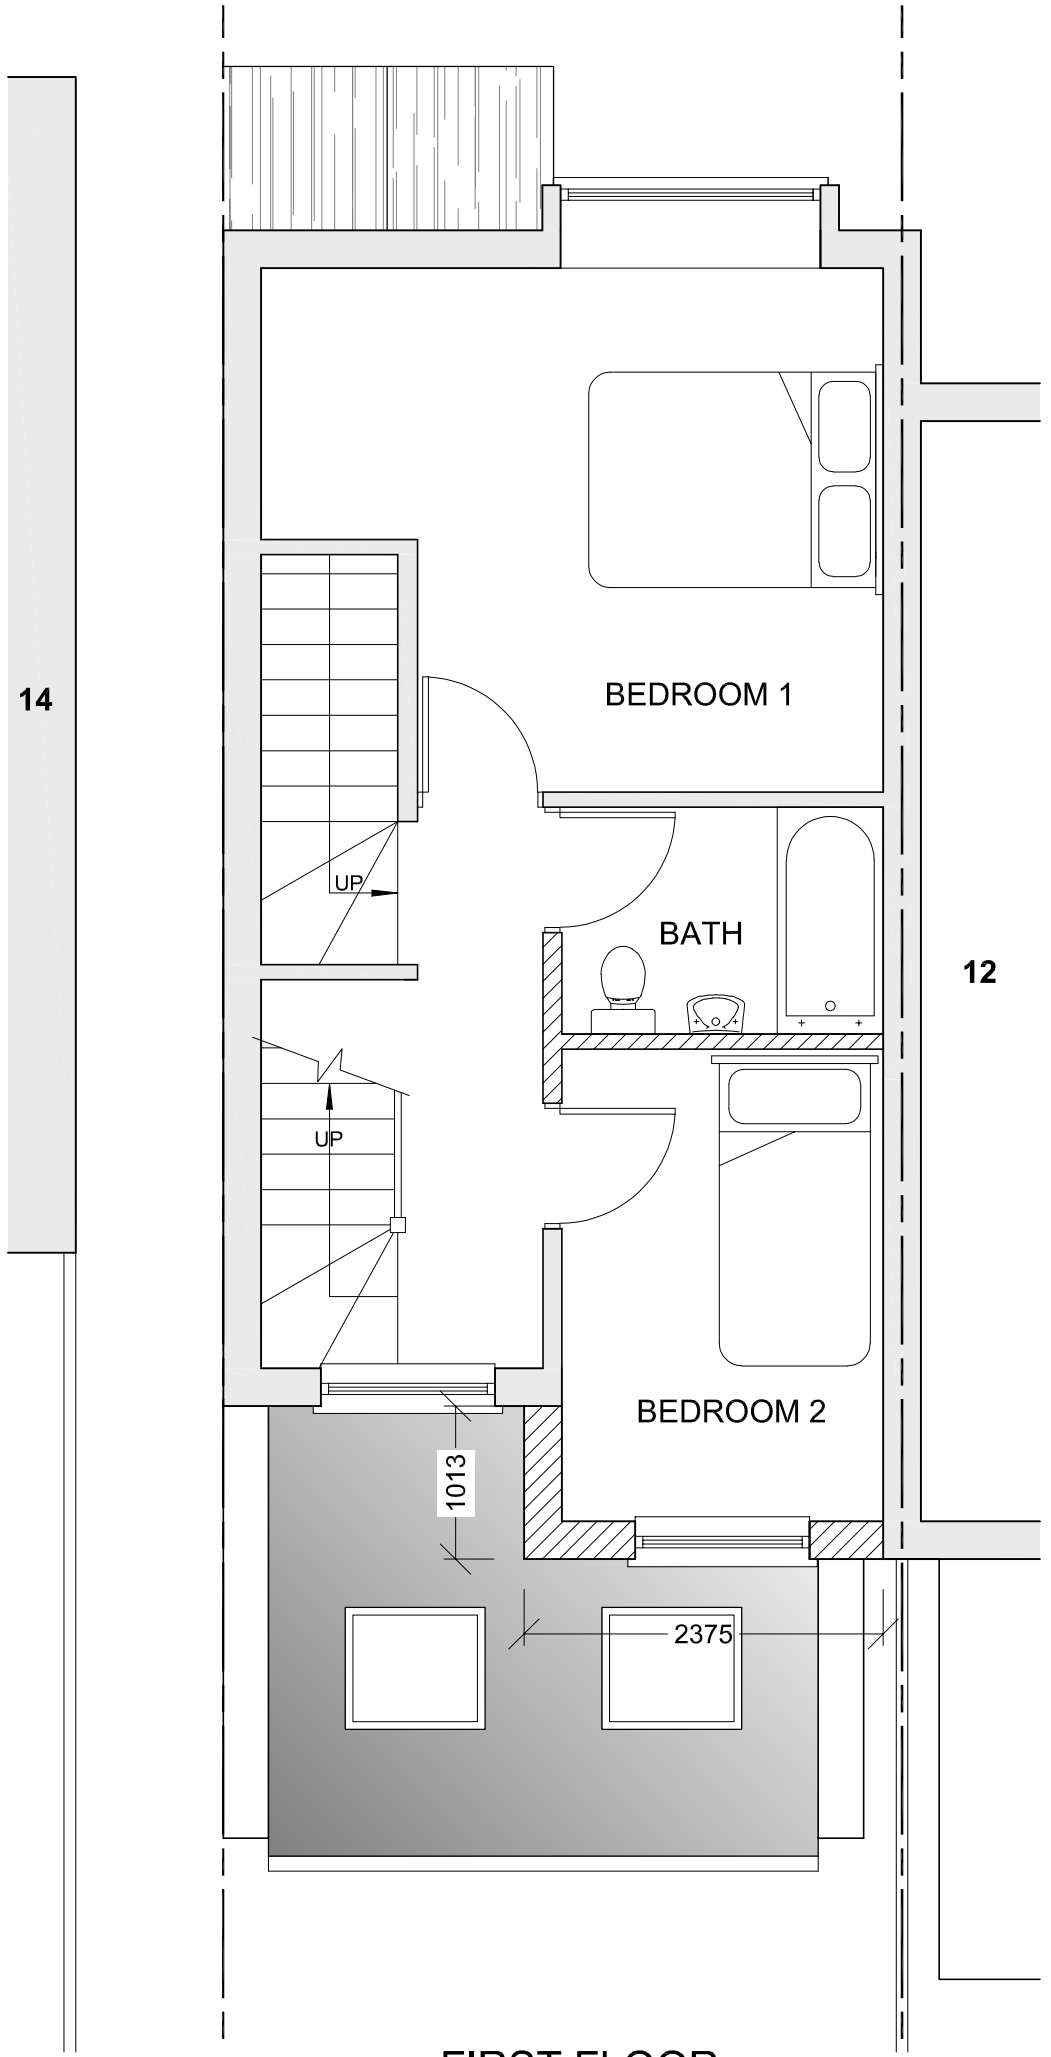

FIRST FLOOR

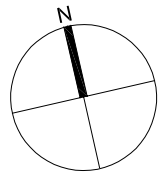

0 Metres 1.0 1.5 2.0

Scale 1:50

KITCHEN LAYOUT	NOV 2021	B
INTERNAL LAYOUT	NOV 2021	A
AMENDMENTS	DATE	REV.

Dimensions, areas and levels where given are only approximate and subject to site survey.
All dimensions are to be checked on site. Figured dimensions only are to be taken from this drawing.
This drawing is to be read in conjunction with all relevant consultants and/or specialists drawings/documents and any discrepancies or variations are to be notified to the architect before the affected work commences. This drawing is copyright and remains the property of the Architects.

bernard murray design
chartered architect
WWW.BMURRAYDESIGN.CO.UK
78 BRIDGE ROAD, UXBRIDGE, MIDDLESEX UB82QW
TEL: 07958 471714 EMAIL: BMURRAYDESIGN@YAHOO.CO.UK

PROJECT
13 BLISWORTH CLOSE
HAYES
UB4 9RF

CLIENT
S. SRIGANESHAMOORTHY

DRAWING
PROPOSED GROUND AND FIRST FLOOR PLANS

SCALE	1:50 @ A3	DRAWING NUMBER	REV.
DATE	OCT 2021	1159-6	B
DRAWN	BM		