
V 1.8

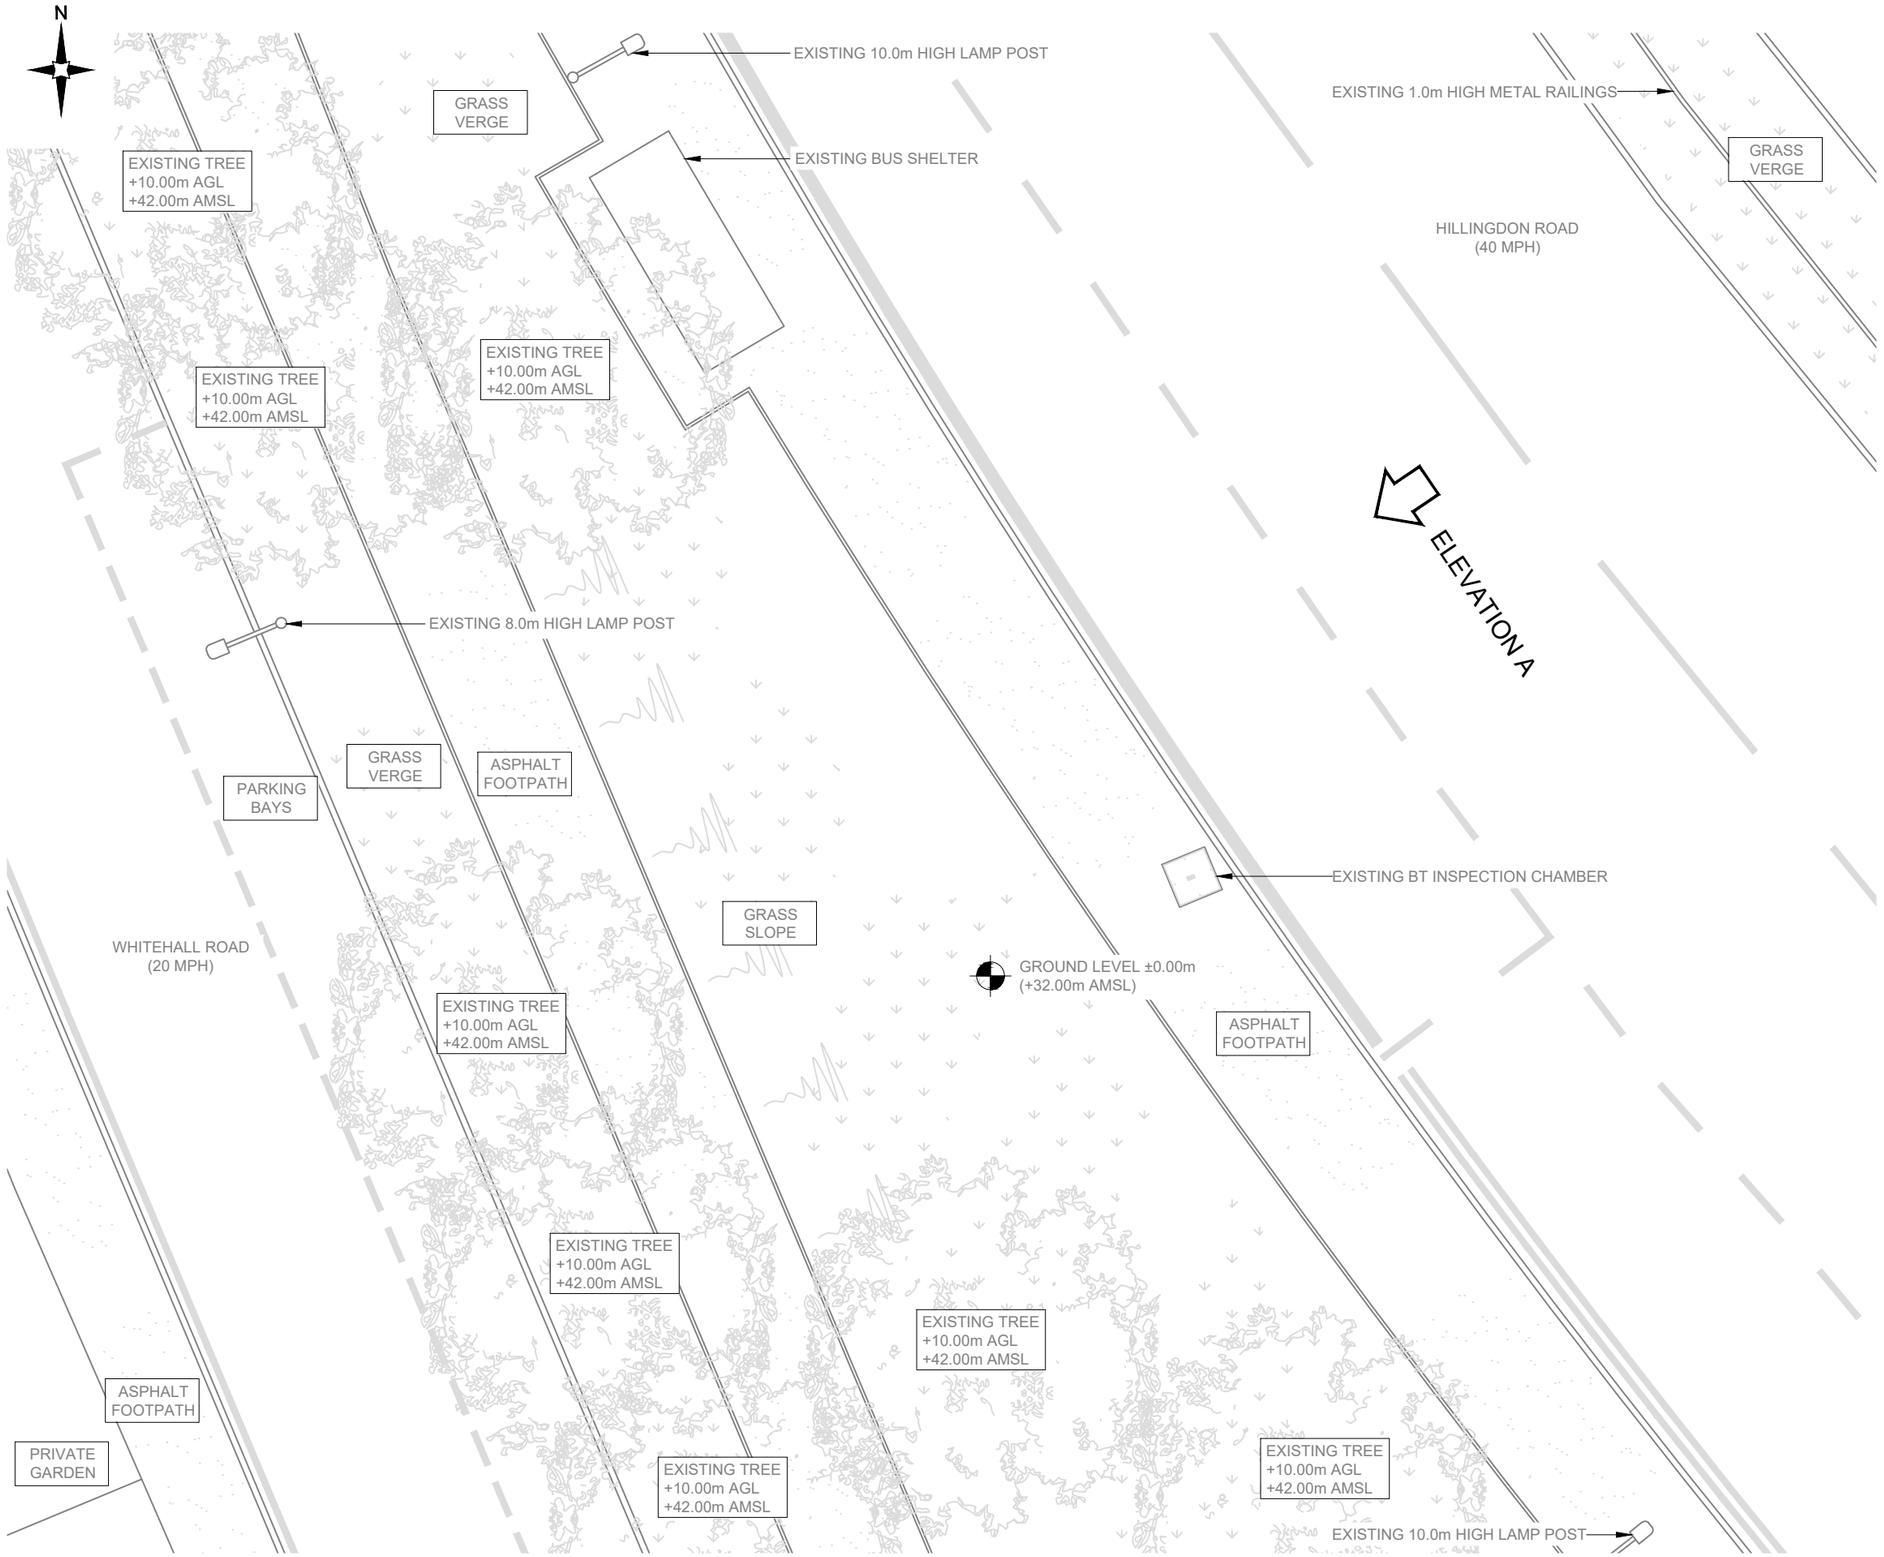

EXISTING SITE PLAN

0 1:100 2m 4

100mm 50mm 10mm

NOTES:

1. ALL DIMENSIONS IN MM UNLESS OTHERWISE NOTED.

REV	MODIFICATION	BY	CH	DATE
A	Issued for Planning	OG	RWB	22.10.21

CK Hutchison Networks (UK) Limited
Great Brighams Mead,
Vastern Road, Reading,
Berkshire, England,
RG1 8DJ

Design Consultant & Principal Contractor:

Great British Communications
Lapwing House, Block 3 Forward Point,
Tan House Lane, Widnes, Cheshire, WA8 0SL
t. 44 (0)151 420 4128
www.gbcservices.co.uk

Site Name: HILLINGDON ROAD

3UK Nominal ID: HGN19769

Address:
HILLINGDON ROAD
HILLINGDON
UXBRIDGE
GREATER LONDON
UB8 2DF

Title: 100 EXISTING SITE PLAN

Project: UNILATERAL SW

Purpose of Issue: PLANNING

MBNL/TM/H3G Cell ID: HGN303/84904/TBC

Drawing No: HGN19769_HGN303_84904_TBC_GA_REV_A

Issue: A

V 1.8



EXISTING ELEVATION A

1:100

0 2m 4

100mm

50mm

10mm

NOTES:

1. ALL DIMENSIONS IN MM UNLESS OTHERWISE NOTED.

REV	MODIFICATION	BY	CH	DATE
A	Issued for Planning	OG	RWB	22.10.21

CK Hutchison Networks (UK) Limited

Great Brighams Mead,
Vastern Road, Reading,
Berkshire, England,
RG1 8DJ

Design Consultant & Principal Contractor:

Great British Communications
Lapwing House, Block 3 Forward Point,
Tan House Lane, Widnes, Cheshire, WA8 0SL
t. 44 (0)151 420 4128
www.gbcservices.co.uk

Site Name:
HILLINGDON ROAD

3UK Nominal ID:
HGN19769

Address:
HILLINGDON ROAD
HILLINGDON
UXBRIDGE
GREATER LONDON
UB8 2DF

Title:
150 EXISTING SITE ELEVATION

Project:
UNILATERAL SW


Purpose of Issue:
PLANNING

MBNL/TM/H3G Cell ID:
HGN303/84904/TBC

Drawing No:
HGN19769_HGN303_84904_TBC_GA_REV_A

Issue:
A

V 1.8

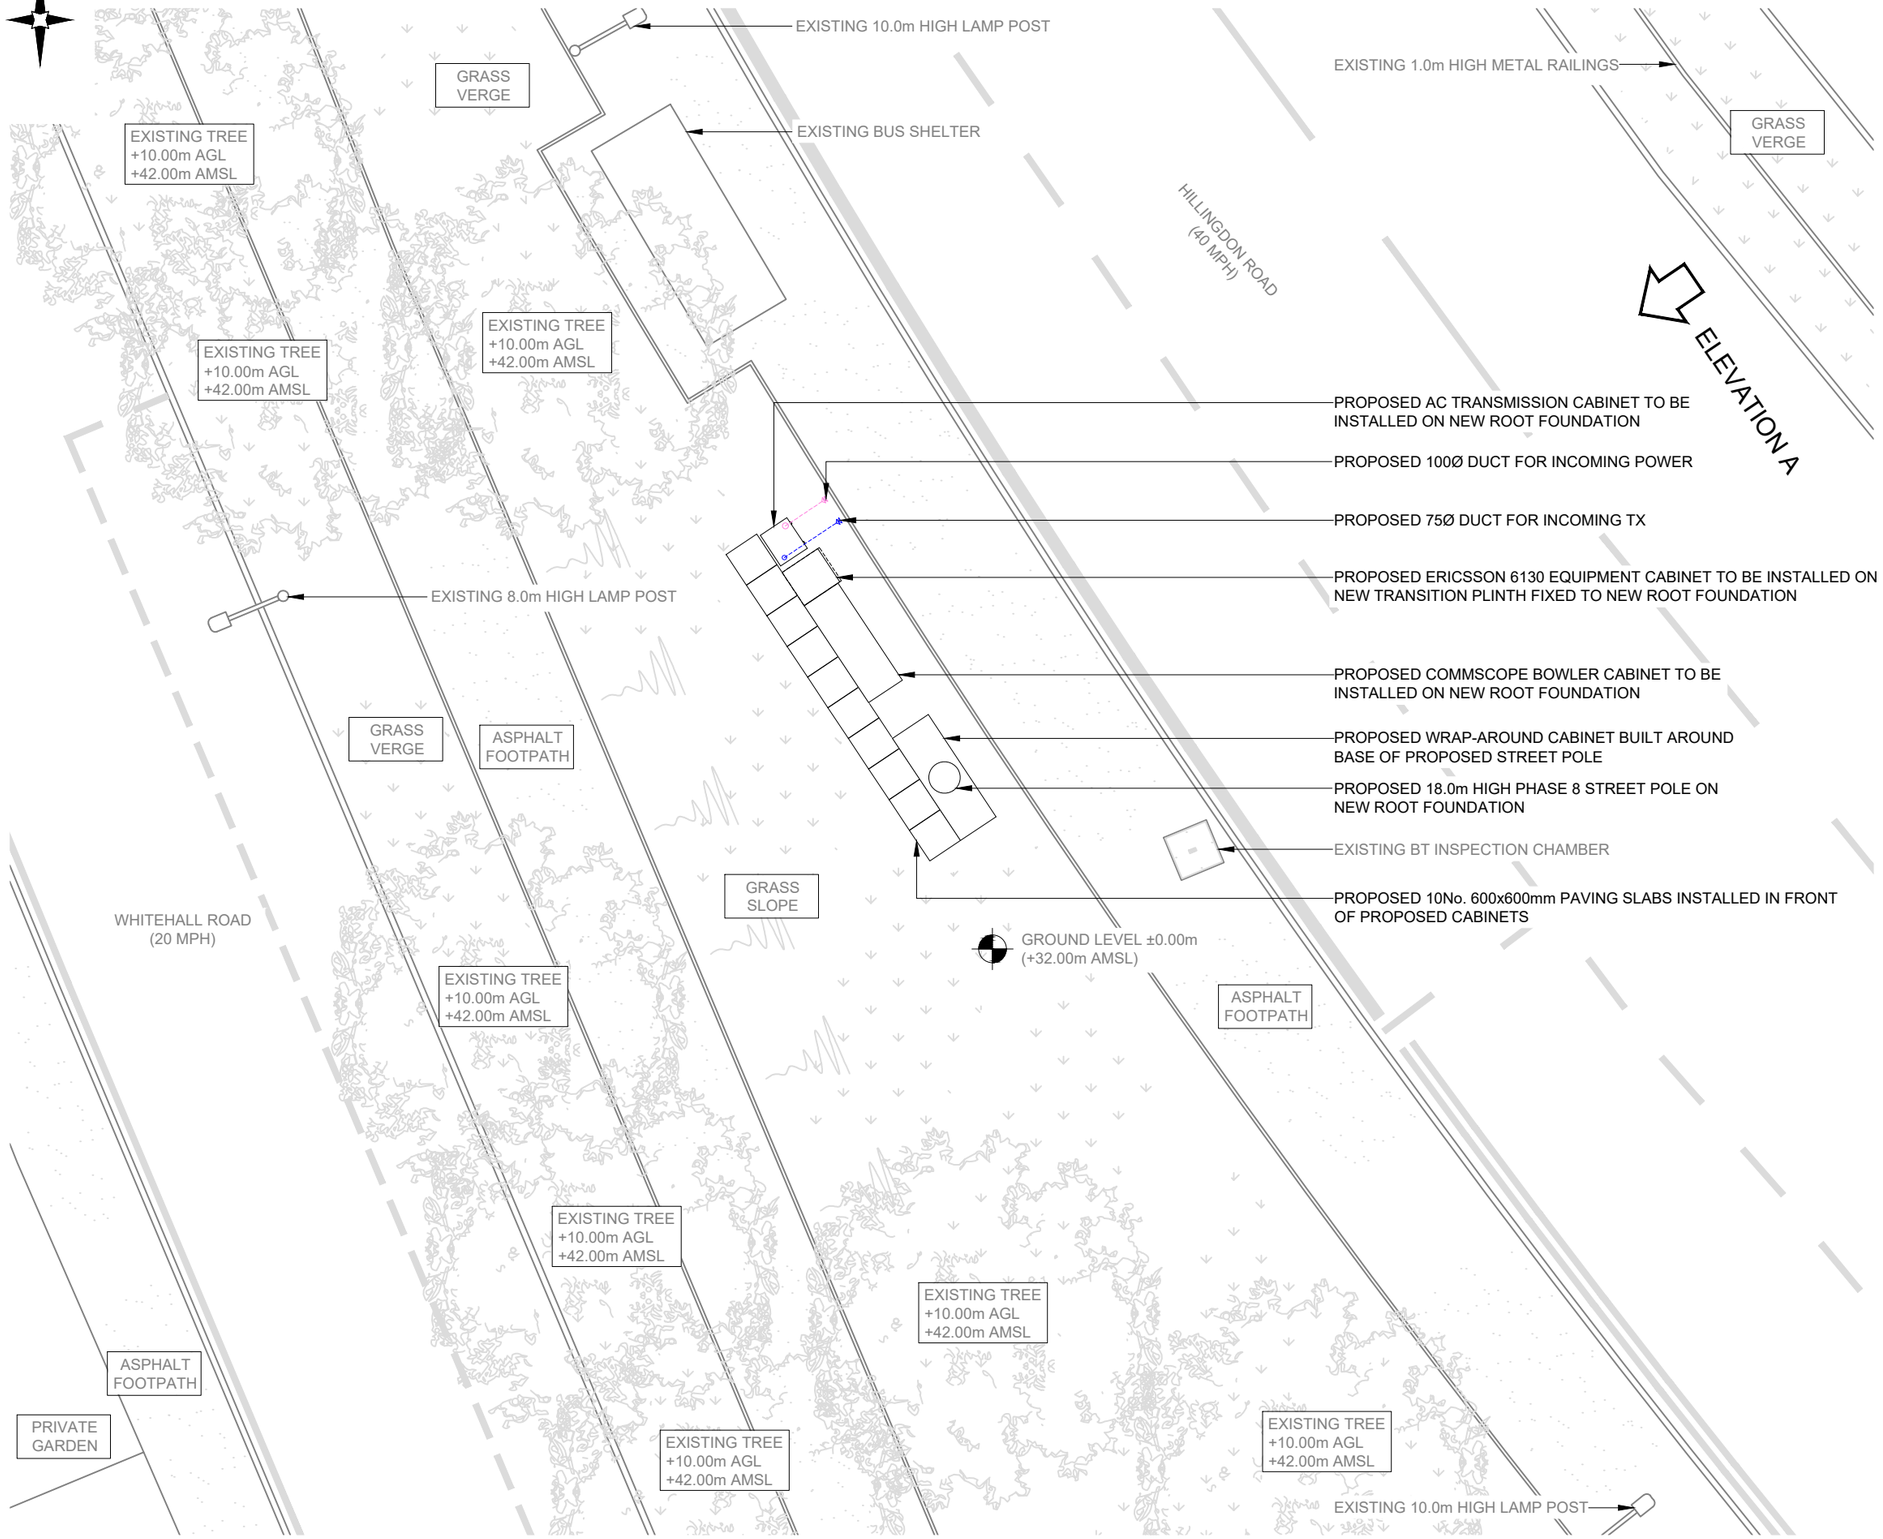

PROPOSED SITE PLAN

0 1:100 2m 4

NOTES:

1. ALL DIMENSIONS IN MM UNLESS OTHERWISE NOTED.

REV	MODIFICATION	BY	CH	DATE
A	Issued for Planning	OG	RWB	22.10.21

CK Hutchison Networks (UK) Limited
Great Brighams Mead,
Vastern Road, Reading,
Berkshire, England,
RG1 8DJ

Design Consultant & Principal Contractor:

Great British Communications
Lapwing House, Block 3 Forward Point,
Tan House Lane, Widnes, Cheshire, WA8 0SL
t. 44 (0)151 420 4128
www.gbcservices.co.uk

Site Name: HILLINGDON ROAD

3UK Nominal ID: HGN19769

Address:
HILLINGDON ROAD
HILLINGDON
UXBRIDGE
GREATER LONDON
UB8 2DF

Title: 215 PROPOSED SITE PLAN

Project: UNILATERAL SW


Purpose of Issue: PLANNING

MBNL/TM/H3G Cell ID: HGN303/84904/TBC

Drawing No: HGN19769_HGN303_84904_TBC_GA_REV_A

Issue: A

V 1.8

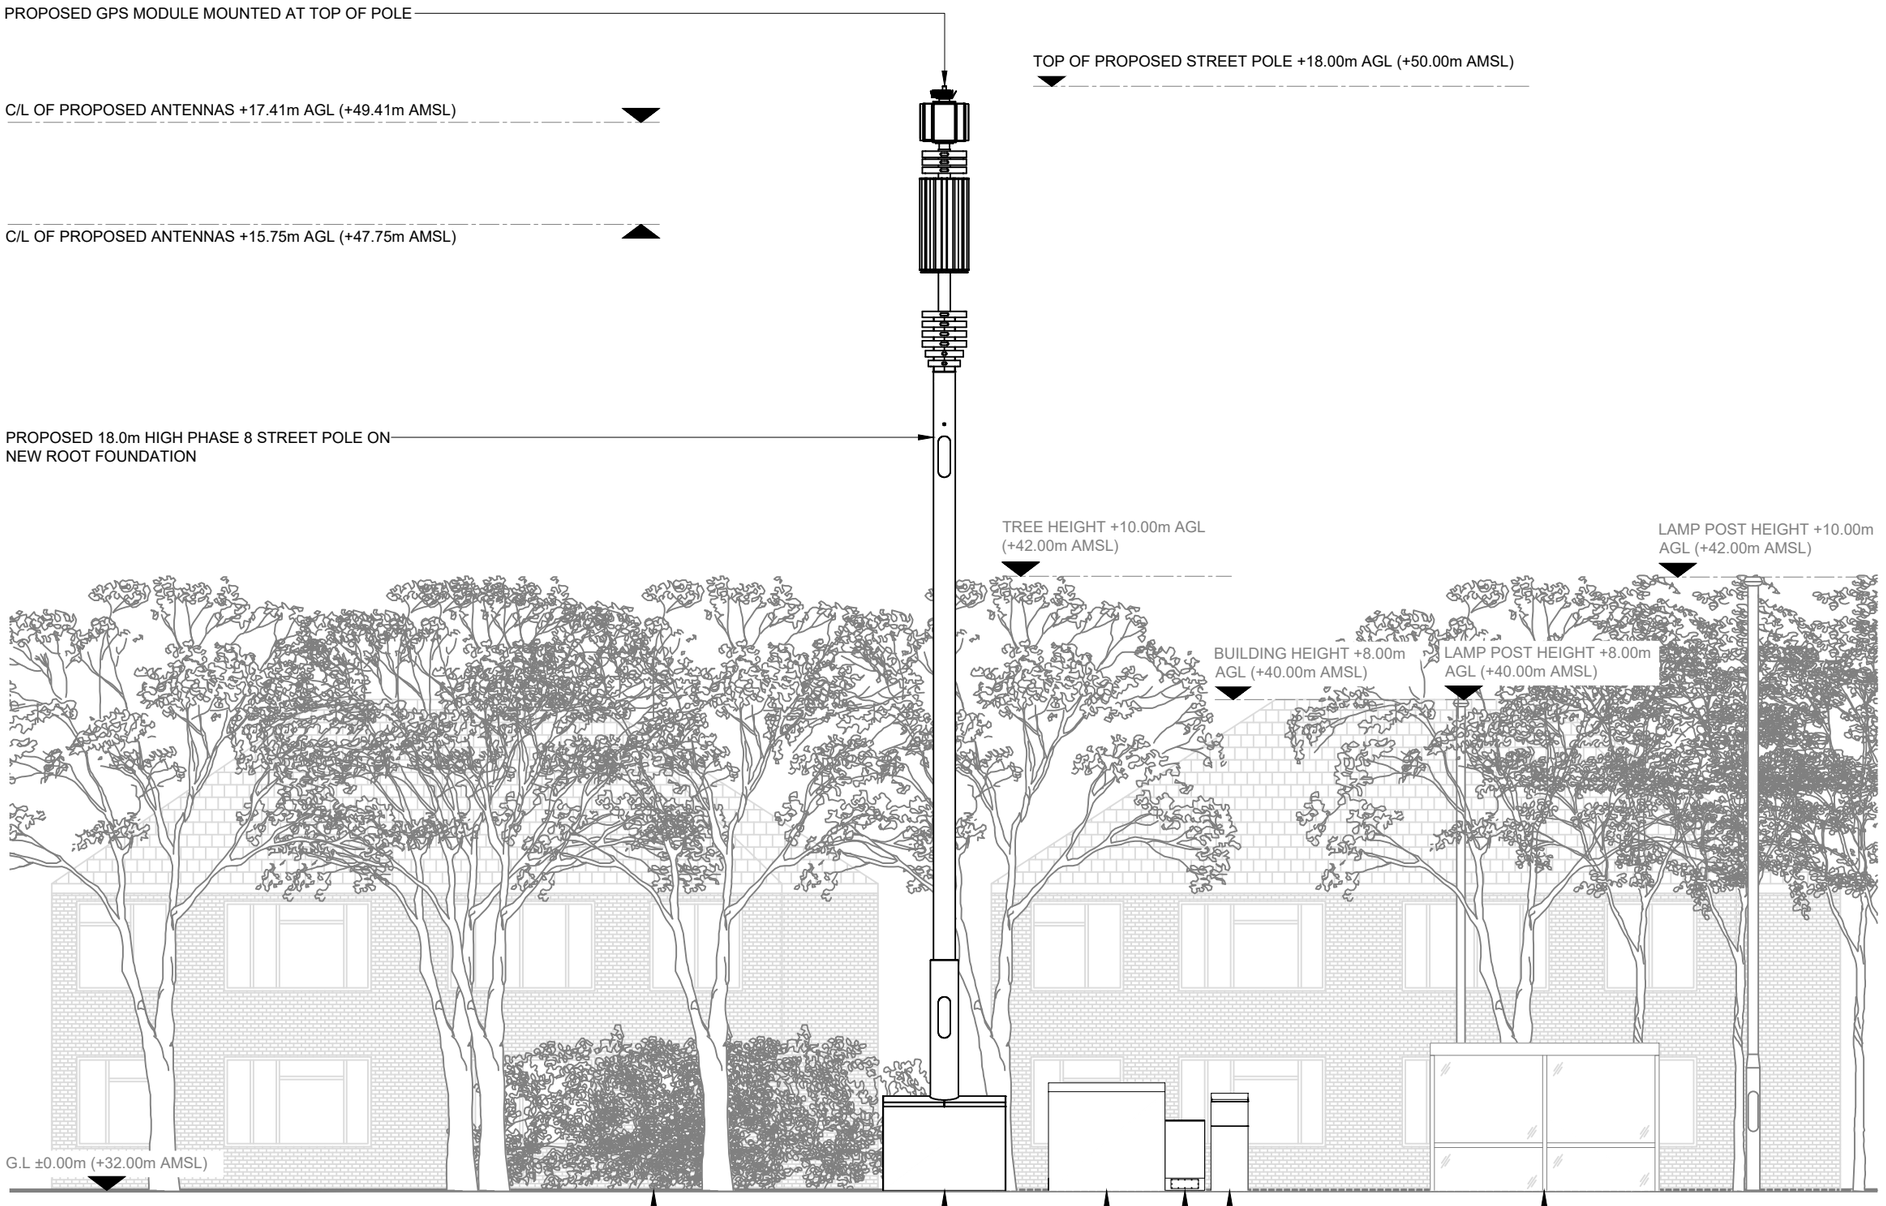

PROPOSED SITE ELEVATION A

0 1:100 2m 4

100mm 50mm 10mm

NOTES:

1. ALL DIMENSIONS IN MM UNLESS OTHERWISE NOTED.

REV	MODIFICATION	BY	CH	DATE
A	Issued for Planning	OG	RWB	22.10.21

CK Hutchison Networks (UK) Limited

Great Brighams Mead,
Vastern Road, Reading,
Berkshire, England,
RG1 8DJ

Design Consultant & Principal Contractor:

Great British Communications
Lapwing House, Block 3 Forward Point,
Tan House Lane, Widnes, Cheshire, WA8 0SL
t. 44 (0)151 420 4128
www.gbcservices.co.uk

Site Name:
HILLINGDON ROAD

3UK Nominal ID:
HGN19769

Address:
HILLINGDON ROAD
HILLINGDON
UXBRIDGE
GREATER LONDON
UB8 2DF

Title:
265 PROPOSED SITE ELEVATION

Project:
UNILATERAL SW

Purpose of Issue:
PLANNING

MBNL/TM/H3G Cell ID:
HGN303/84904/TBC

Drawing No:
HGN19769_HGN303_84904_TBC_GA_REV_A

Issue:
A