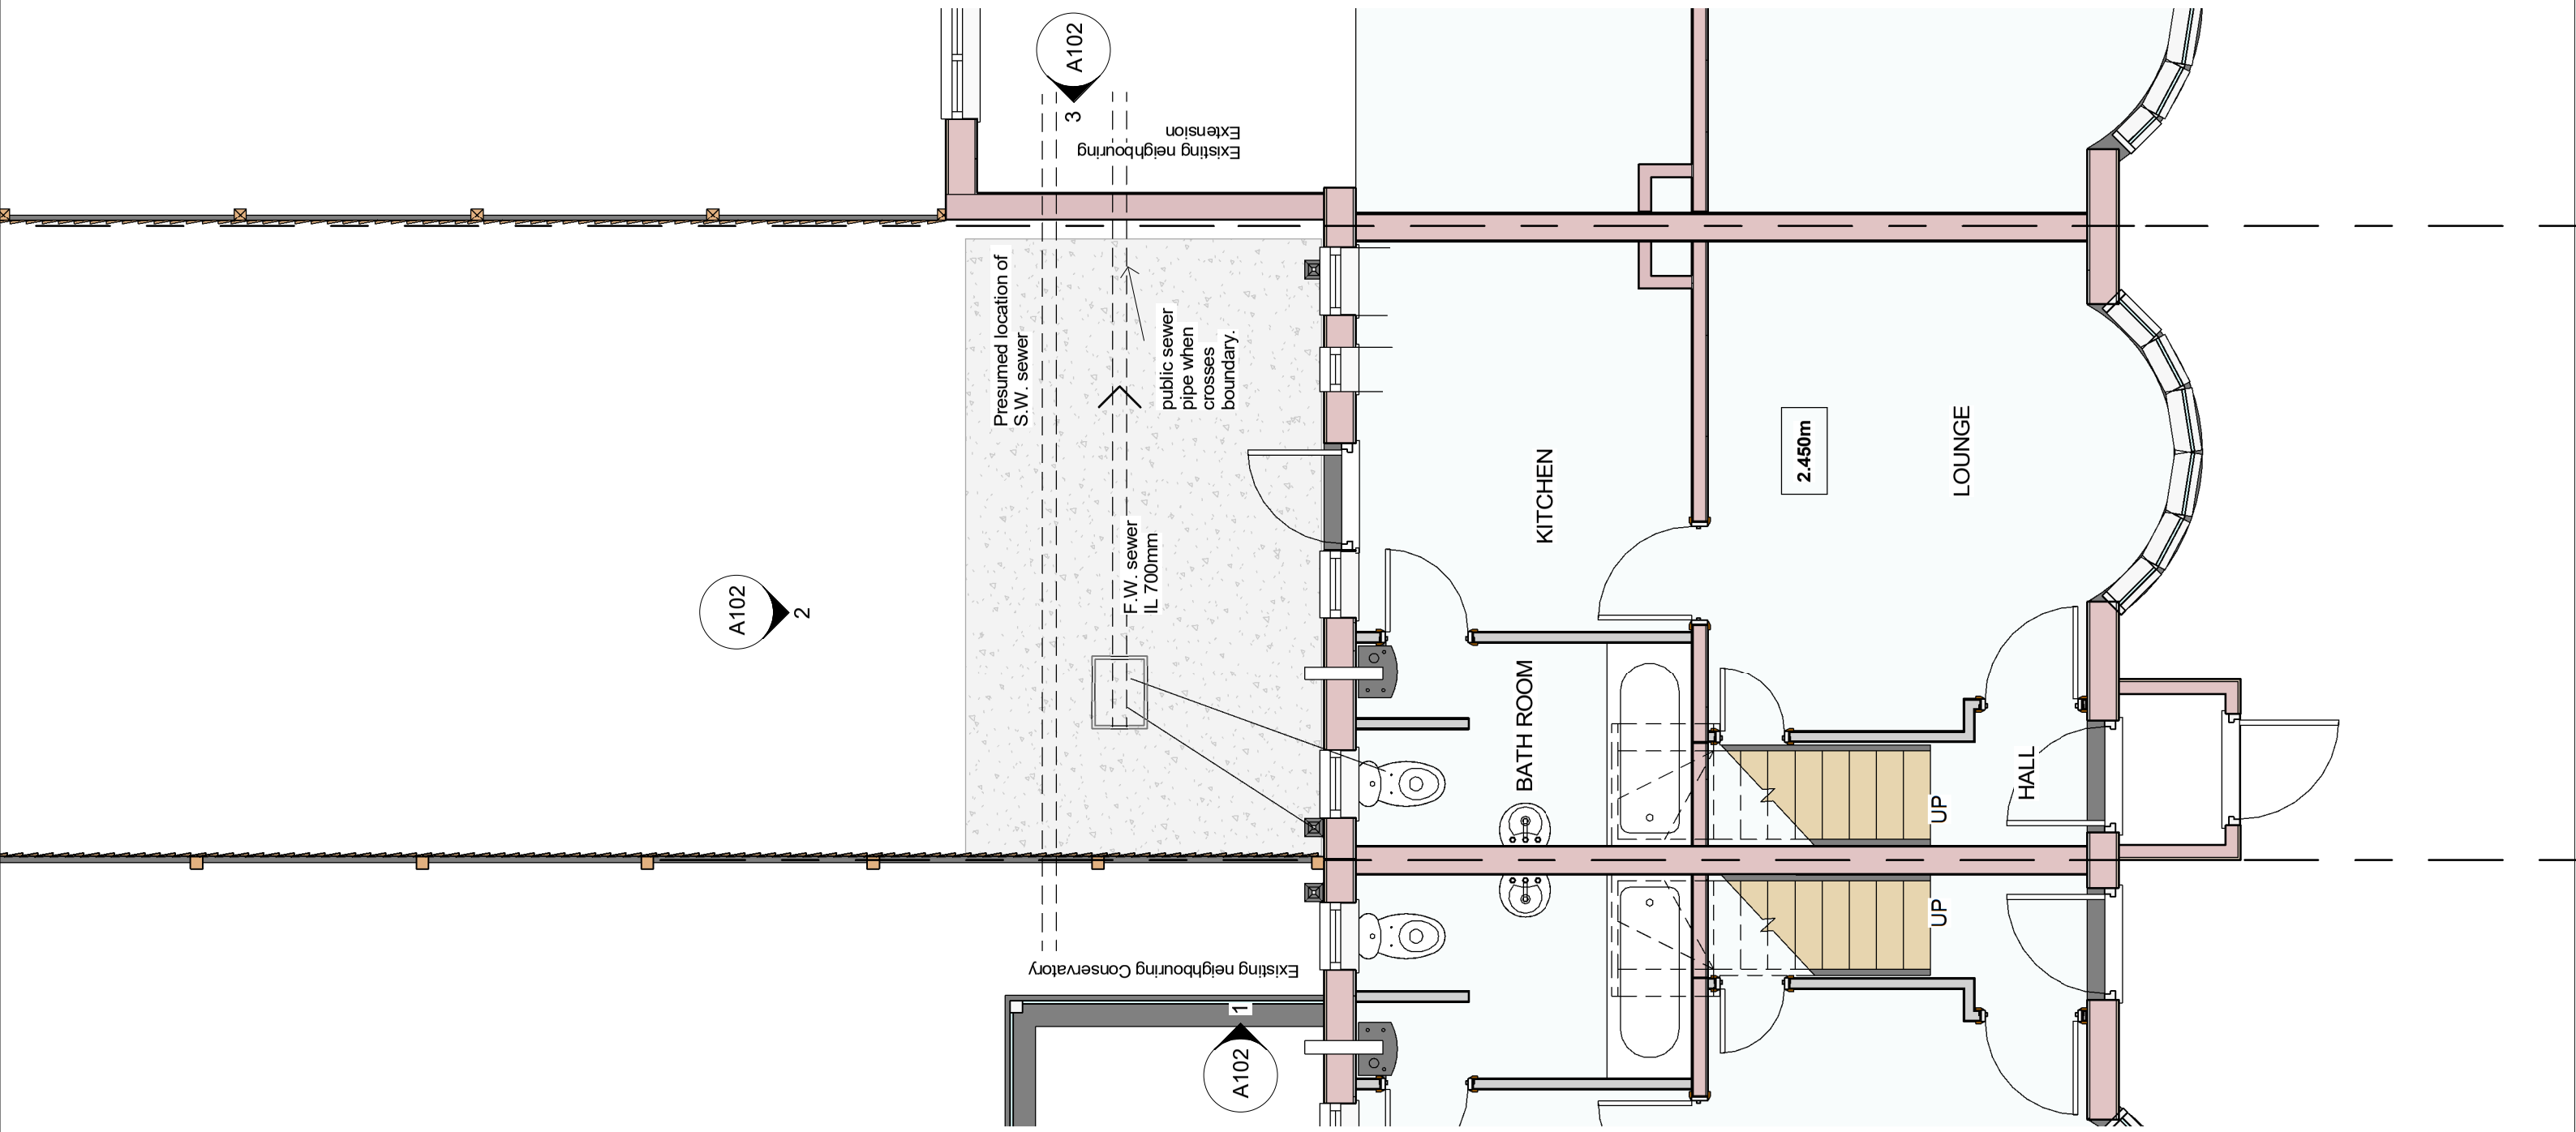


VISUAL SCALE 1:50 @ A3

0m 1m 2m 3m 4m 5m

Site 64 BIDEFORD ROAD RUISLIP HA4 0UD	Project name Proposed Single Storey Rear Extension Sheet Name Existing Ground Floor Plan	ASM Architectural Services asm03@hotmail.co.uk Scale 1 : 50 @ A3 Drawn By SAF Checked by Checker	A101 Project number 2021/033

No.	Description	Date

26/03/21