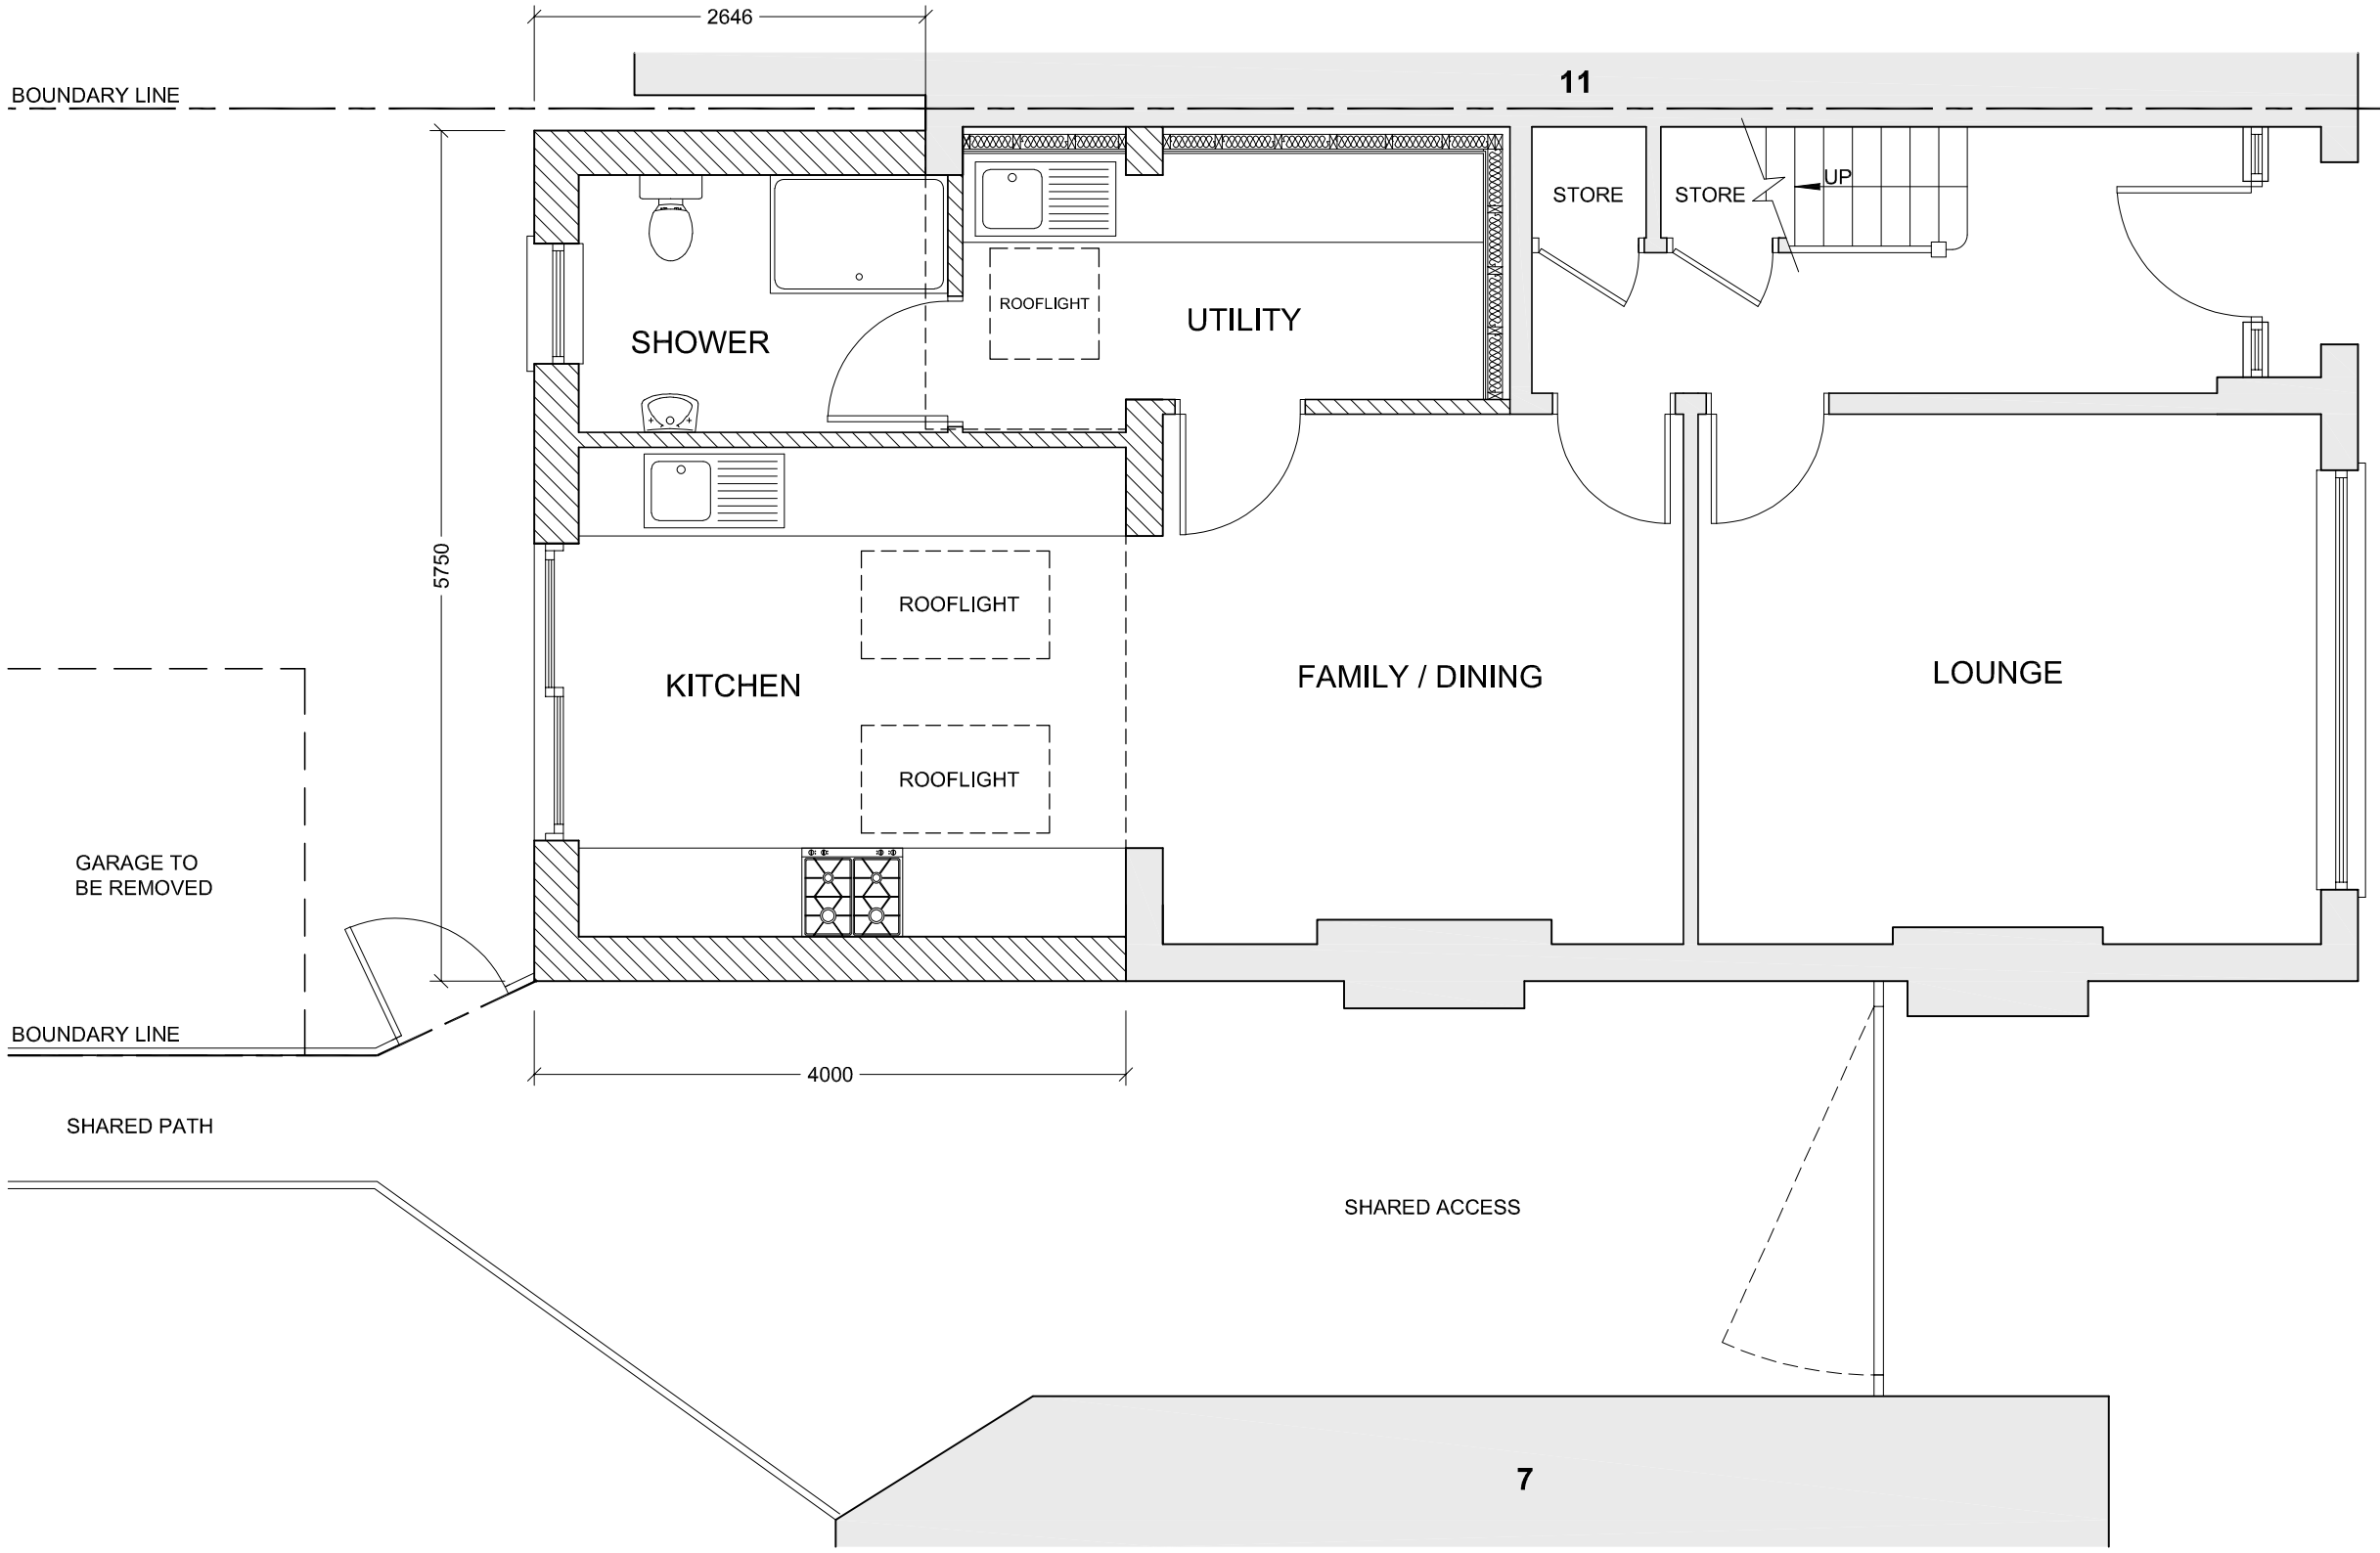

N

0 Metres 1.0 1.5 2.0

Scale 1:50

UTILITY ROOM	DEC 2021	B
KITCHEN LAYOUT	DEC 2021	A
AMENDMENTS	DATE	REV.

Dimensions, areas and levels where given are only approximate and subject to site survey.
All dimensions are to be checked on site. Figured dimensions only are to be taken from this drawing.
This drawing is to be read in conjunction with all relevant consultants and/or specialists drawings/documents and any discrepancies or variations are to be notified to the architect before the affected work commences. This drawing is copyright and remains the property of the Architects.

bernard murray design
chartered architect
WWW.BMURRAYDESIGN.CO.UK
78 BRIDGE ROAD, UXBRIDGE, MIDDLESEX UB82QW
TEL: 07958 471714 EMAIL: BMURRAYDESIGN@YAHOO.CO.UK

PROJECT
9 GRANVILLE ROAD
HILLINGDON
UB10 9AD

CLIENT
DEBORAH DAWSON

DRAWING
PROPOSED GROUND FLOOR PLAN

SCALE	1:50 @ A3	DRAWING NUMBER	REV.
DATE	NOV 2021	1160-6	B
DRAWN	BM		