
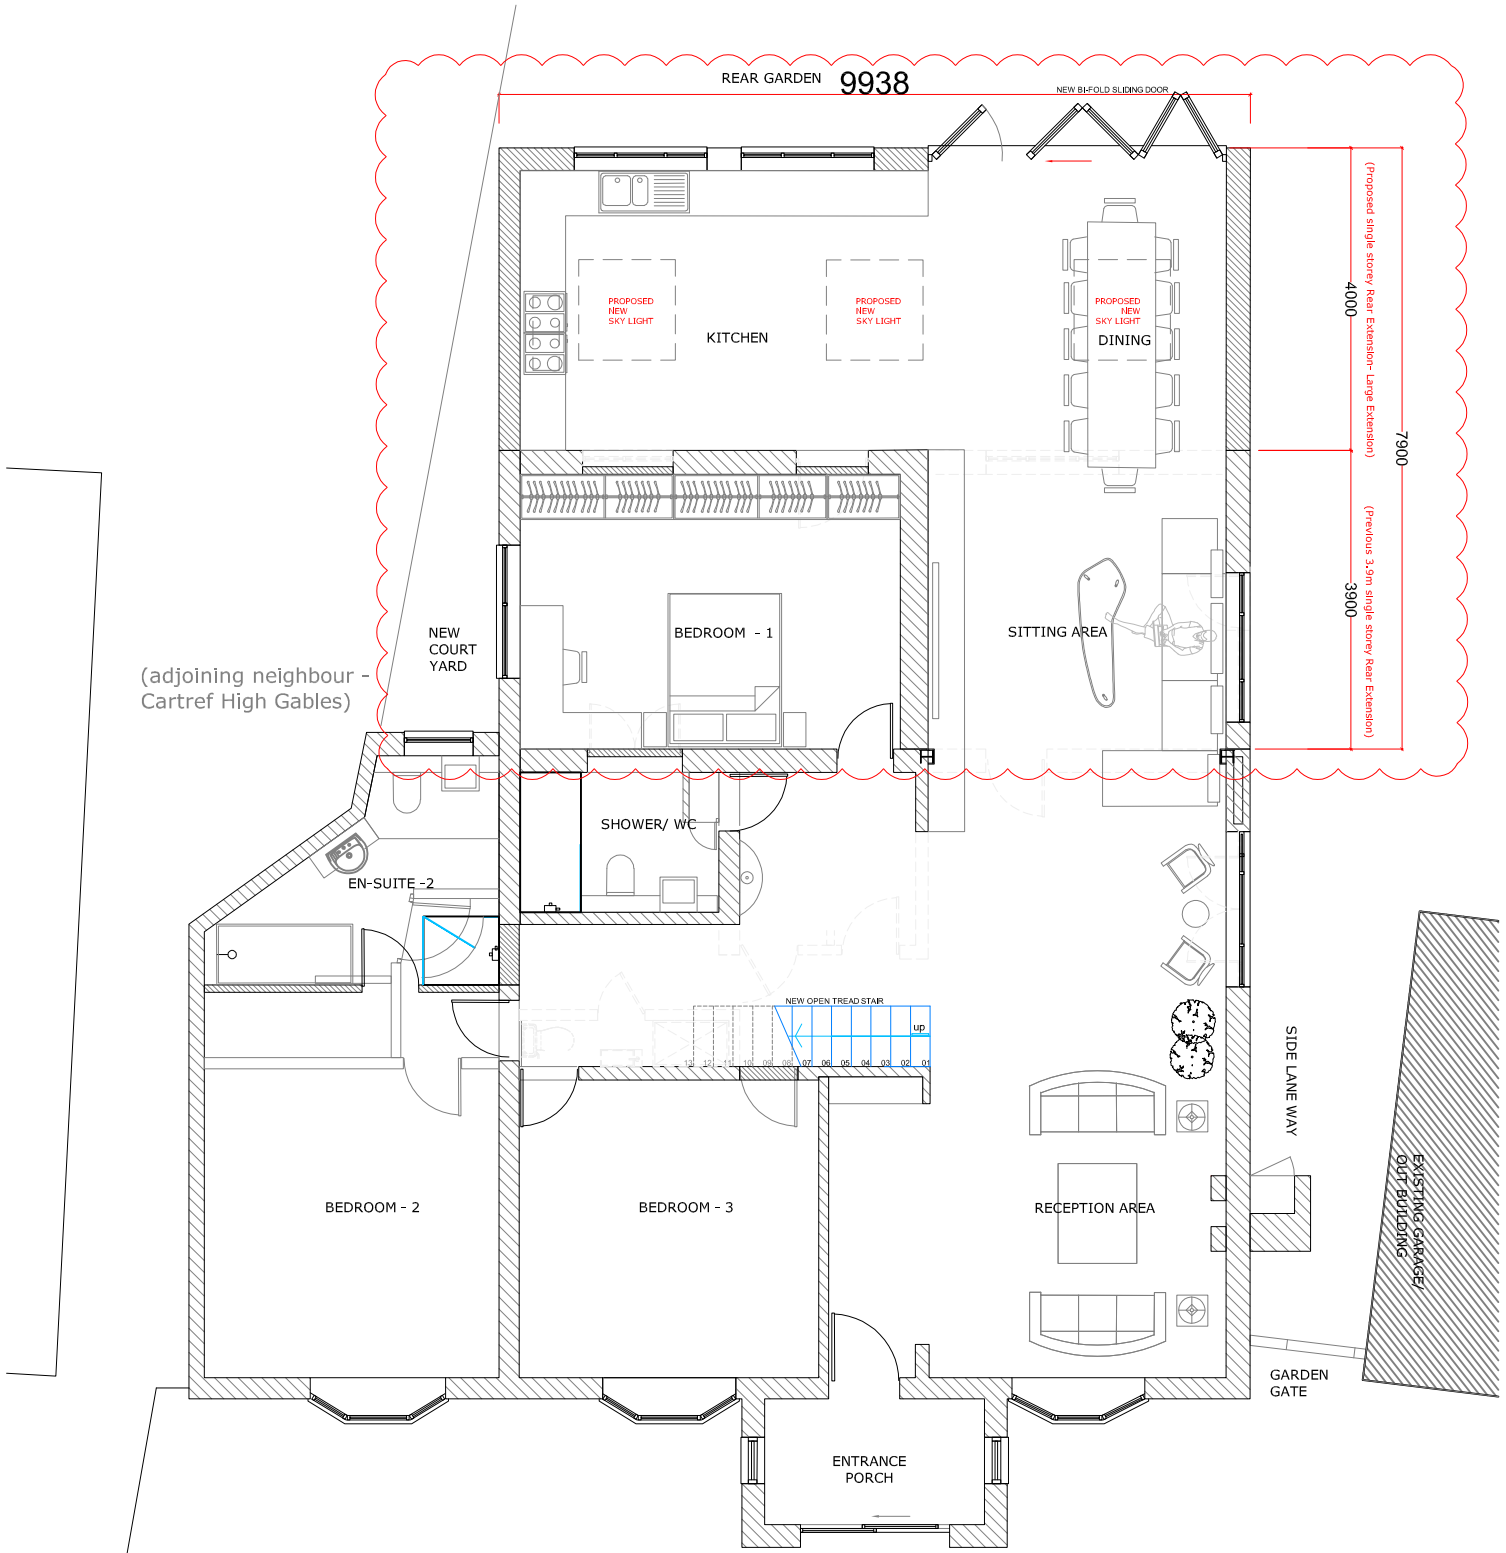



PROPOSED GROUND FLOOR PLAN

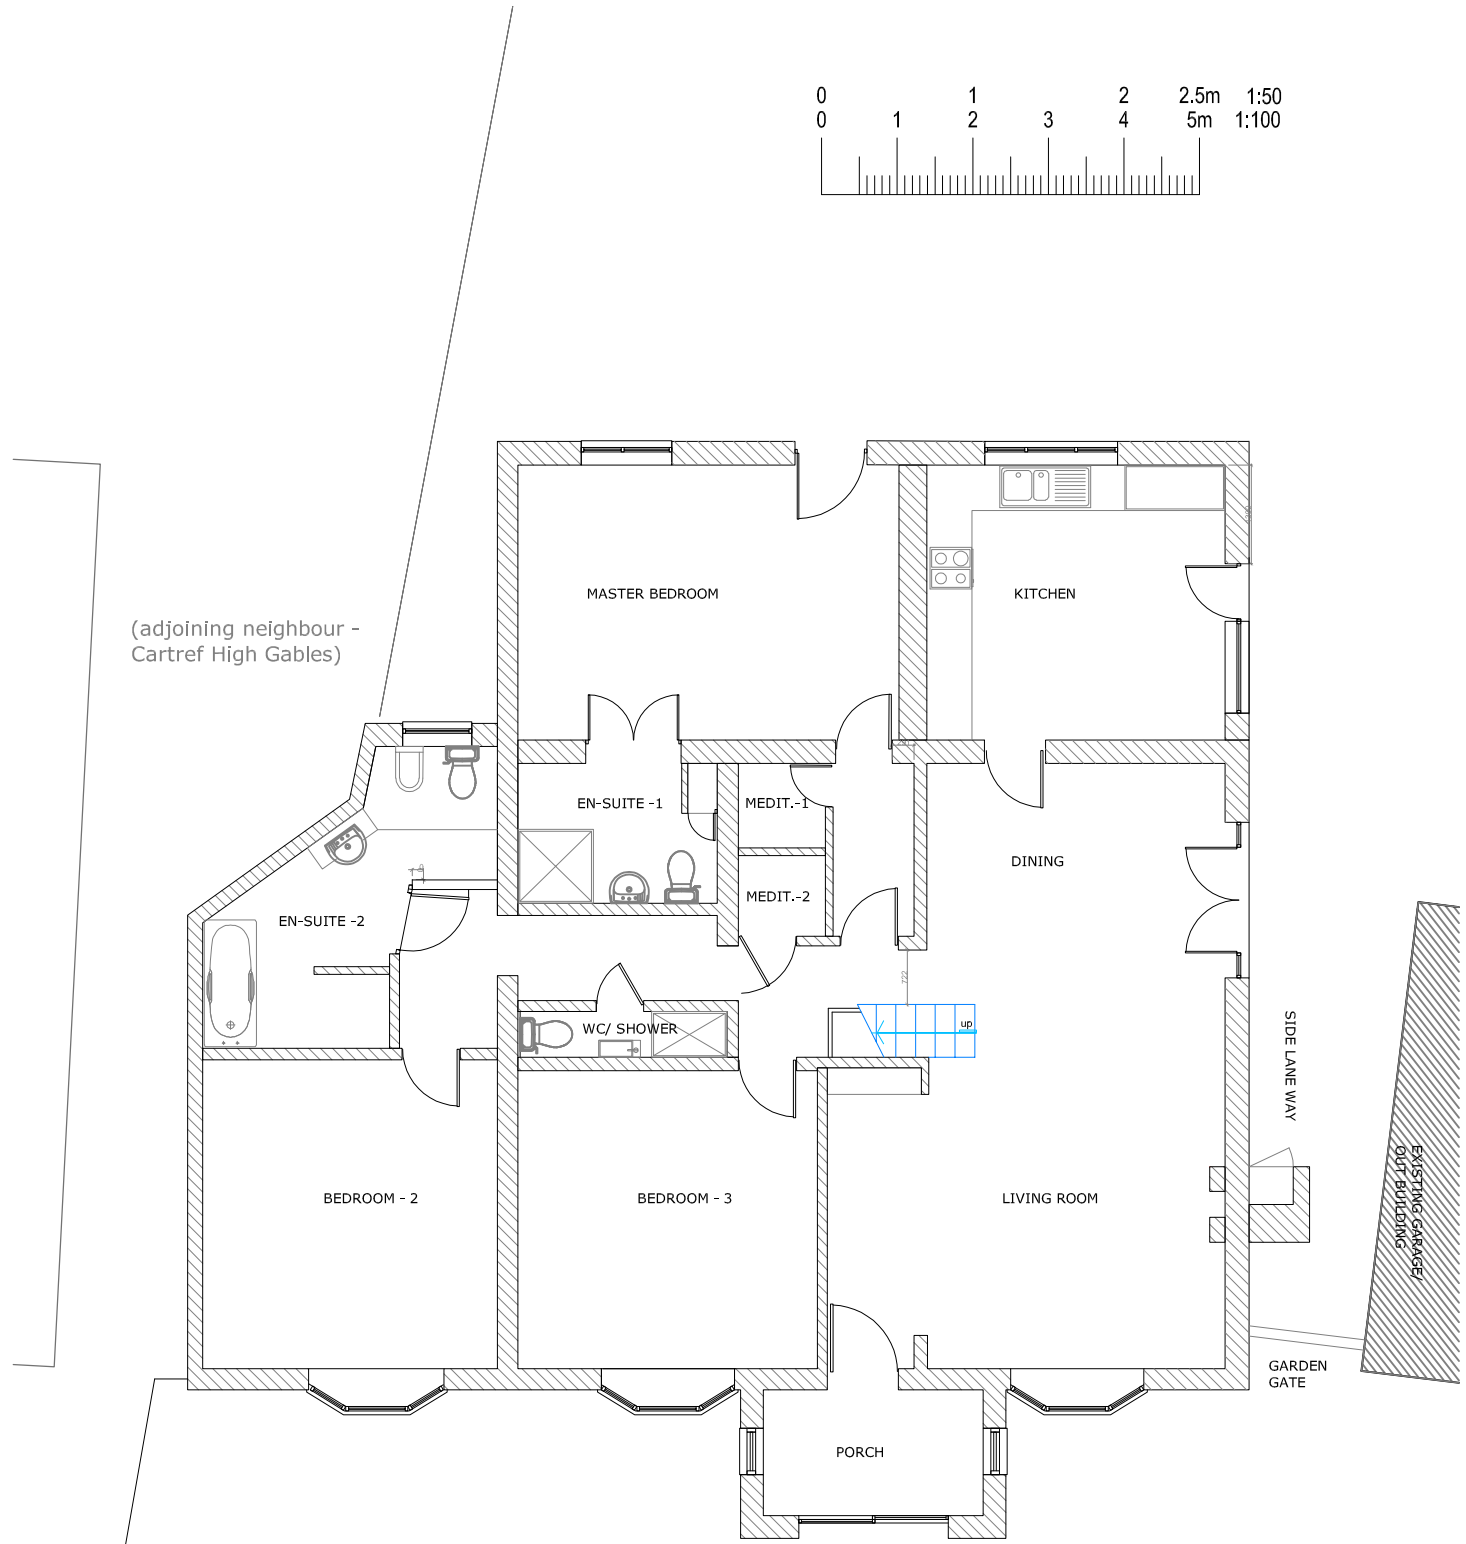


EXISTING GROUND FLOOR PLAN

FILE PATH SHOWN IN MARGIN


# GAVIN FUNG ARCHITECTS

16 BROWNLOW COURT, BROWNLOW ROAD,
LONDON N11 2BH

e: gavin.fung@yahoo.co.uk m: 0790 6126 474


DRAWING TITLE:
GROUND FLOOR PLANS

PROJECT TITLE:
PROPOSED NEW G/F REAR EXTENSION TO EXISTING DETACHED HOUSE AT MELLOW LAND FARM, MELLOW LANE WEST, HILLINGDON, UB10 0QU

| DRAWING BY: | SCALE: | DATE: |
|---|---|---|
| GF | 1: 50 @ A3 | NOV' 2021 |

DRAWING NUMBER:

| PROJECT | STATUS | NUMBER | REV. |
|---|---|---|---|
| 2129(PA) | PL | 01 | — |