
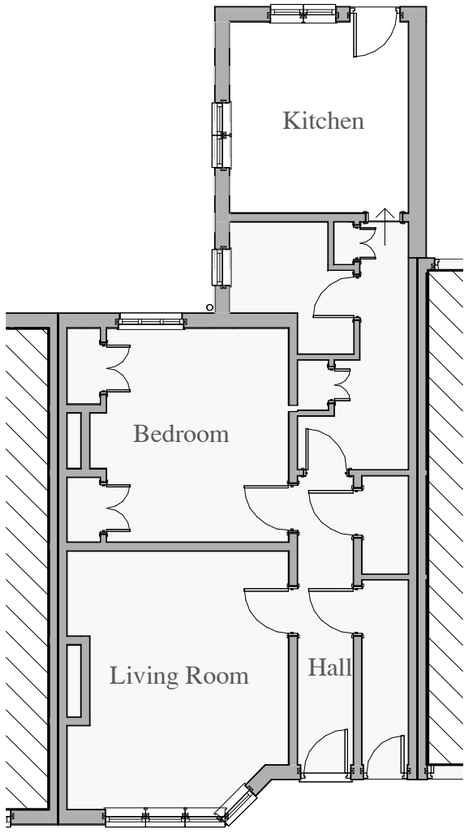


01 Existing Ground Floor.
1 : 100

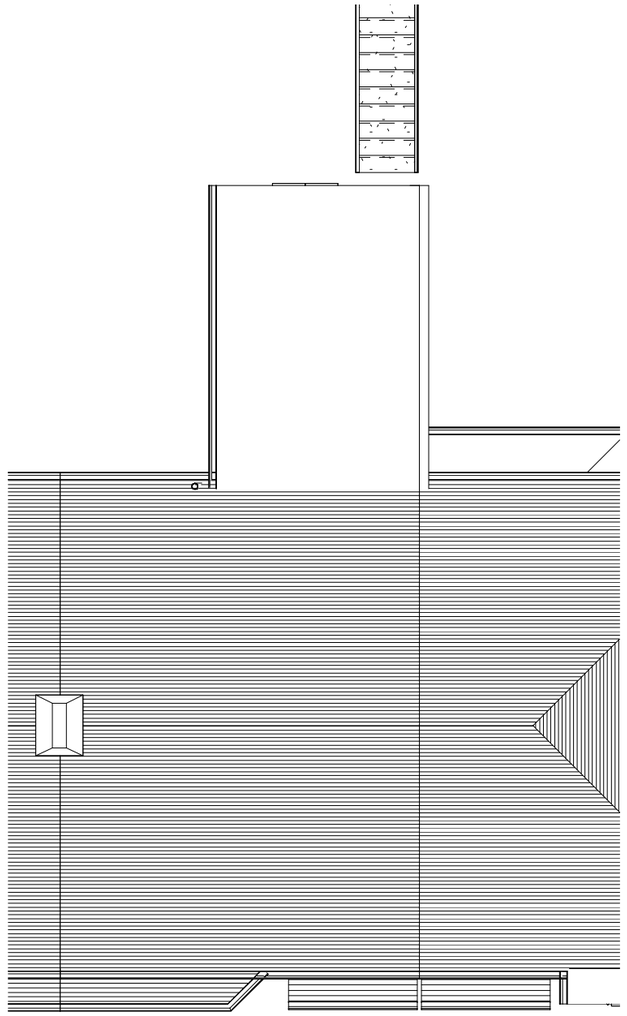

02 Existing Roof Plan.
1 : 100

0 1 2 3 4 5 10

SCALE: 1:100 @ A3

CANOPY
Planning Services
Tel: 020 3632 2690 Email: info@canopyplanning.co.uk
Mob: 07956311277 Web: www.canopyplanning.co.uk
CIAT Registered Practice

-


13 DRAYTON GARDENS WEST
DRAYTON UB7 7LG

EXISTING PLANS

PLANNING USE ONLY			21378/03
Date	Mar 2022		
Drawn by	D P.		
Checked by	Checker	Scale	1 : 100




Existing Front Elevation.
1 : 100

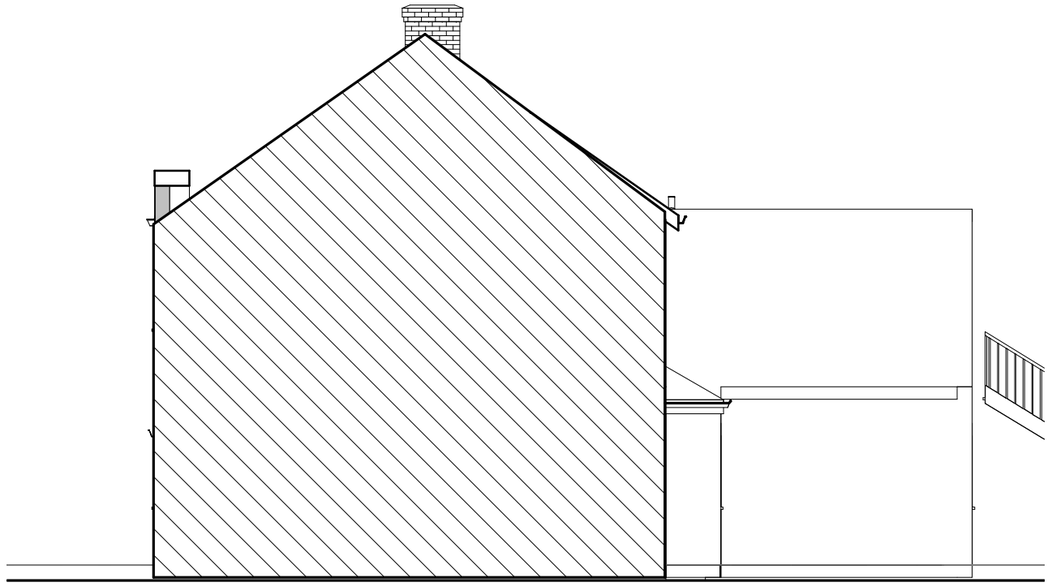

Existing Side Elevation
1 : 100



Existing Rear Elevation.
1 : 100

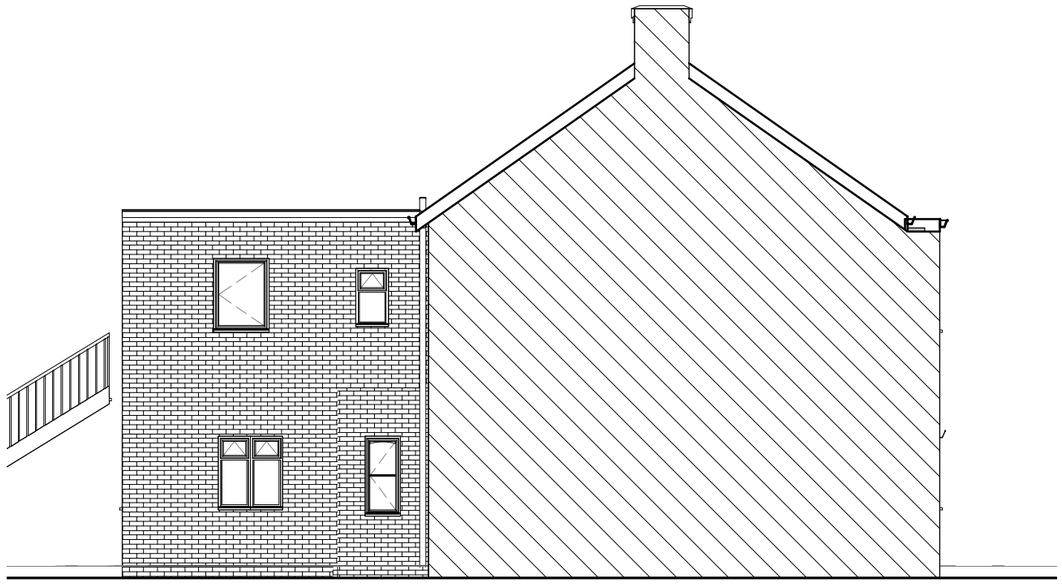

Existing Side Elevation II.
1 : 100

0 1 2 3 4 5 10

SCALE: 1:100 @ A3

CANOPY
Planning Services
Tel: 020 3632 2690 Email: info@canopyplanning.co.uk
Mob: 07956311277 Web: www.canopyplanning.co.uk
CIAT Registered Practice

-

13 DRAYTON GARDENS WEST
DRAYTON UB7 7LG

EXISTING ELEVATIONS

PLANNING USE ONLY		21378/04	
Date	Mar 2022		
Drawn by	D P.		
Checked by	Checker	Scale	1 : 100








CANOPY
Planning Services
Tel: 020 3632 2690 Email: info@canopyplanning.co.uk
Mob: 07956311277 Web: www.canopyplanning.co.uk
CIAT Registered Practice

-


13 DRAYTON GARDENS WEST
DRAYTON UB7 7LG

EXISTING 3D

PLANNING USE ONLY		21378/05
Date	Mar 2022	
Drawn by	D P.	
Checked by	Checker	Scale

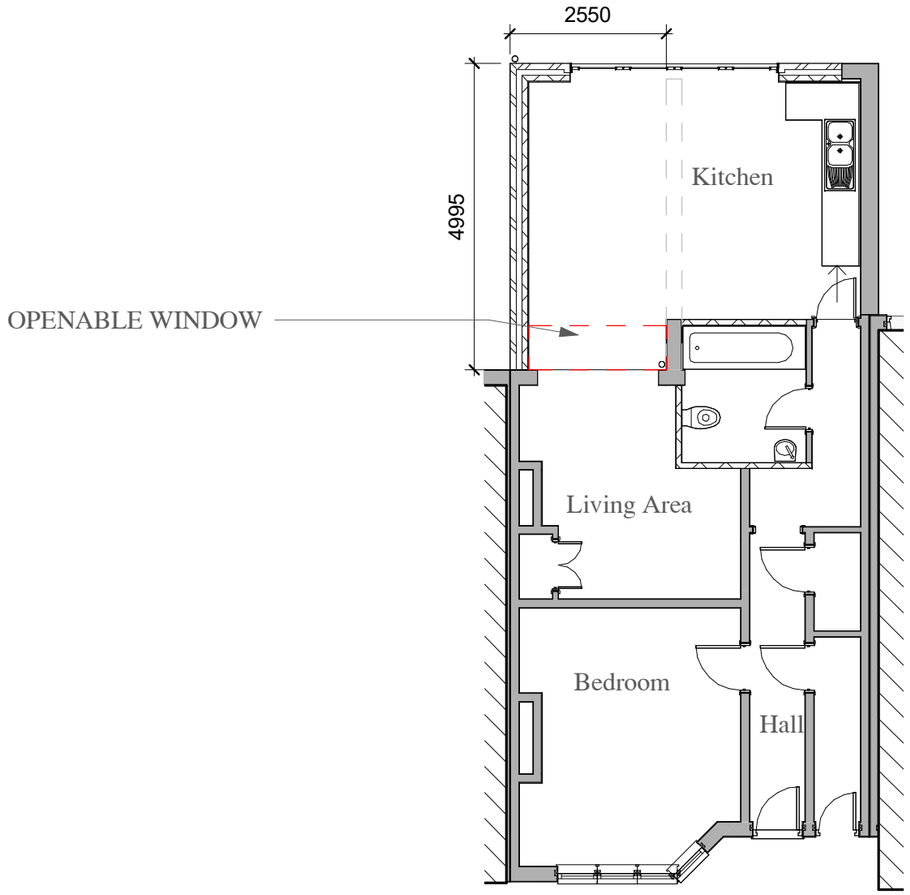

01 Proposed Ground Floor.
1 : 100

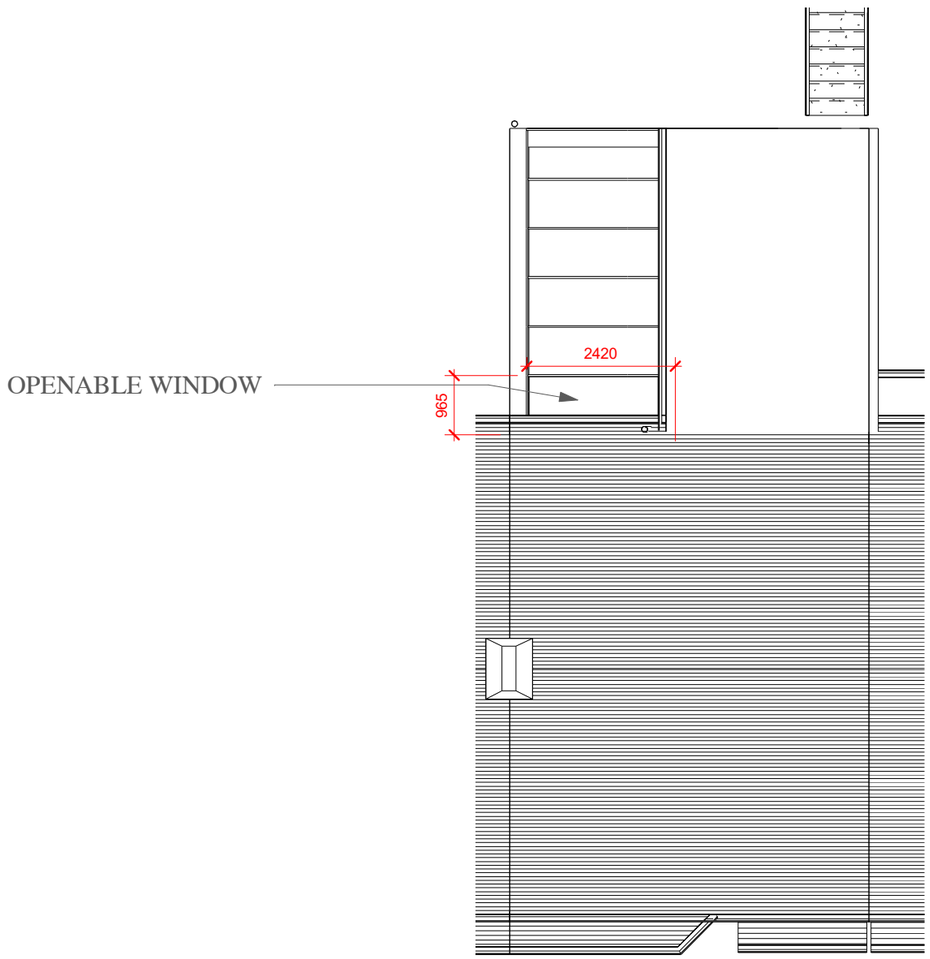

02 Proposed Roof Plan
1 : 100

0 1 2 3 4 5 10

SCALE: 1:100 @ A3

CANOPY
Planning Services
Tel: 020 3632 2690 Email: info@canopyplanning.co.uk
Mob: 07956311277 Web: www.canopyplanning.co.uk
CIAT Registered Practice

-


13 DRAYTON GARDENS WEST
DRAYTON UB7 7LG

PROPOSED PLANS


PLANNING USE ONLY			21378/09 - C
Date	Mar 2022		
Drawn by	D P.		
Checked by	Checker	Scale	1 : 100




Proposed Front Elevation.
1 : 100

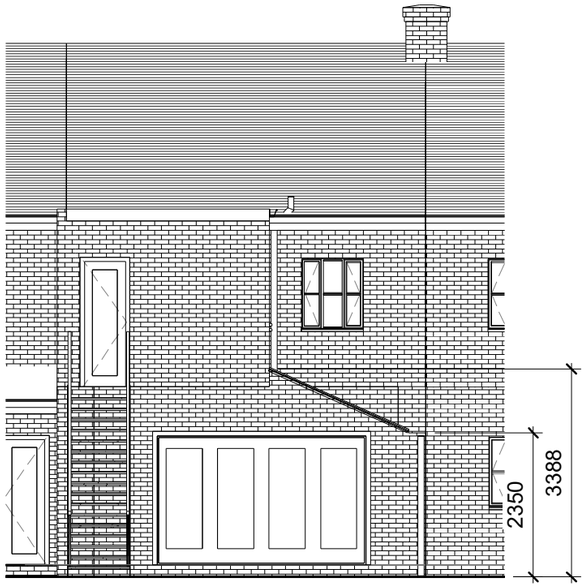

Proposed Rear Elevation
1 : 100

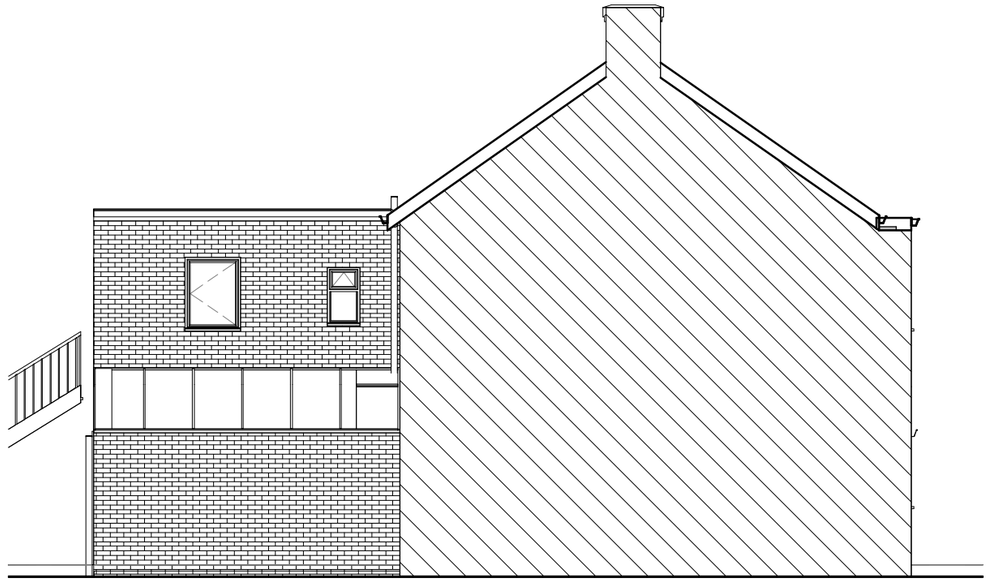

Proposed Side Elevation II..
1 : 100

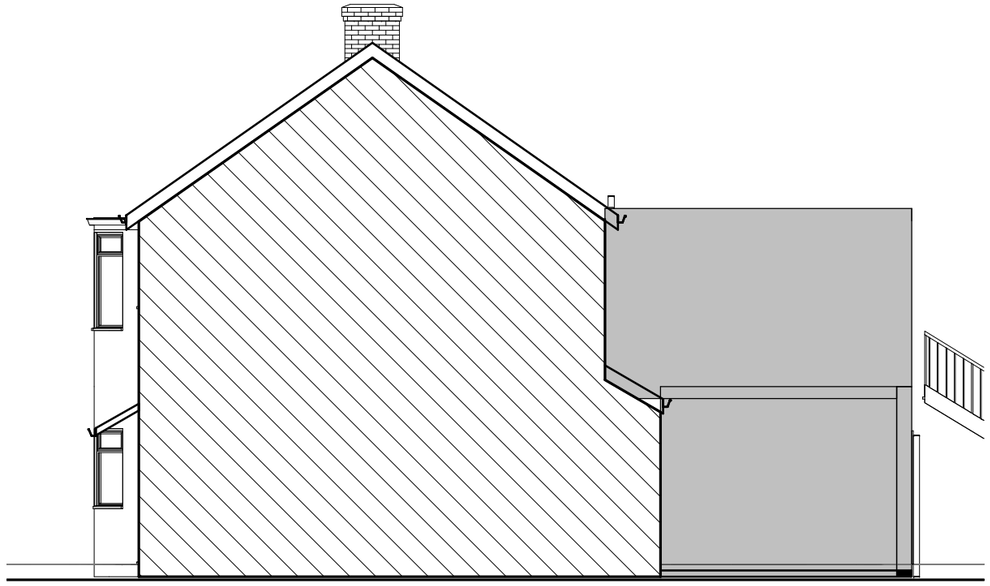

Proposed Side Elevation.
1 : 100

0 1 2 3 4 5 10

SCALE: 1:100 @ A3


CANOPY
Planning Services
Tel: 020 3632 2690 Email: info@canopyplanning.co.uk
Mob: 07956311277 Web: www.canopyplanning.co.uk
CIAT Registered Practice

-

13 DRAYTON GARDENS WEST
DRAYTON UB7 7LG

PROPOSED ELEVATIONS

PLANNING USE ONLY			21378/10 - C
Date	Mar 2022		
Drawn by	D P.		
Checked by	Checker	Scale	1 : 100

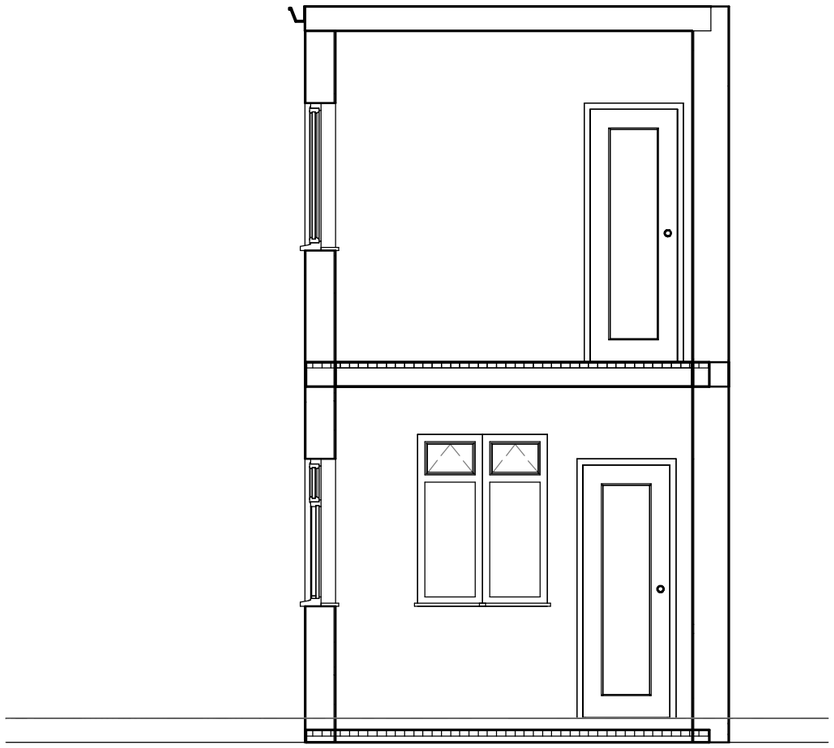

Existing Section A
1 : 50

0 1 2 3 4 5
SCALE: 1:50 @ A3

CANOPY Planning Services
Tel: 020 3632 2690 Email: info@canopyplanning.co.uk
Mob: 07956311277 Web: www.canopyplanning.co.uk
CIAT Registered Practice

-


13 DRAYTON GARDENS WEST
DRAYTON UB7 7LG

EXISTING SECTION

Project number	Project Number
Date	Mar 2022
Drawn by	Author
Checked by	Checker

21378/11 - C

Scale 1 : 50

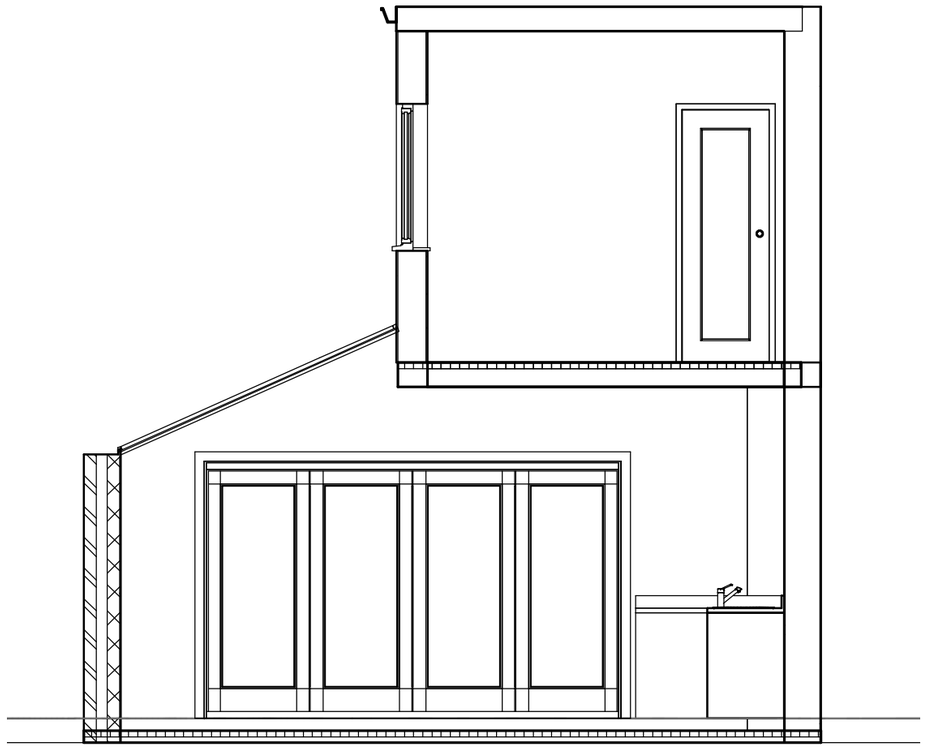

Proposed Section A
1 : 50

0 1 2 3 4 5
SCALE: 1:50 @ A3

CANOPY Planning Services
Tel: 020 3632 2690 Email: info@canopyplanning.co.uk
Mob: 07956311277 Web: www.canopyplanning.co.uk
CIAT Registered Practice

-

13 DRAYTON GARDENS WEST
DRAYTON UB7 7LG

PROPOSED SECTION

Project number	Project Number
Date	Mar 2022
Drawn by	Author
Checked by	Checker

21378/12 - C

Scale 1 : 50








CANOPY
Planning Services
Tel: 020 3632 2690 Email: info@canopyplanning.co.uk
Mob: 07956311277 Web: www.canopyplanning.co.uk
CIAT Registered Practice

-

13 DRAYTON GARDENS WEST
DRAYTON UB7 7LG

PROPOSED 3D

PLANNING USE ONLY		
Date	Mar 2022	21378/13 - C
Drawn by	D P.	
Checked by	Checker	Scale

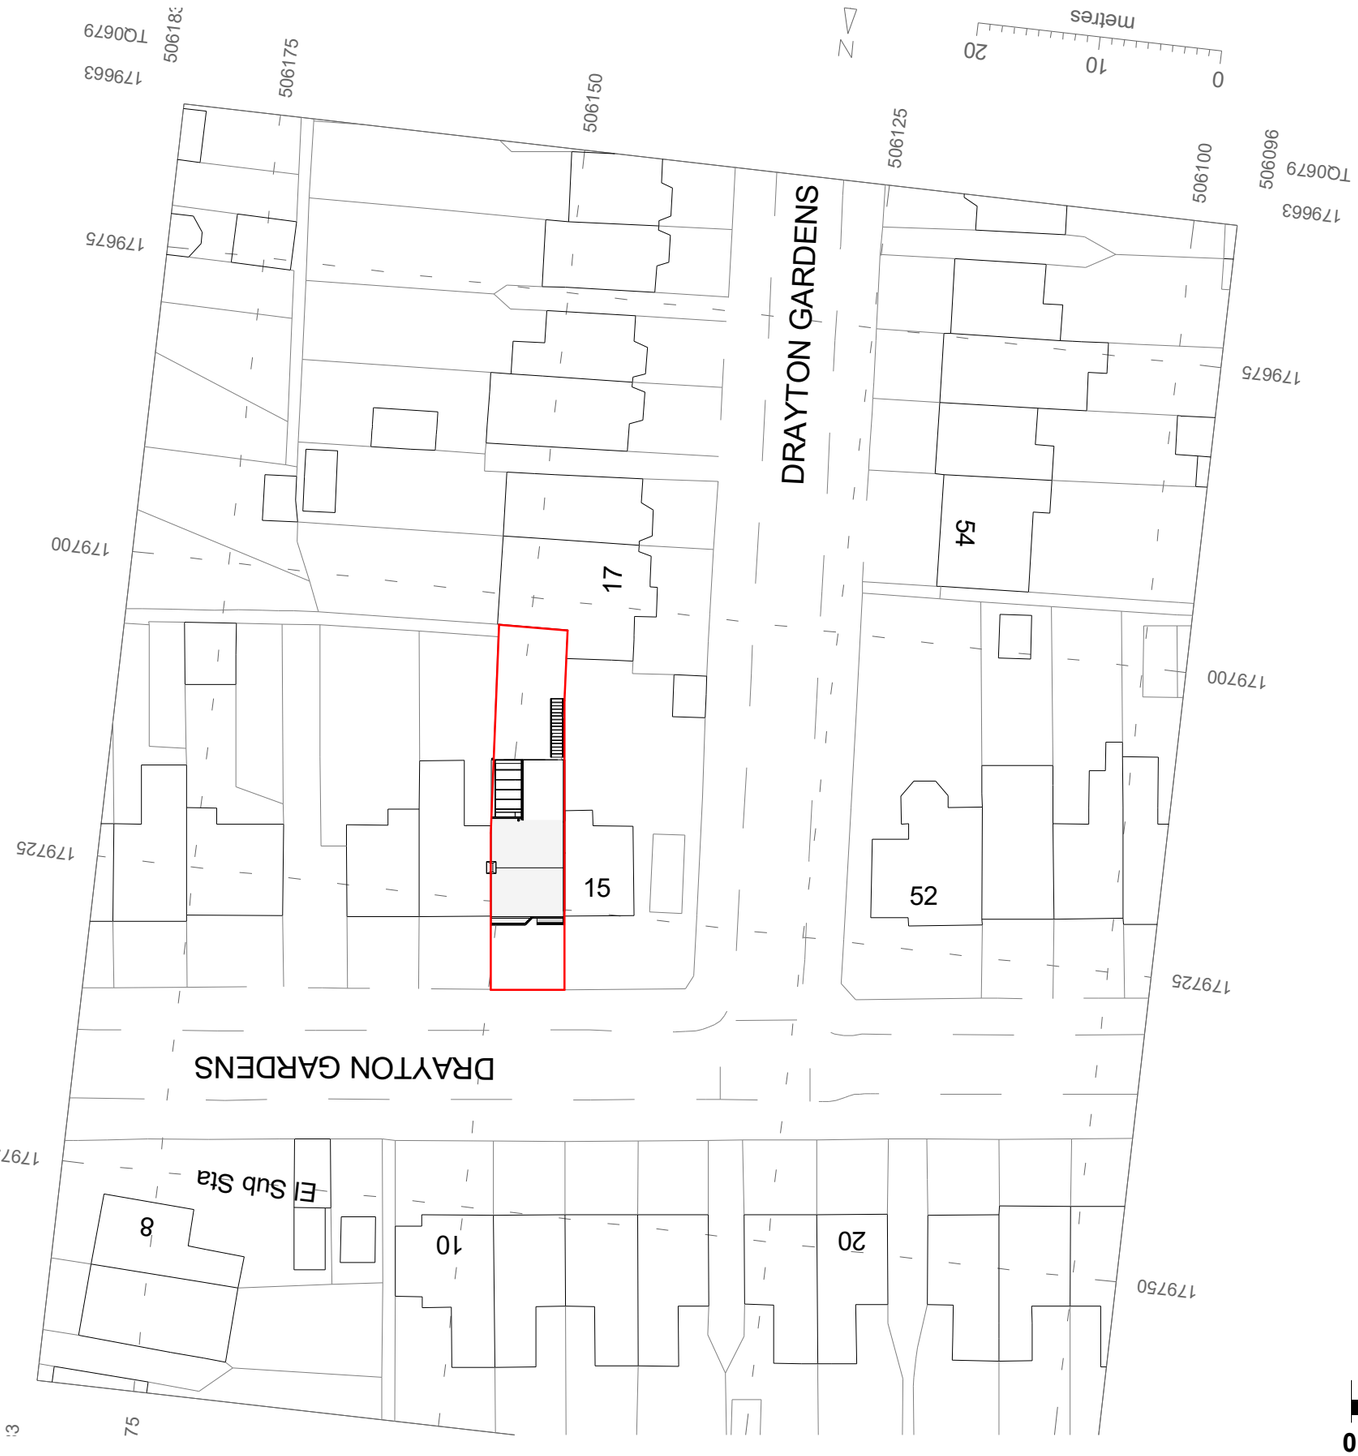

02 BLOCK PLAN
1 : 500

0 5 10 15 20 25 50

SCALE: 1:500 @ A3

CANOPY
Planning Services
Tel: 020 3632 2690 Email: info@canopyplanning.co.uk
Mob: 07956311277 Web: www.canopyplanning.co.uk
CIAT Registered Practice

-

13 DRAYTON GARDENS WEST
DRAYTON UB7 7LG

BLOCK PLAN

Project number	Project Number	21378/14 - C	
Date	Mar 2022		
Drawn by	D P.		
Checked by	Checker	Scale	1 : 500