OS MAP
1:1250

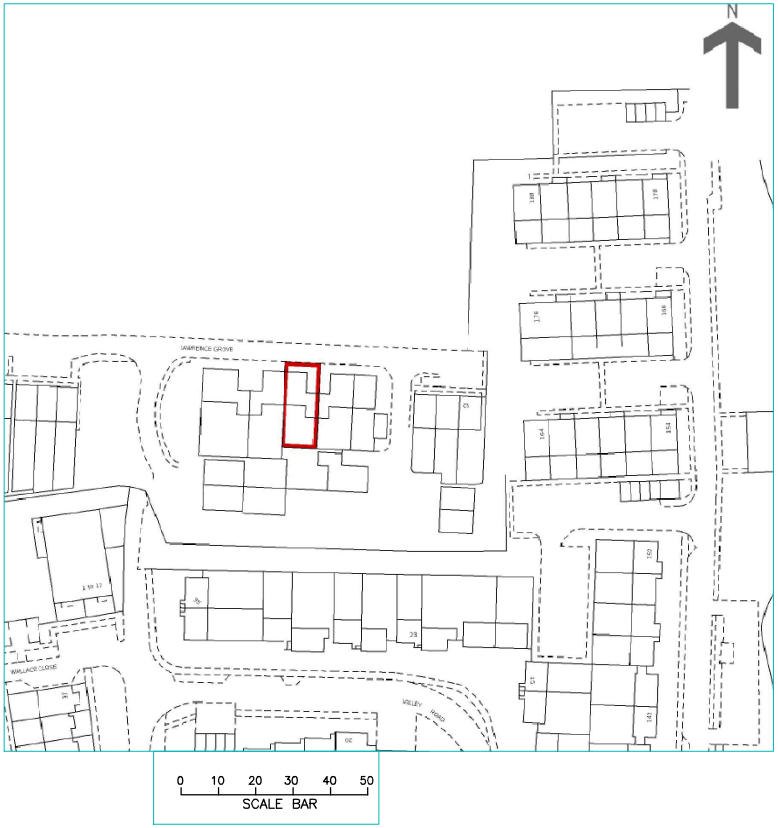

SITE PLAN
1:500

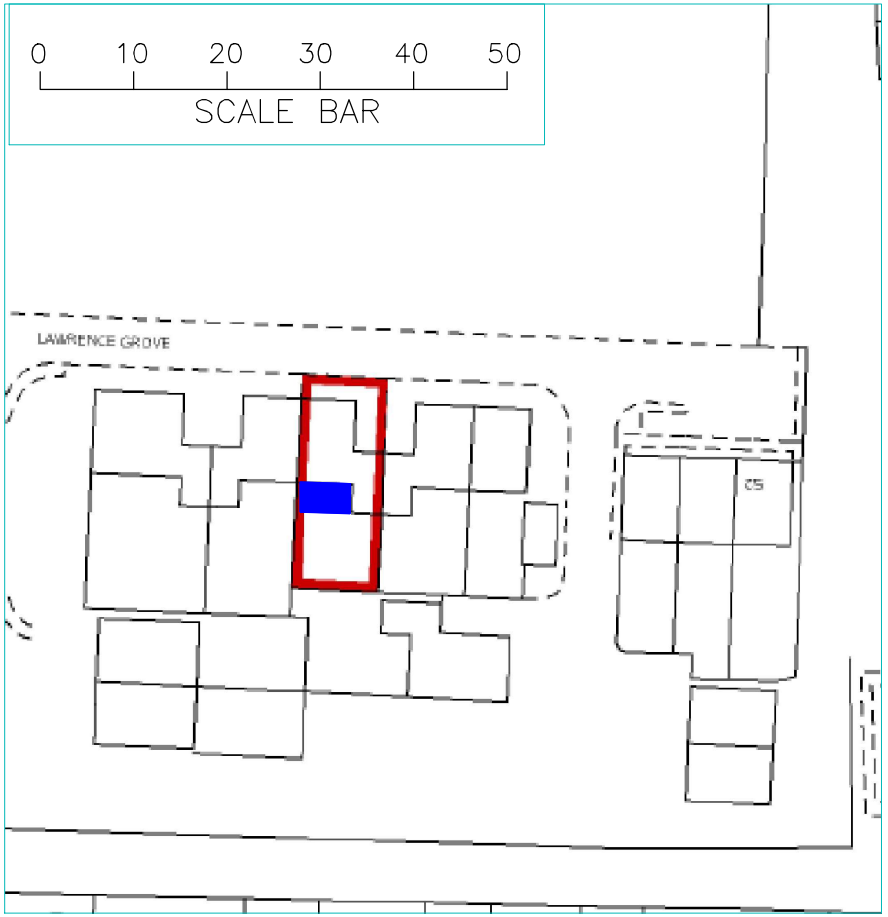

GENERAL NOTES
1. All dimensions in millimetres (mm).
2. Make opening and cavities allowed to all bearings.In cavities and battery back up.
3. Dimension are to be obtained on site and not scaled off this plan applied for contractor only.
4. Finished room dimensions may vary to those stated on this plan.
5. Work although specified may not be part of this agreed schedule of work/estimate.
6. Any changes to this drawing must be acknowledged by the Architect or Building Control Officer/Inspector as applicable.
7. Party Wall Agreements are deemed to be the responsibility of the client unless the Architect is specifically appointed under a separate agreement to undertake such matters.
8. It is the responsibility of the client to seek for full planning permission and full building regulations to be granted before any work start.
9. All structural members are scheduled without the length of the bearing. It is the responsibility of the contractor to maximum the required length of any structural member on site.

LONDON
CONSULTANTS LTD

GROUND FLOOR REAR EXTENSION, LOFT CONVERSION PART OF GARAGE CONVERSION	DATE: 22.01.2021
	SCALE: 1:1250, 1:500 (A3)
	DRAWING NUMBER: GLA-05L
SITE ADDRESS: 28 LAWRENCE GROVE	DRAWN: J.V / CHECK: R.K
	REV:A