

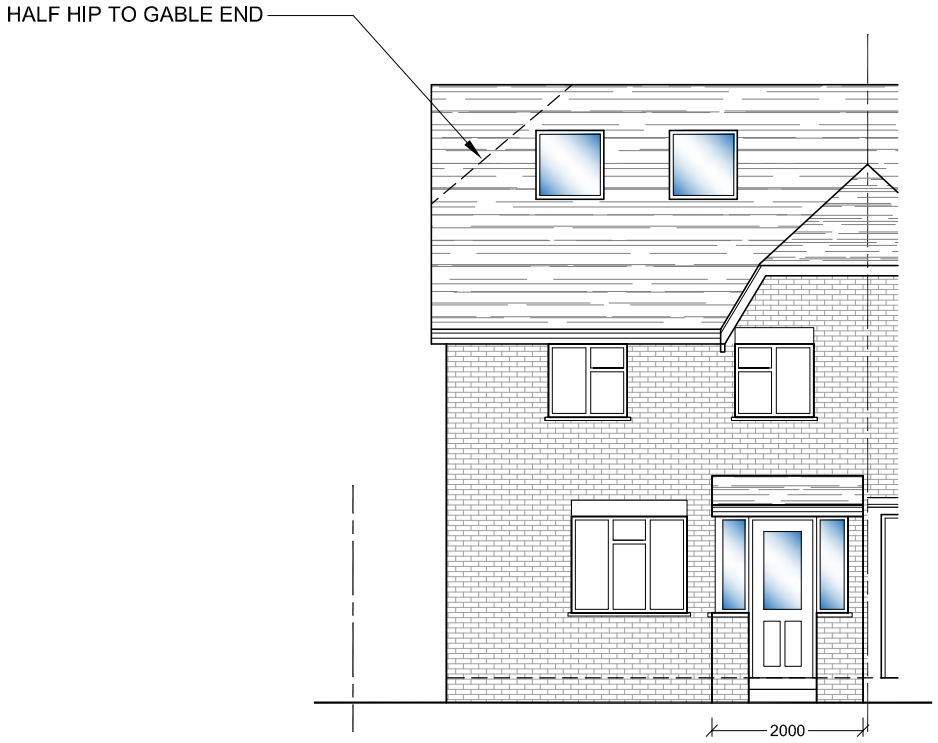



WEST ELEVATION

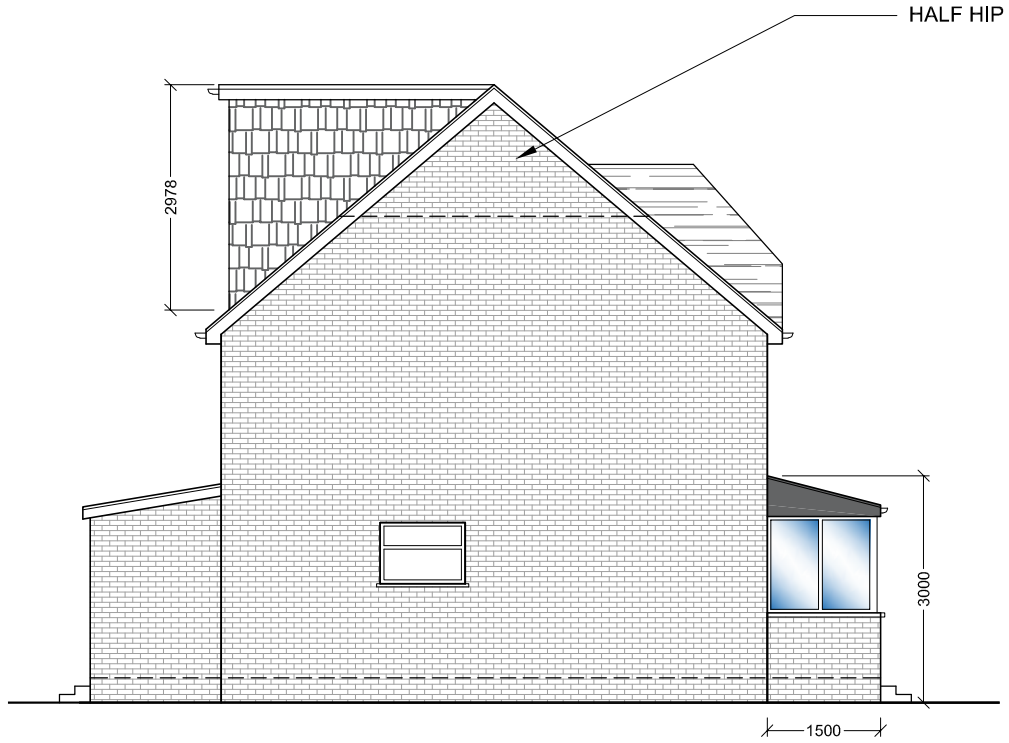

NORTH ELEVATION

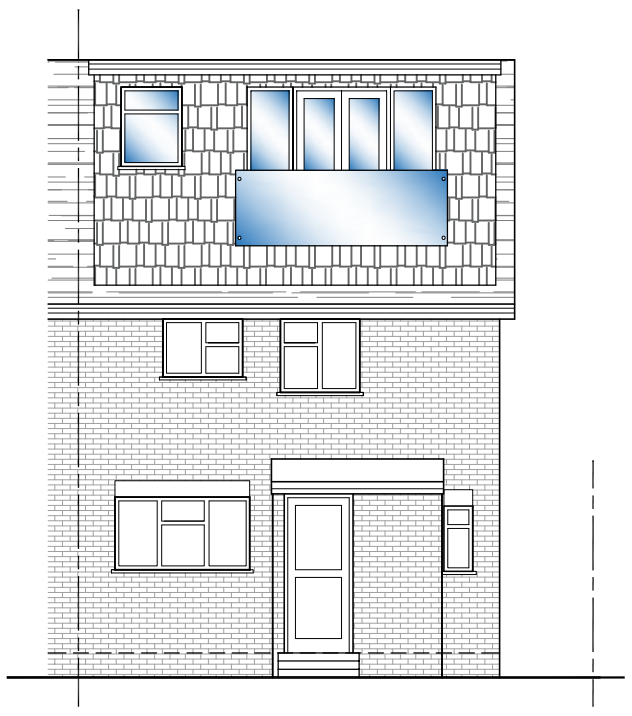

EAST ELEVATION

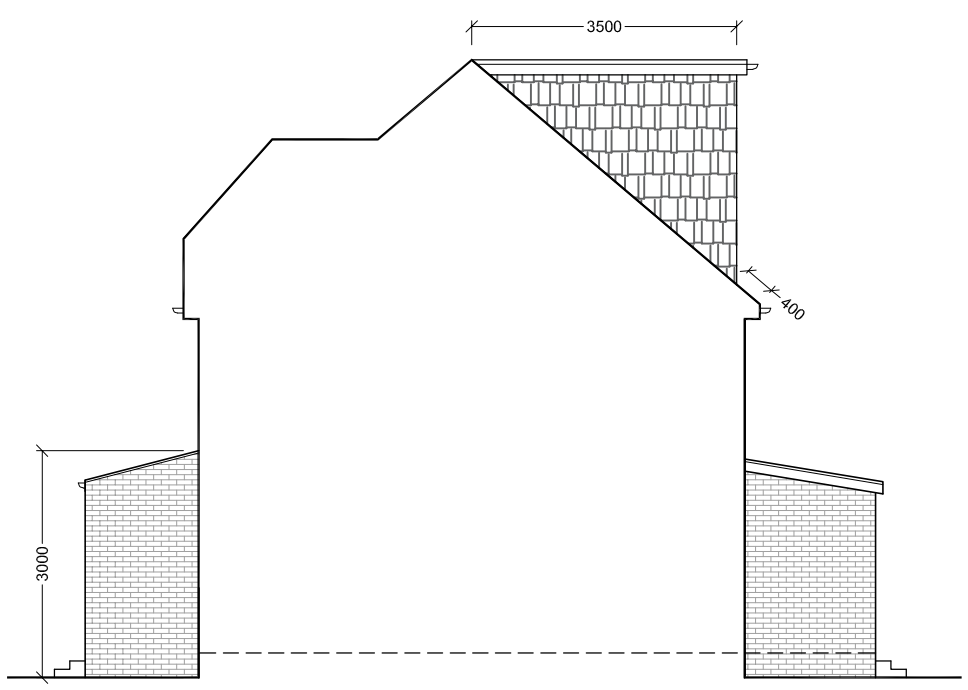

SOUTH ELEVATION

PROPOSED MATERIALS
DORMER ROOF: GREY GRP
DORMER WALLS: BROWN PLAIN TILES
PORCH ROOF: BROWN TILES TO MATCH
WALLS: RED MULTI FACING BRICK TO MATCH

ROOFLIGHTS WILL NOT PROTRUDE MORE THAN 150MM

0 0.5 1 Metres 3 4
Scale 1:100

NOTES	APR 2022	A
AMENDMENTS	DATE	REV.

Dimensions, areas and levels where given are only approximate and subject to site survey. All dimensions are to be checked on site. Figured dimensions only are to be taken from this drawing. This drawing is to be read in conjunction with all relevant consultants and/or specialists drawings/documents and any discrepancies or variations are to be notified to the architect before the affected work commences. This drawing is copyright and remains the property of the Architects.

bernard murray design
chartered architect
WWW.BMURRAYDESIGN.CO.UK
78 BRIDGE ROAD, UXBRIDGE, MIDDLESEX UB82QW
TEL: 07958 471714 EMAIL: BMURRAYDESIGN@YAHOO.CO.UK

PROJECT
122 HAIG ROAD
UXBRIDGE
UB8 3EG

CLIENT
SIMONE CHARLES

DRAWING
LOFT & PORCH
PROPOSED ELEVATIONS

SCALE	1:100 @ A3	DRAWING NUMBER	REV.
DATE	FEB 2022	1167-9	A
DRAWN	BM		