
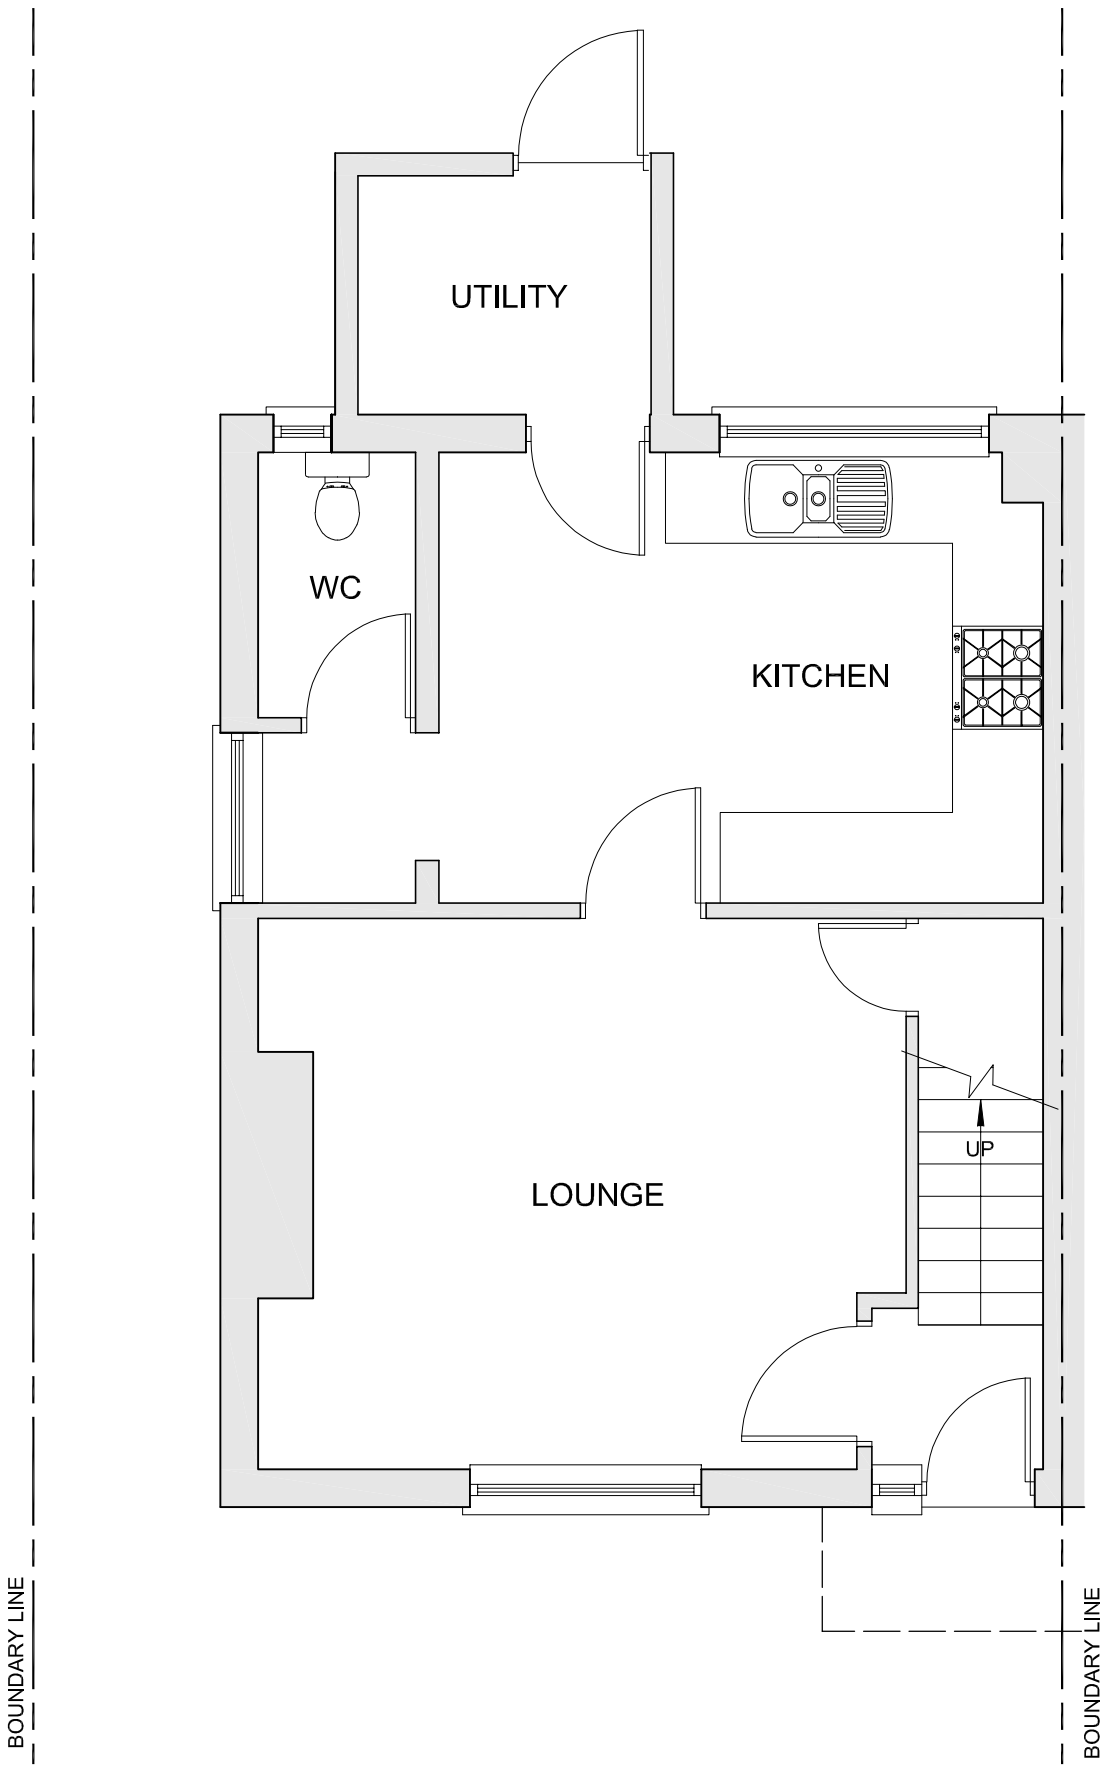



EXISTING GROUND FLOOR

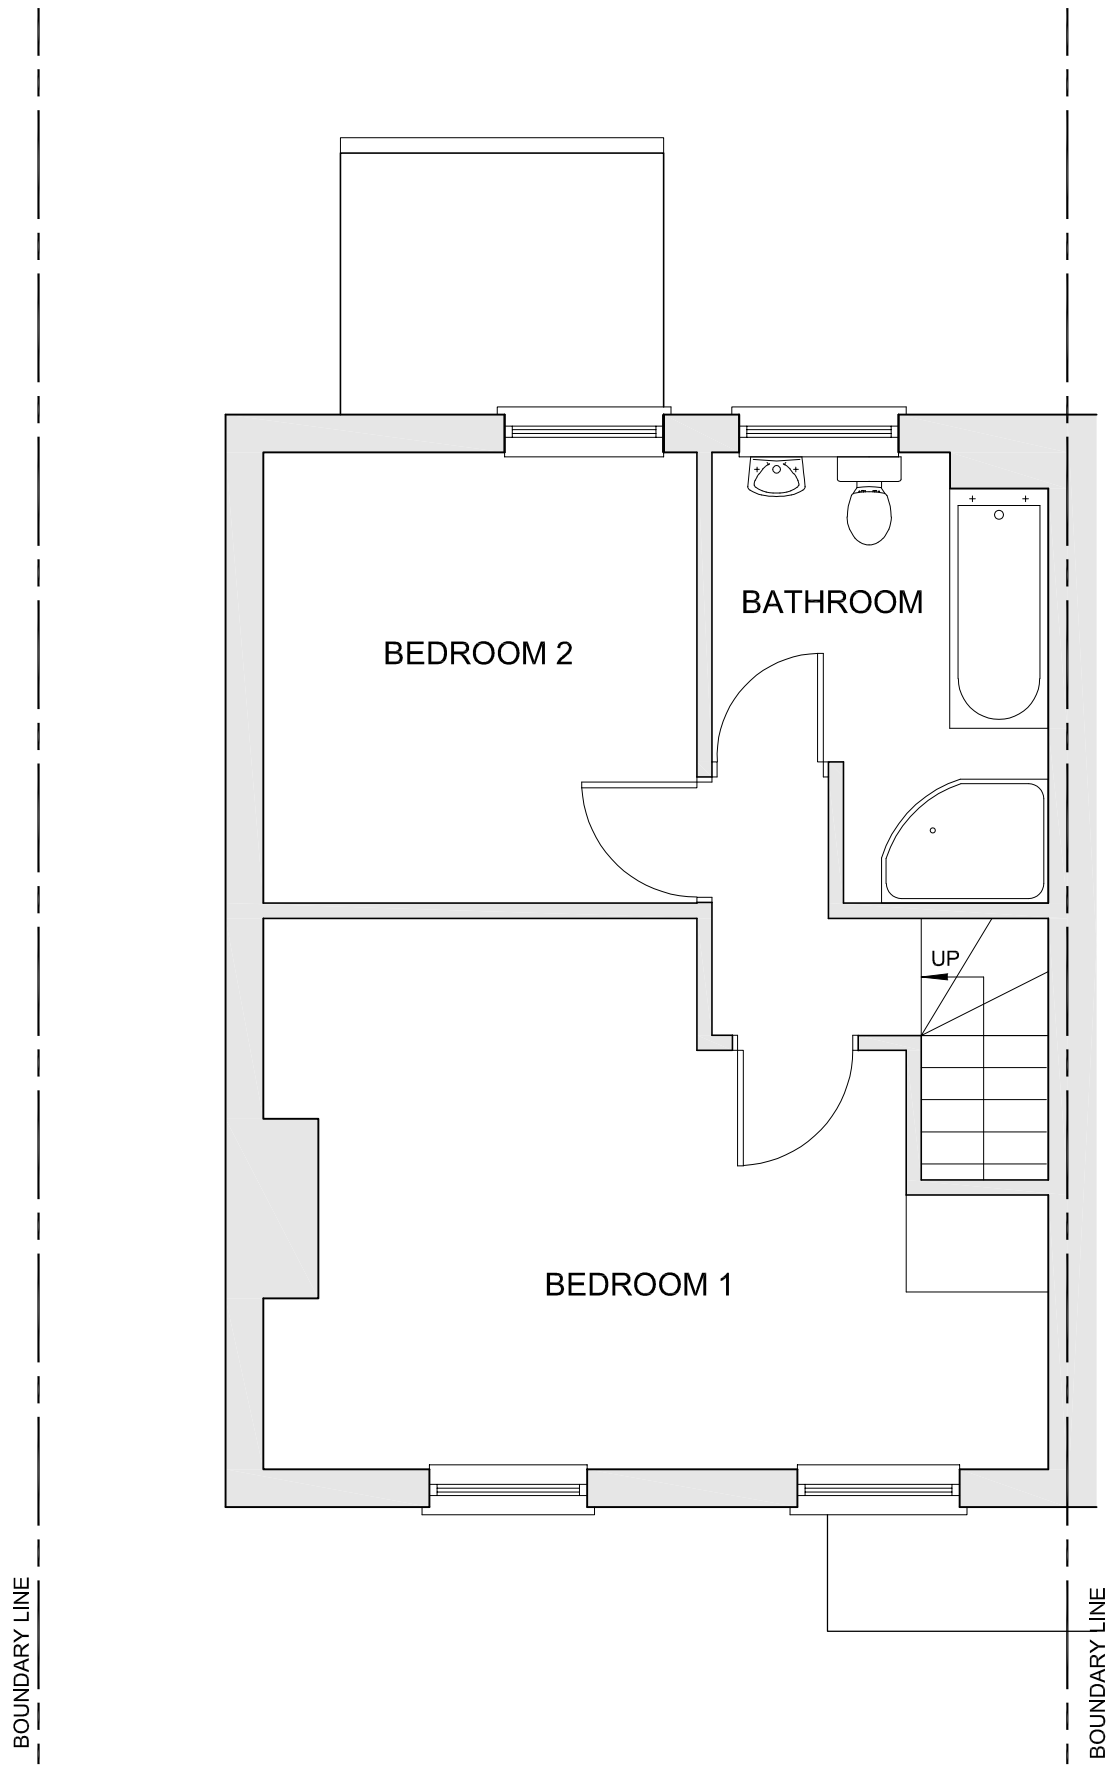


EXISTING FIRST FLOOR

N

0 Metres 1.0 1.5 2.0

Scale 1:50

| | | |
|---|---|---|
| LAYOUT | FEB 2022 | A |
| AMENDMENTS | DATE | REV. |

Dimensions, areas and levels where given are only approximate and subject to site survey.
All dimensions are to be checked on site. Figured dimensions only are to be taken from this drawing.
This drawing is to be read in conjunction with all relevant consultants and/or specialists drawings/documents and any discrepancies or variations are to be notified to the architect before the affected work commences. This drawing is copyright and remains the property of the Architects.

bernard murray design
chartered architect
WWW.BMURRAYDESIGN.CO.UK
78 BRIDGE ROAD, UXBRIDGE, MIDDLESEX UB82QW
TEL: 07958 471714 EMAIL: BMURRAYDESIGN@YAHOO.CO.UK

PROJECT

122 HAIG ROAD
UXBRIDGE
UB8 3EG

CLIENT

SIMONE CHARLES

DRAWING

EXISTING FLOOR PLANS

| | | | |
|---|---|---|---|
| SCALE | 1:50 @ A3 | DRAWING NUMBER | REV. |
| DATE | FEB 2022 | 1167-2 | A |
| DRAWN | BM | | |