OS MAP 1:1250

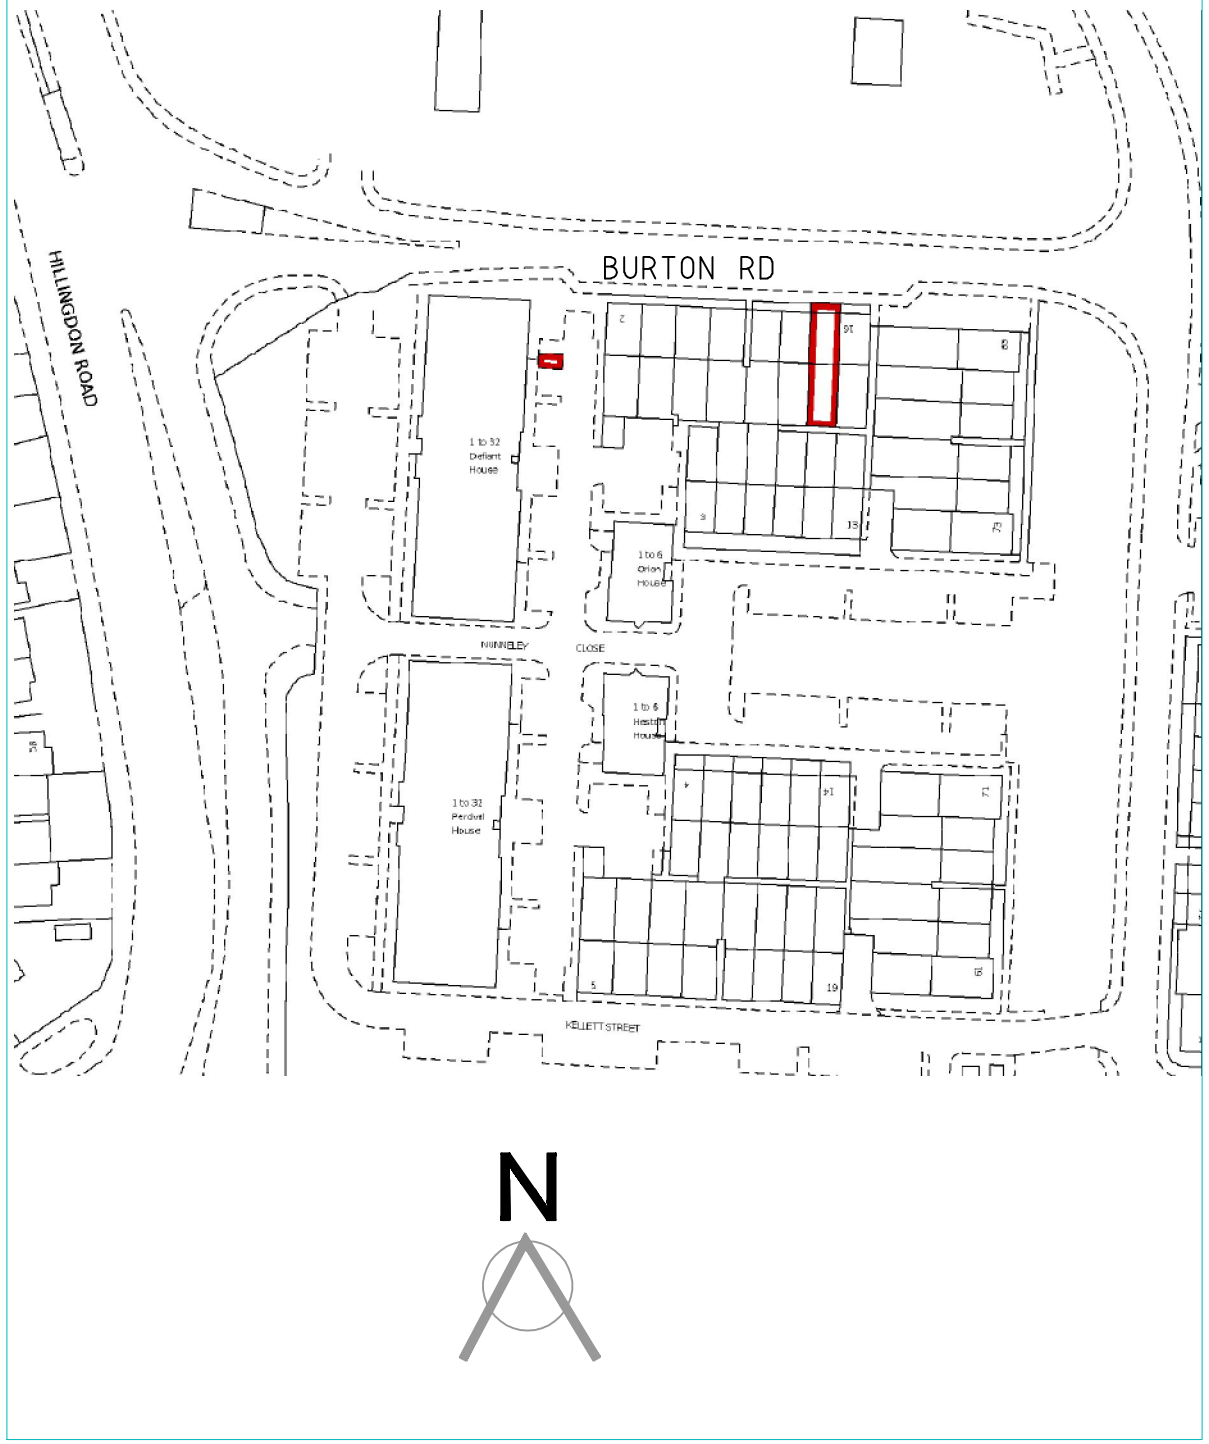

SITE PLAN
1;500

GENRERAL NOTES

1. All dimensions in millimetres (mm).
2. Mains operated smoke alarms to all landings.In series and battery back up.
3. Dimension are to be obtained on site and not scaled off this plan applied for contractor only.
4. Finished room dimensions may vary to those stated on this plan.
5. Work although specified may not be part of the agreed schedule of works/contract.
6. Any changes to this drawing must be advised/consulted by the Architect or Building Control Officer/Planning as applicable.
7. Party Wall Agreements are deemed to be the responsibility of the client unless the Architect is specifically appointed under a seperate agreement to undertake such matters.
8. It is the responsibility of the client to wait for full planning permission and full building regulations to be granted before any work start.
9. All structural members are calculated without the length of the bearing. It is the responsibility of the contractor to measure the required length of any structural member on site.

LONDON CONSULTANTS LTD

GROUND FLOOR REAR EXTENSION, LOFT CONVERSION	**DATE: 22.02. 2021**	
	SCALE: 1:1250, 1;50-0 (A3)	
	DRAWING NUMBER: GLA-01L	
SITE ADDRESS: 14 BURTON RD	**DRAWN:** *J.V*	**CHECK:** *R.K*
	REV:A	

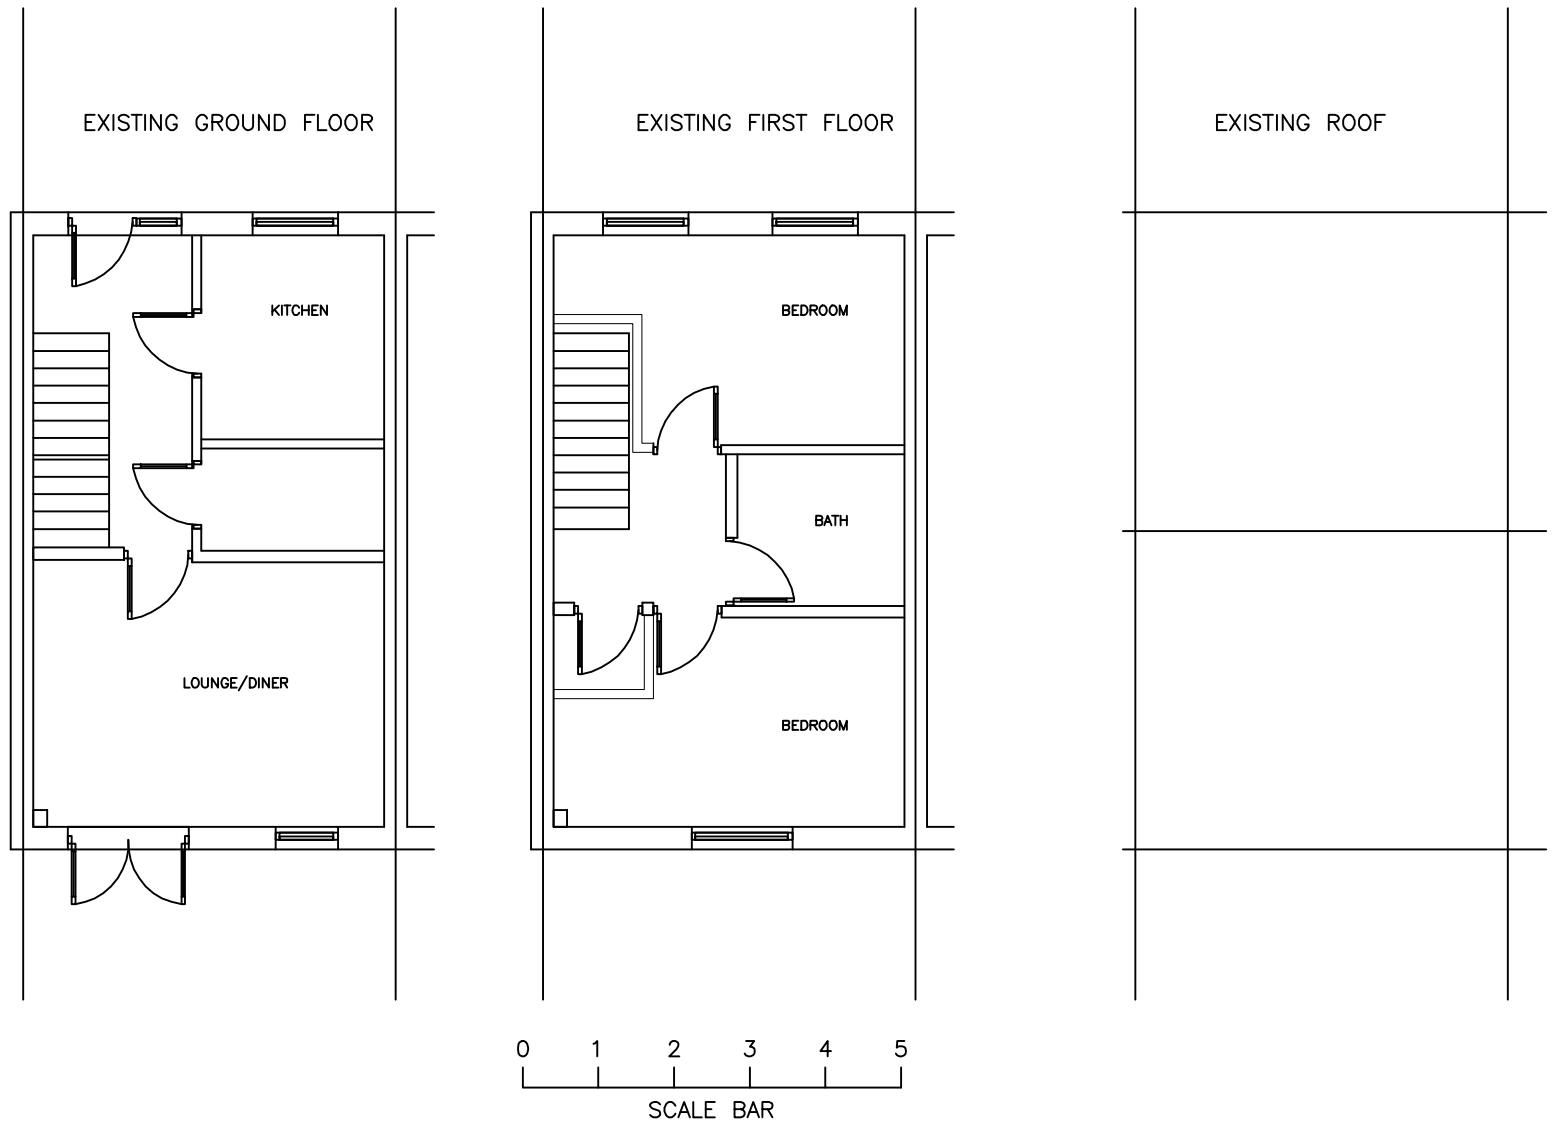

GENRERAL NOTES

1. All dimensions in millimetres (mm).
2. Mains operated smoke alarms to all landings.In series and battery back up.
3. Dimension are to be obtained on site and not scaled off this plan applied for contractor only.
4. Finished room dimensions may vary to those stated on this plan.
5. Work although specified may not be part of the agreed schedule of works/contract.
6. Any changes to this drawing must be advised/consulted by the Architect or Building Control Officer/Planning as applicable.
7. Party Wall Agreements are deemed to be the responsibility of the client unless the Architect is specifically appointed under a seperate agreement to undertake such matters.
8. It is the responsibility of the client to wait for full planning permission and full building regulations to be granted before any work start.
9. All structural members are calculated without the length of the bearing. It is the responsibility of the contractor to measure the required length of any structural member on site.

LONDON
CONSULTANTS LTD

GROUND FLOOR REAR EXTENSION, LOFT CONVERSION

SITE ADDRESS:
14 BURTON RD

DATE: 22.02. 2021

SCALE: 1:100 (A3)

DRAWING NUMBER: GLA-02L

DRAWN: *J.V* **CHECK:** *R.K*

REV:A

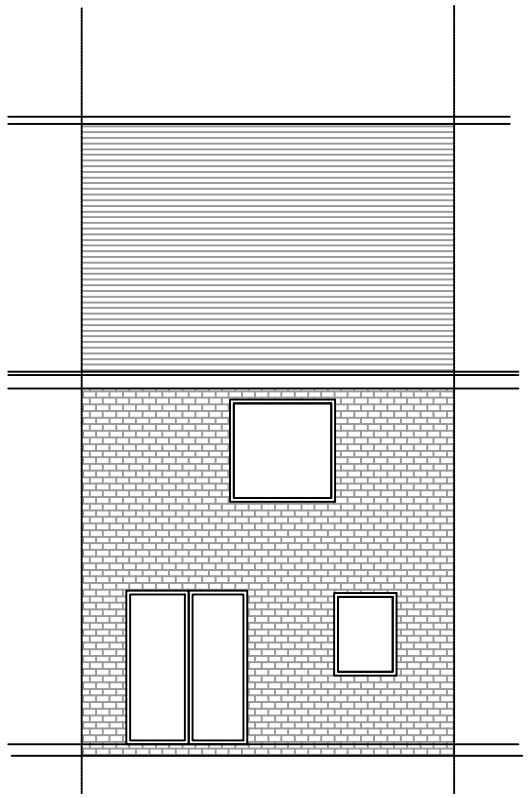

EXISTING FRONT

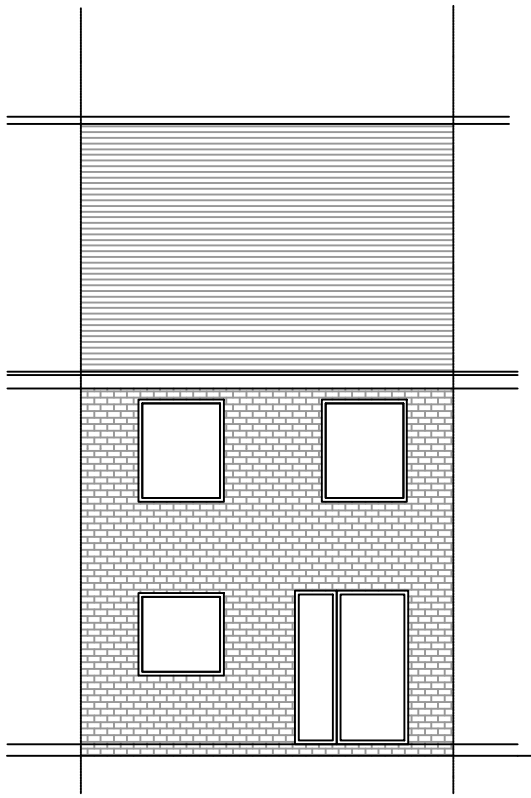

EXISTING REAR

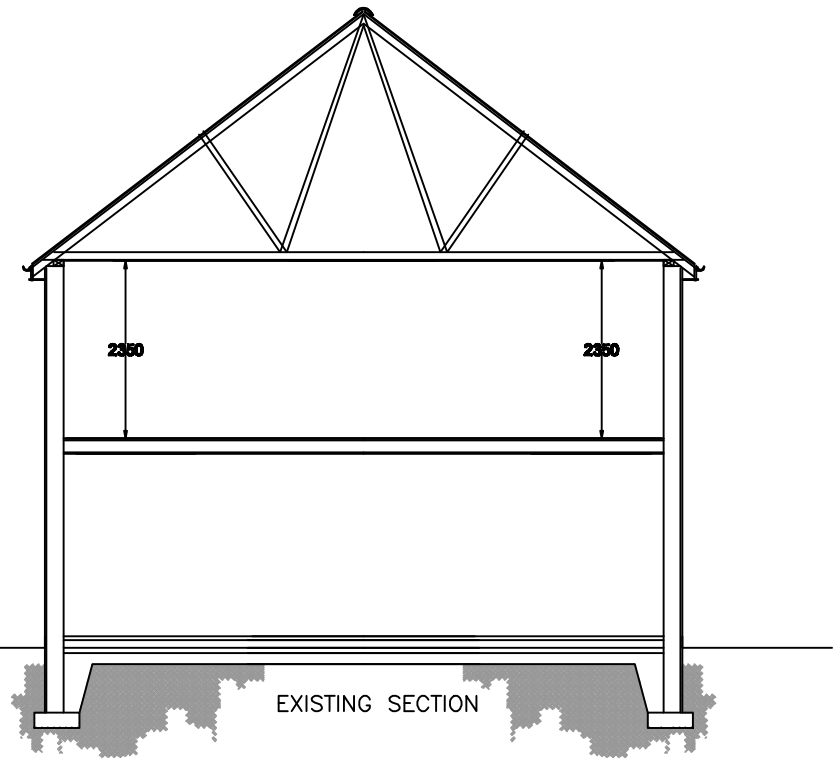

EXISTING SECTION

0 1 2 3 4 5

SCALE BAR

GENERAL NOTES

1. All dimensions in millimetres (mm).
2. Mains operated smoke alarms to all landings in series and battery back up.
3. Dimension are to be obtained on site and not scaled off this plan applied for contractor only.
4. Finished room dimensions may vary to those stated on this plan.
5. Work although specified may not be part of the agreed schedule of works/contract.
6. Any changes to this drawing must be advised/consulted by the Architect or Building Control Officer/Planning as applicable.
7. Party Wall Agreements are deemed to be the responsibility of the client unless the Architect is specifically appointed under a seperate agreement to undertake such matters.
8. It is the responsibility of the client to wait for full planning permission and full building regulations to be granted before any work start.
9. All structural members are calculated without the length of the bearing. It is the responsibility of the contractor to measure the required length of any structural member on site.

LONDON
CONSULTANTS LTD

GROUND FLOOR REAR EXTENSION, LOFT CONVERSION

SITE ADDRESS:
14 BURTON RD

DATE: 22.02. 2021

SCALE: 1:100 (A3)

DRAWING NUMBER: GLA-03L

DRAWN: *J.V* **CHECK:** *R.K*

REV:A

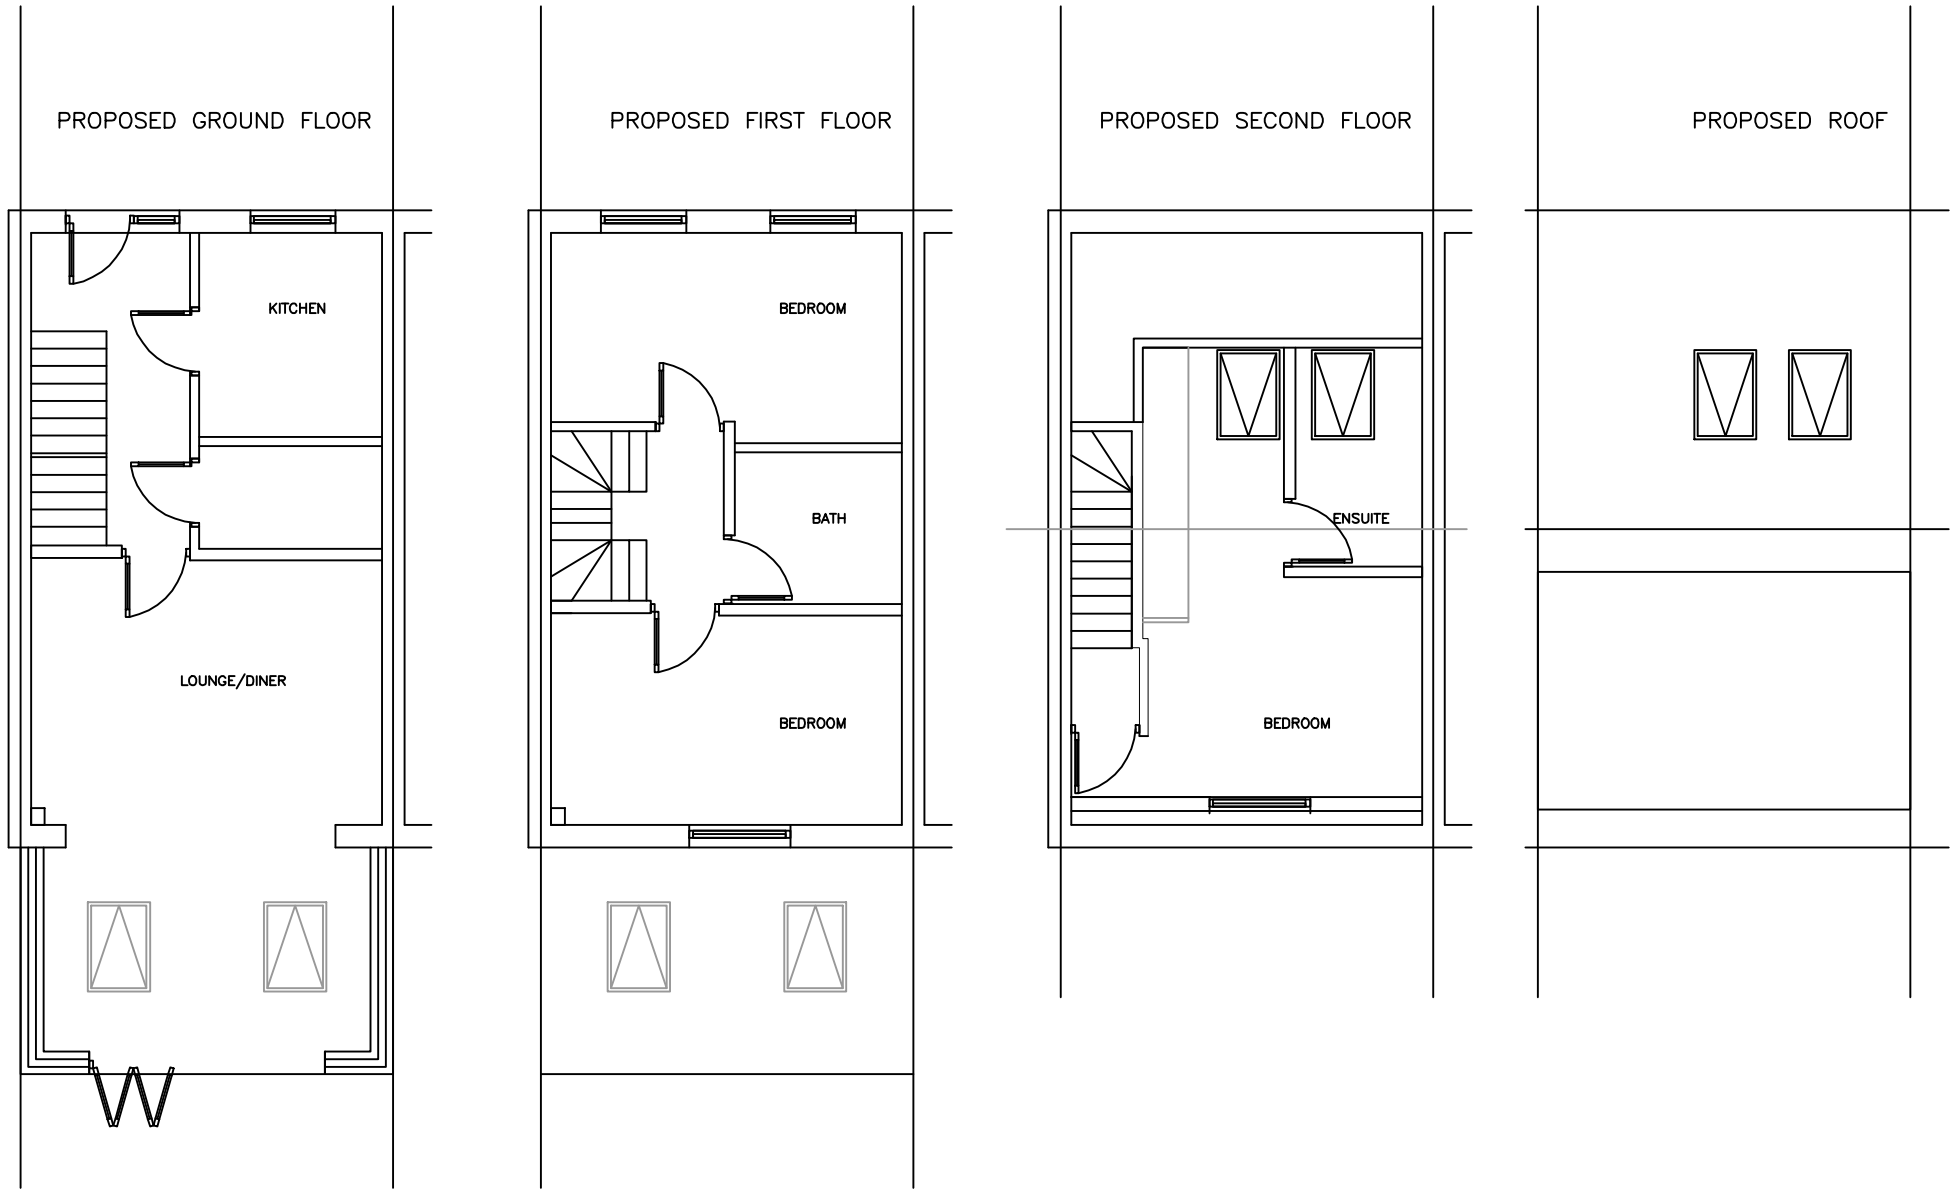

0 1 2 3 4 5

SCALE BAR

GENRERAL NOTES

1. All dimensions in millimetres (mm).
2. Mains operated smoke alarms to all landings.In series and battery back up.
3. Dimension are to be obtained on site and not scaled off this plan applied for contractor only.
4. Finished room dimensions may vary to those stated on this plan.
5. Work although specified may not be part of the agreed schedule of workscontract.
6. Any changes to this drawing must be advised/consulted by the Architect or Building Control Officer/Planning as applicable.
7. Party Wall Agreements are deemed to be the responsibility of the client unless the Architect is specifically appointed under a seperate agreement to undertake such matters.
8. It is the responsibility of the client to wait for full planning permission and full building regulations to be granted before any work start.
9. All structural members are calculated without the length of the bearing. It is the responsibility of the contractor to measure the required length of any structural member on site.

LONDON
CONSULTANTS LTD

GROUND FLOOR REAR EXTENSION, LOFT CONVERSION	DATE: 22.02. 2021
	SCALE: 1:100 (A3)
	DRAWING NUMBER: GLA-04L
SITE ADDRESS: 14 BURTON RD	DRAWN: *J.V* CHECK: *R.K*
	REV:A

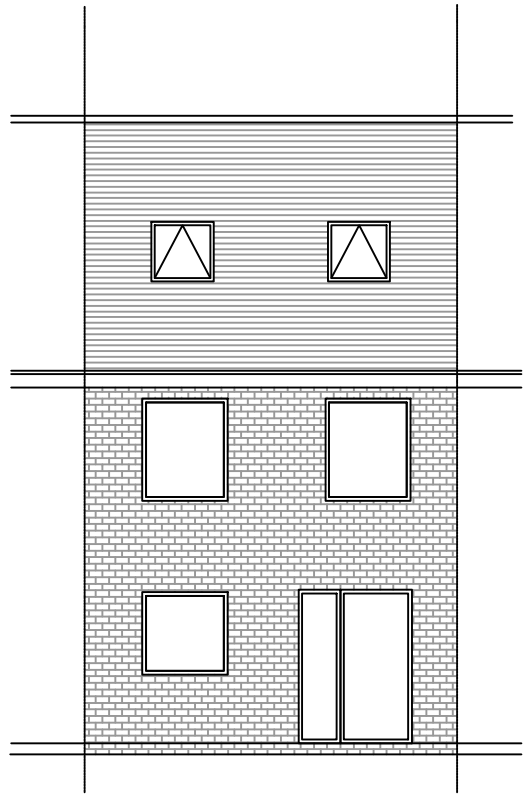

PROPOSED FRONT

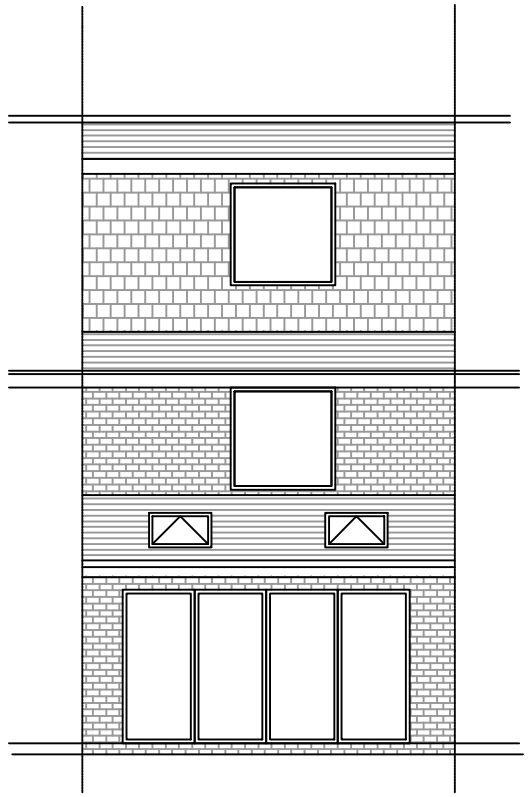

PROPOSED REAR

0 1 2 3 4 5

SCALE BAR

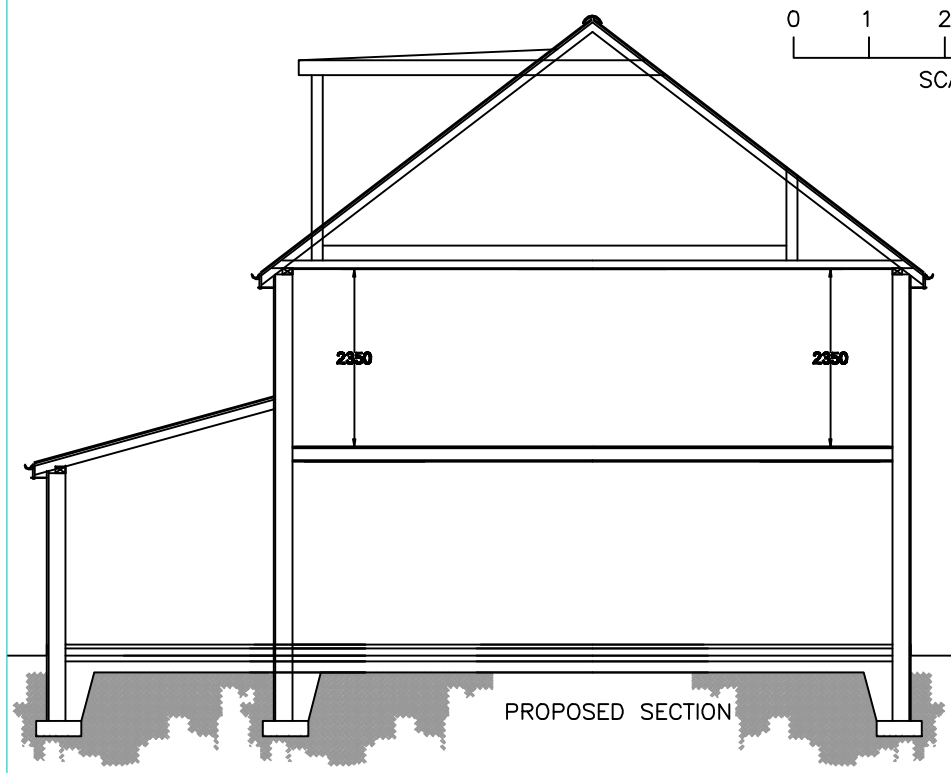

PROPOSED SECTION

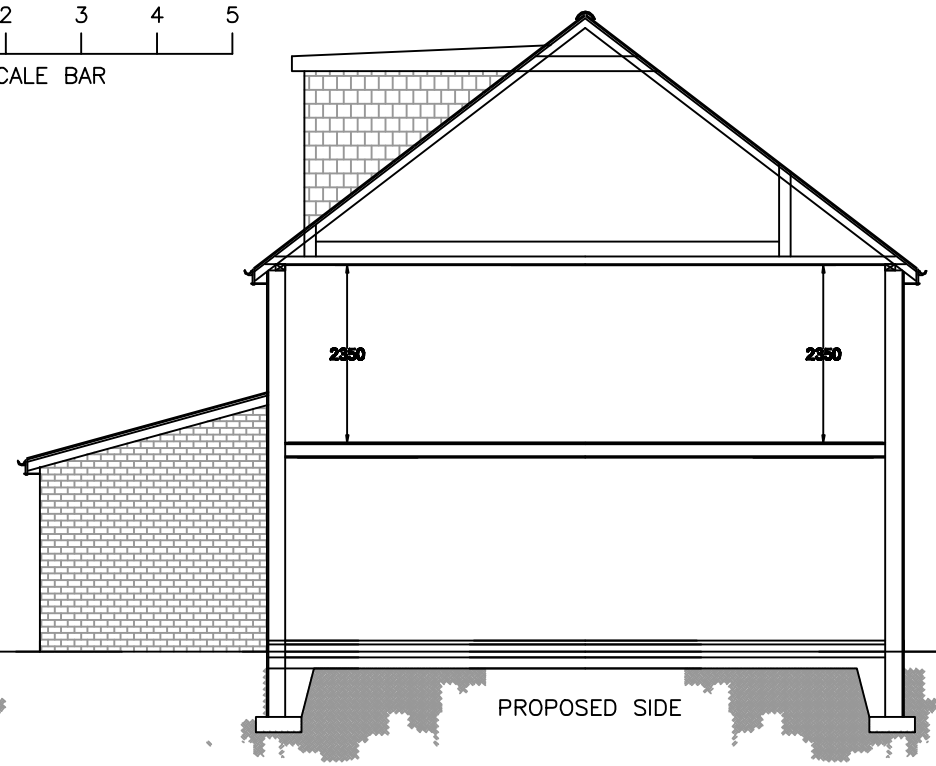

PROPOSED SIDE

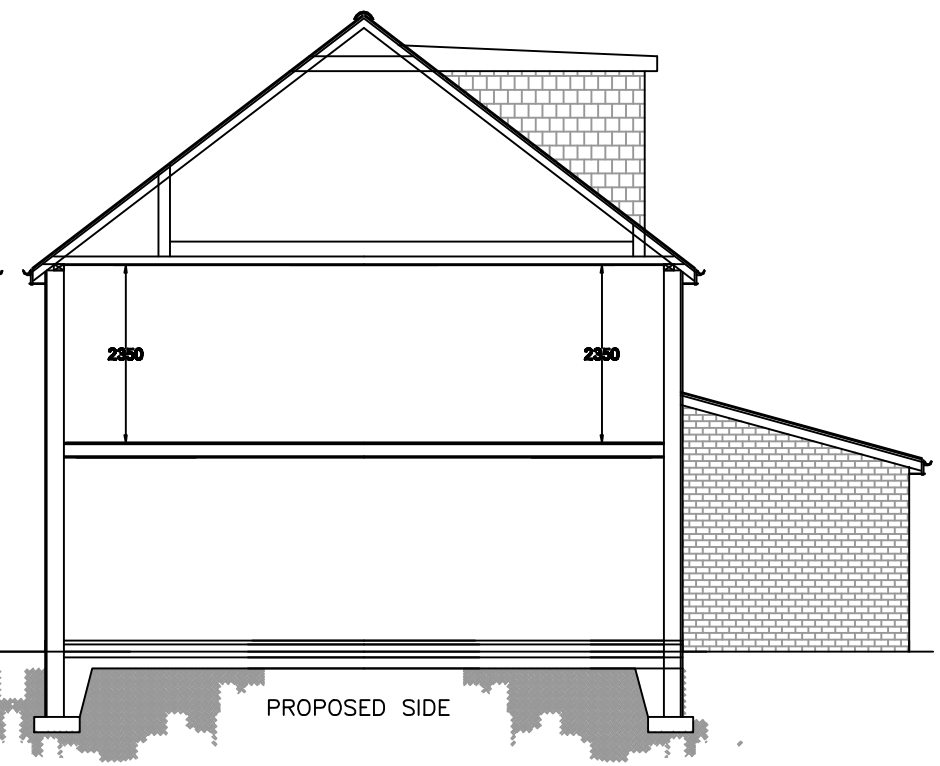

PROPOSED SIDE

GENRERAL NOTES

1. All dimensions in millimetres (mm).
2. Mains operated smoke alarms to all landings.In series and battery back up.
3. Dimension are to be obtained on site and not scaled off this plan applied for contractor only.
4. Finished room dimensions may vary to those stated on this plan.
5. Work although specified may not be part of the agreed schedule of works/contract.
6. Any changes to this drawing must be advised/consulted by the Architect or Building Control Officer/Planning as applicable.
7. Party Wall Agreements are deemed to be the responsibility of the client unless the Architect is specifically appointed under a seperate agreement to undertake such matters.
8. It is the responsibility of the client to wait for full planning permission and full building regulations to be granted before any work start.
9. All structural members are calculated without the length of the bearing. It is the responsibility of the contractor to measure the required length of any structural member on site.

LONDON
CONSULTANTS LTD

GROUND FLOOR REAR EXTENSION, LOFT CONVERSION	DATE: 22.02. 2021	
	SCALE: 1:100 (A3)	
	DRAWING NUMBER: GLA-05L	
SITE ADDRESS: 14 BURTON RD	DRAWN: *J.V*	CHECK: *R.K*
	REV:A	