
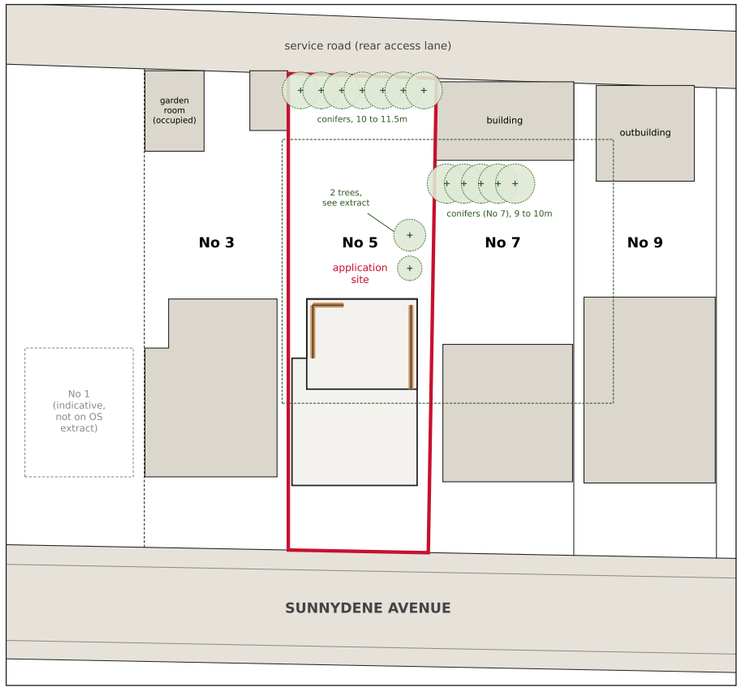


Proposed block plan with trees

Scale 1:500 @ A3. Proposed screens: 1.8m slatted timber screens

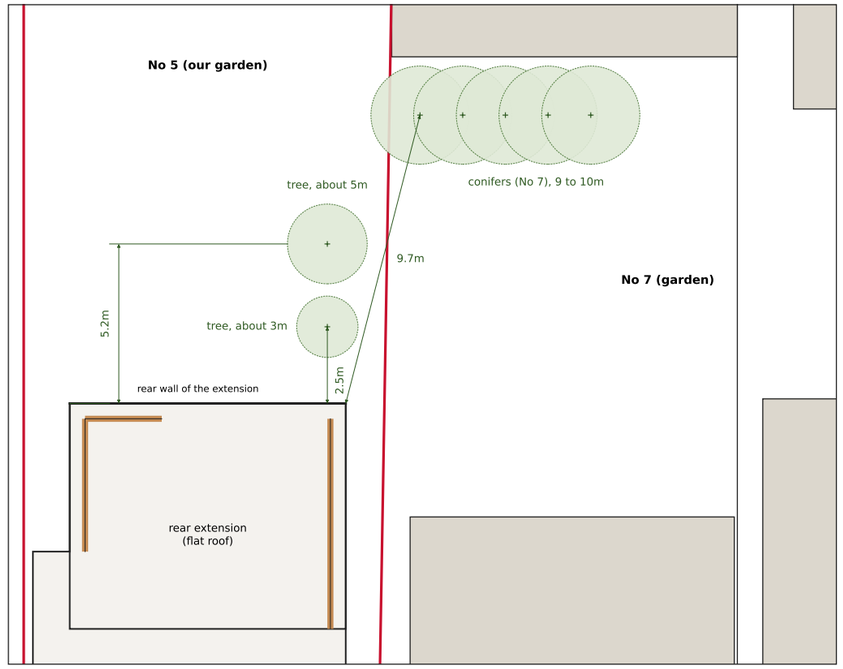

Extract: trees near the extension, with distances

Scale 1:200 @ A3. Distances from the rear wall of the extension to each trunk, rounded to 0.1m

N

Scale bar 1:500 (block plan)

0 5 10 15 20 25 m

Scale bar 1:200 (extract)

0 2 4 6 8 10 m

KEY

- Application site (5 Sunnydene Avenue), edged red.
- Proposed privacy screens on the flat roof of the rear extension.
- Tree: trunk position (+) and indicative canopy (dashed).
- Distance from the rear wall of the extension to the trunk, rounded to 0.1m.
- Extent of the 1:200 extract.

DISTANCES FROM THE REAR WALL OF THE EXTENSION (APPROX)

Tree, about 3m, our garden	**2.5m**
Tree, about 5m, our garden	**5.2m**
Nearest conifer in No 7's garden (9 to 10m)	**9.7m**

NOTES ON TREES

Tree positions and heights are approximate, from photographs and the owner.

The screens rest on the existing flat roof of the extension, with no excavation, foundations or groundworks.

No tree or hedge is affected, removed or pruned.

NOTES

1. For planning purposes.
2. Proposed block plan as ZJ-PS-01, drawn from the project's site model (model/geom.py): plot and building positions read from the OS 1:500 site plan on the approved 2024 drawings and from neighbours' planning drawings. Approx +/-0.5m. Not an OS map.
3. Trees: positions and heights approximate, from photographs and the owner. Canopies indicative.
4. Sheds not shown.
5. No excavation, foundations or groundworks; no tree or hedge affected.
6. North from the OS site plan.

PROJECT
Privacy screens, flat roof of rear extension

SITE
5 Sunnydene Avenue, Ruislip HA4 6AF

DRAWING
Block plan with trees

DRAWING NO.	REV	SCALE
ZJ-PS-06	**P1**	1:500, 1:200

DRAWN BY	DATE
Zafar Juma	02.11.2026

FOR PLANNING