

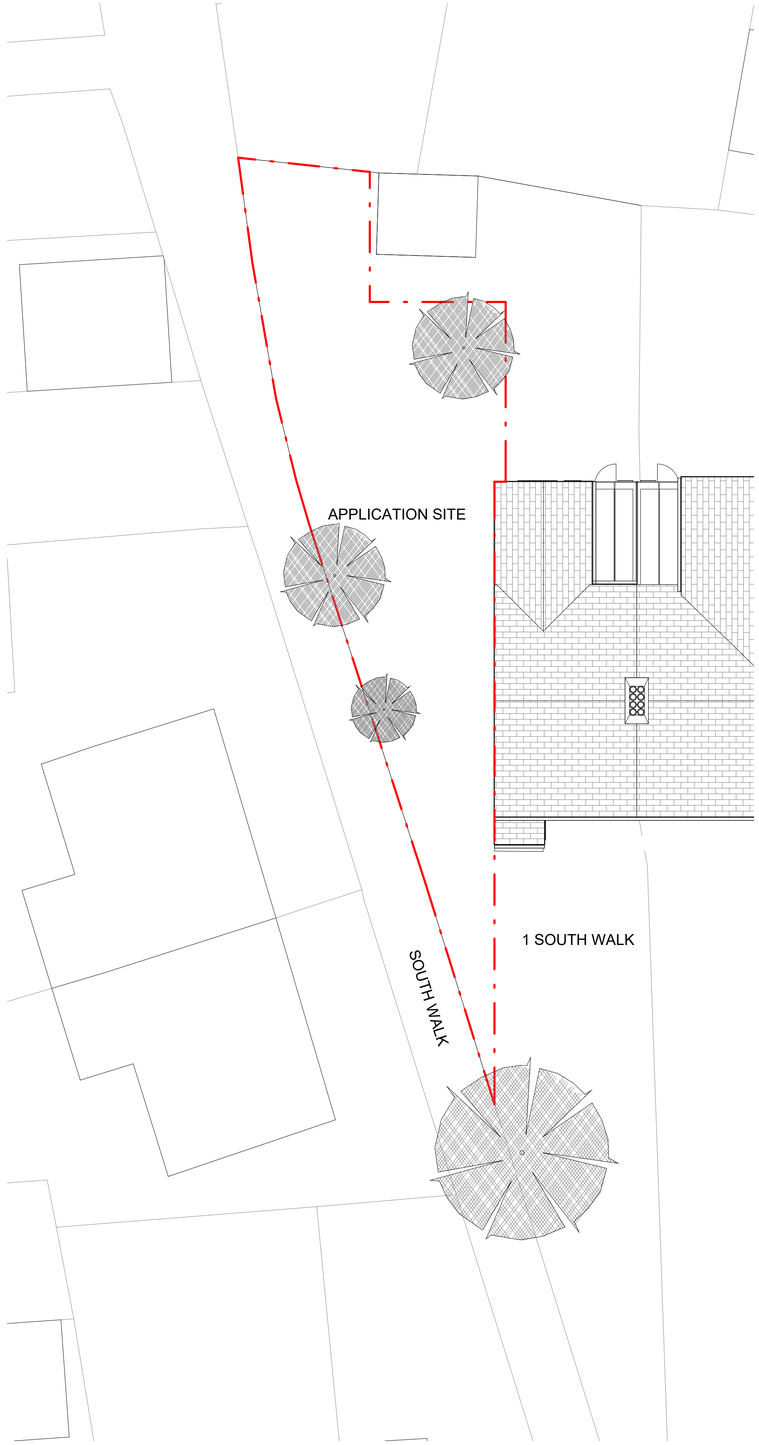



EXISTING SITE PLAN
1 : 100

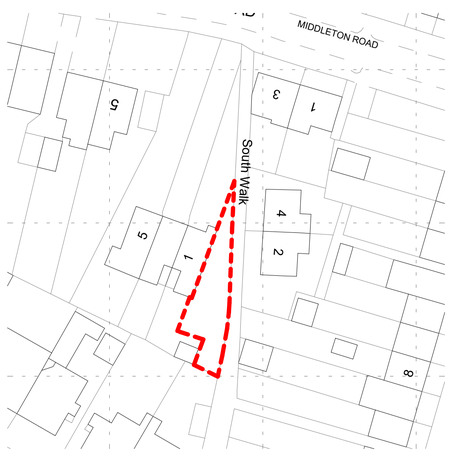


EXISTING BLOCK PLAN
1 : 500

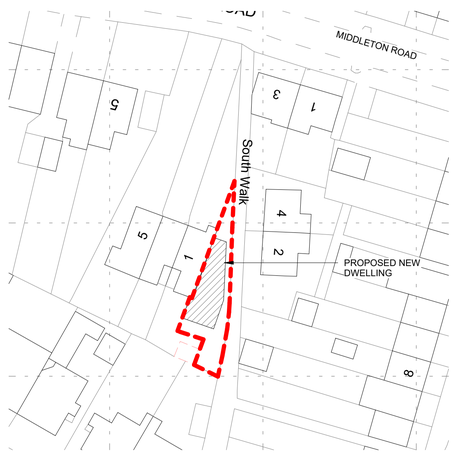


PROPOSED BLOCK PLAN
1 : 500

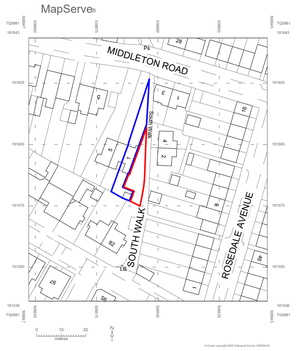


LOCATION PLAN
1 : 1250

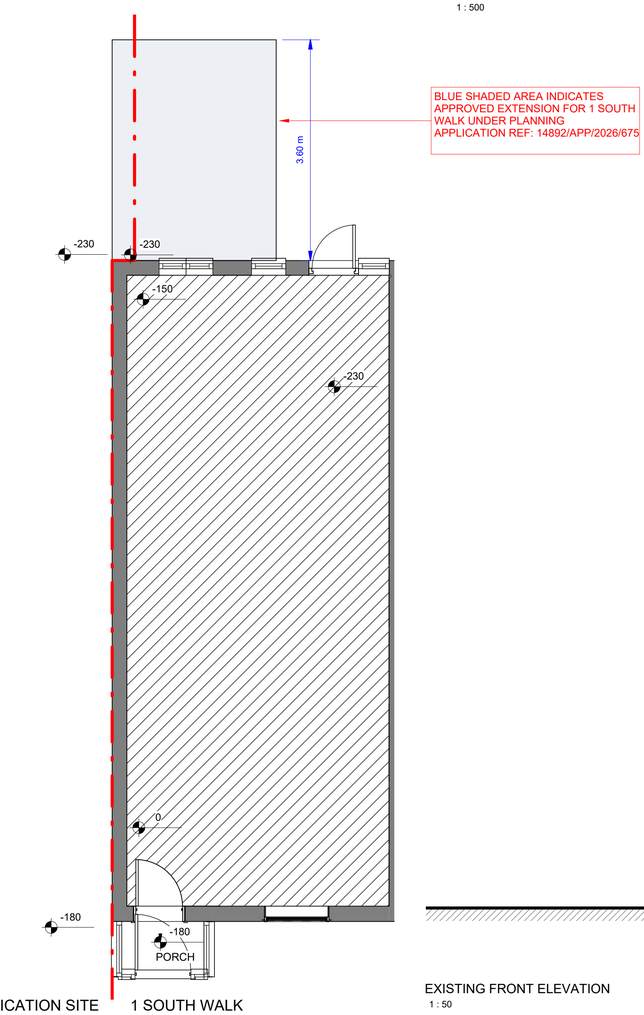

EXISTING FLOOR PLAN
1 : 50

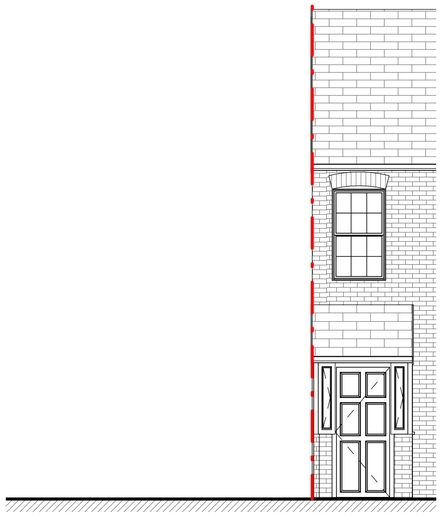

EXISTING FRONT ELEVATION
1 : 50

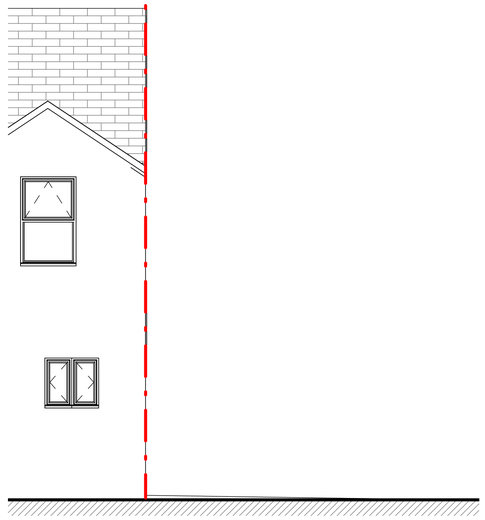

EXISTING REAR ELEVATION
1 : 50

Dimensions must not be scaled (except for planning purposes) and must be checked prior to construction and manufacture.

0 0.5 1 1.5 2 2.5 3 4

scale: 1:50@A1 1:100@A3

rev	details	date
A	drawings revised following pre planning application	10/07/26
B	drawings revised	04/09/26
C	rear elevation revised, rear street view added	30/10/26

Drawing:
EXISTING DRAWINGS

Address:
LAND TO THE SIDE OF
1 SOUTH WALK
HAYES
UB3 2RE

Project:


date:
NOVEMBER 2025

project no: 25103
drawing no: 01
rev: C

www.circle-z.co.uk

drawn by: Author
checked by: SZ

CIRCLE-Z
Architectural and Planning Consultants
Telephone: 07453293738 Email: info@circle-z.co.uk

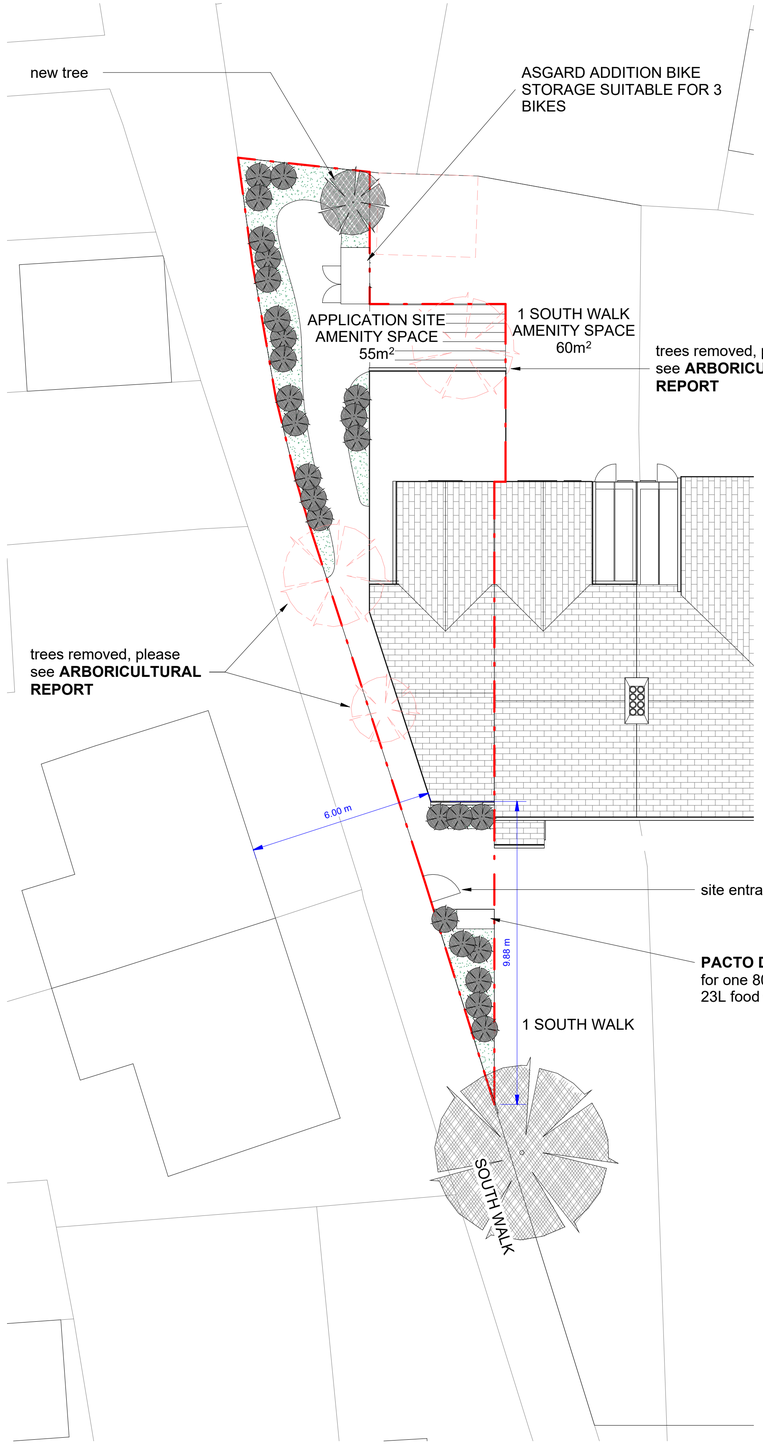

PROPOSED SITE PLAN
1 : 100




Pacto Dustbin Store Double




wheelie bin storage direct

Dimensions must not be scaled (except for planning purposes) and must be checked prior to construction and manufacture. 0 0.5 1 1.5 2 2.5 3 4 scale: 1:50@A1 1:100@A3	rev details date A drawings revised following pre planning application 10/07/26 B drawings revised 04/09/26 C bin storage and site entrance revised 04/11/26 D bay window removed 12/11/26	Drawing: PROPOSED SITE PLAN	Address: LAND TO THE SIDE OF 1 SOUTH WALK HAYES UB3 2RE	Project:	project no: 25103 drawing no: 02 rev: D www.circle-z.co.uk drawn by Author checked by Checker	CIRCLE-Z Architectural and Planning Consultants Telephone: 07453293738 Email: info@circle-z.co.uk
				date: NOVEMBER 2025		


G.I.A.: 44 (GF) + 27 (FF) = 71m²

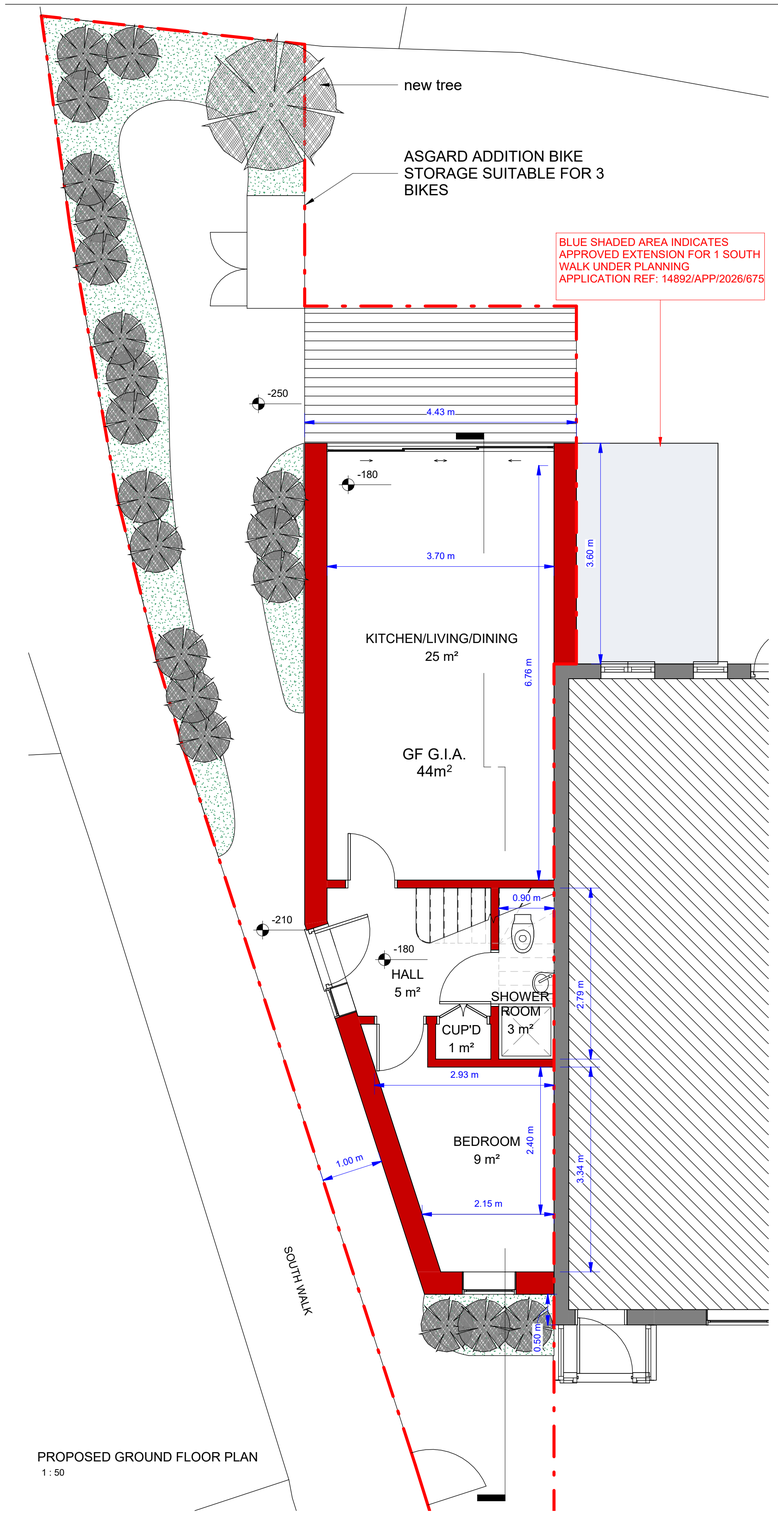

PROPOSED GROUND FLOOR PLAN
1 : 50

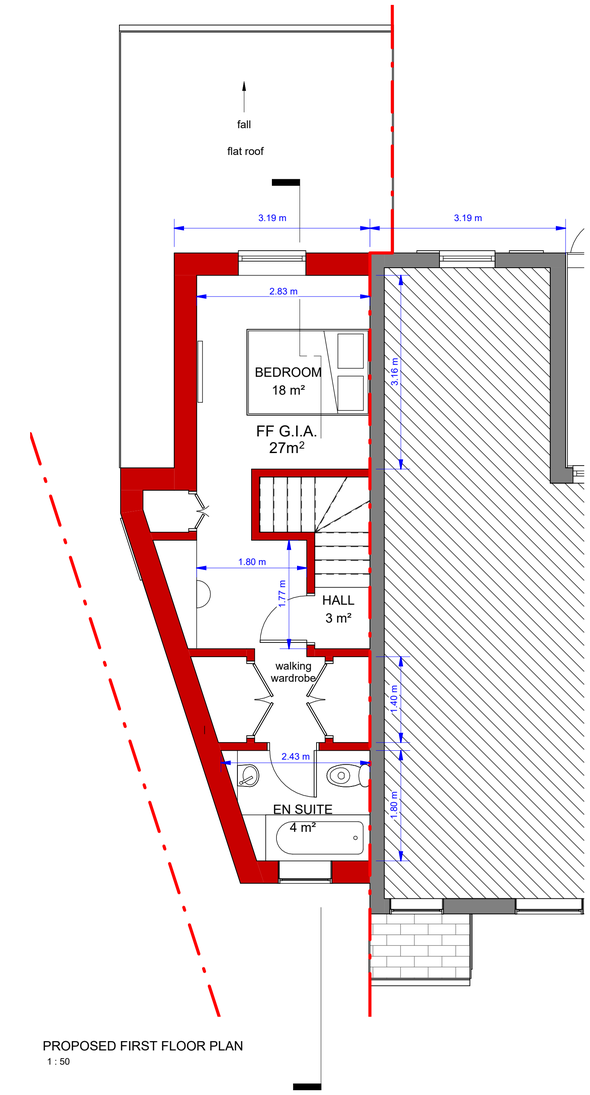

PROPOSED FIRST FLOOR PLAN
1 : 50

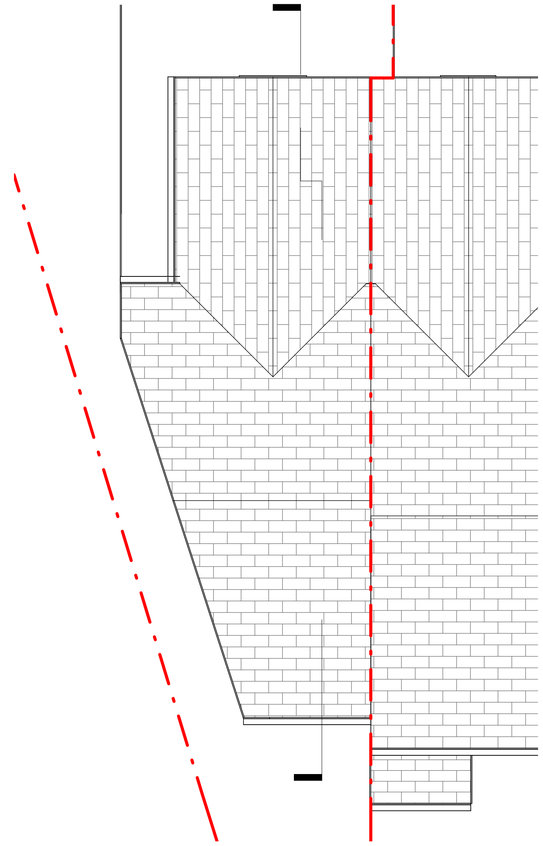

PROPOSED ROOF PLAN
1 : 50

Dimensions must not be scaled (except for planning purposes) and must be checked prior to construction and manufacture.

0 0.5 1 1.5 2 2.5 3 4

scale: 1:50@A1 1:100@A3

rev	details	date
A	drawings revised following pre planning application	10/07/26
B	drawings revised	04/09/26
C	changes to front bay window	25/10/26
D	bin storage and site entrance revised	04/11/26
E	bay window removed	12/11/26

Drawing:
PROPOSED FLOOR PLANS

Address:
LAND TO THE SIDE OF
1 SOUTH WALK
HAYES
UB3 2RE

Project:

date:
NOVEMBER 2025

project no: 25103
drawing no: 03
rev: E


www.circle-z.co.uk

drawn by: Author
checked by: Checker

CIRCLE-Z
Architectural and Planning Consultants
Telephone: 07453293738 Email: info@circle-z.co.uk



PROPOSED FRONT ELEVATION
1 : 50

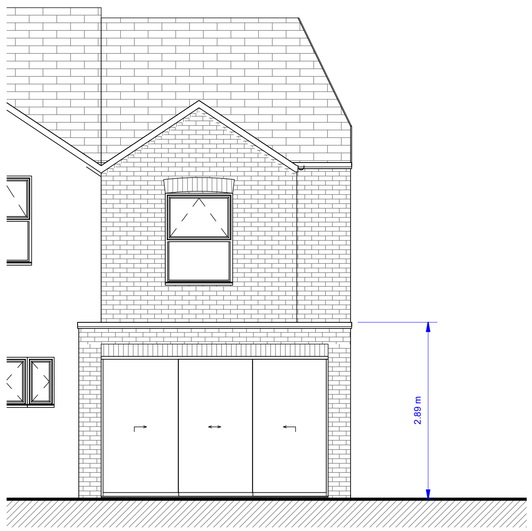


PROPOSED REAR PLAN
1 : 50



PROPOSED SIDE ELEVATION II
1 : 50



PROPOSED SIDE ELEVATION
1 : 50

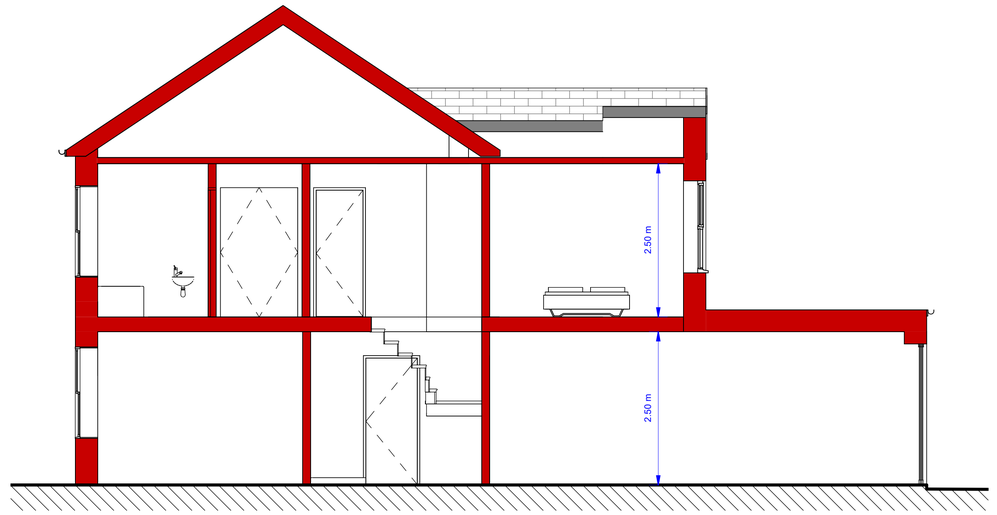

PROPOSED SECTION
1 : 50

Dimensions must not be scaled (except for planning purposes) and must be checked prior to construction and manufacture.

0 0.5 1 1.5 2 2.5 3 4

scale: 1:50@A1 1:100@A3

rev	details	date
A	drawings revised following pre planning application	10/07/26
B	drawings revised	04/09/26
C	changes to front bay window	25/10/26
D	rear elevation revised, rear street view added	30/10/26
E	bay window removed	12/11/26

Drawing:
PROPOSED ELEVATIONS & SECTION

Address:
LAND TO THE SIDE OF
1 SOUTH WALK
HAYES
UB3 2RE

Project:

date:
NOVEMBER 2025

project no: 25103
drawing no: 04
rev: E


www.circle-z.co.uk

drawn by: Author
checked by: Checker

CIRCLE-Z
Architectural and Planning Consultants
Telephone: 07453293738 Email: info@circle-z.co.uk




EXISTING STREET ELEVATION
1 : 50

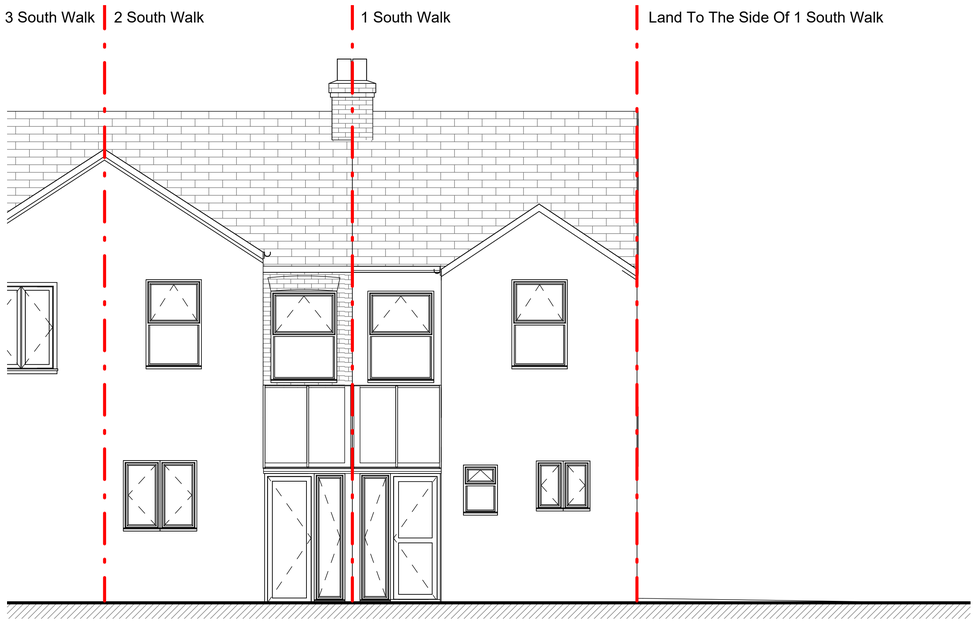

EXISTING REAR STREET VIEW
1 : 50



PROPOSED STREET ELEVATION
1 : 50

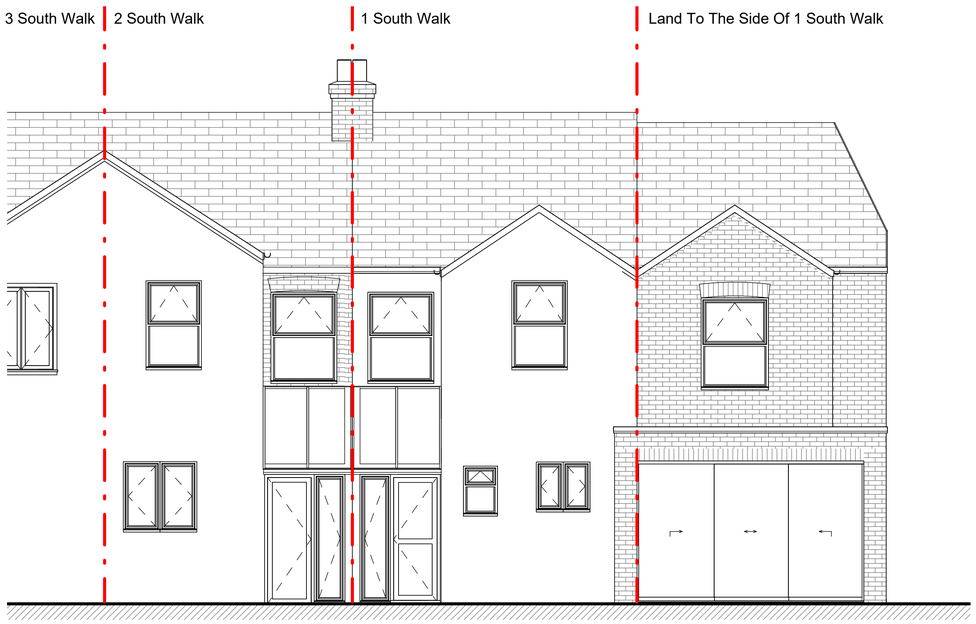

PROPOSED REAR STREET VIEW
1 : 50

Dimensions must not be scaled (except for planning purposes) and must be checked prior to construction and manufacture.

0 0.5 1 1.5 2 2.5 3 4

scale: 1:50@A1 1:100@A3

rev	details	date
A	rear elevation revised, rear street view added	30/10/26
B	bay window removed	12/11/26

Drawing:
EXISTING & PROPOSED STREET ELEVATIONS

Address:
LAND TO THE SIDE OF
1 SOUTH WALK
HAYES
UB3 2RE

Project:

date:
NOVEMBER 2025

project no: 25103
drawing no: 05
rev: B

www.circle-z.co.uk

drawn by: Author
checked by: Checker

CIRCLE-Z
Architectural and Planning Consultants
Telephone: 07453293738 Email: info@circle-z.co.uk