
0m 4m 8m 12m 16m 20m

VISUAL SCALE 1:200

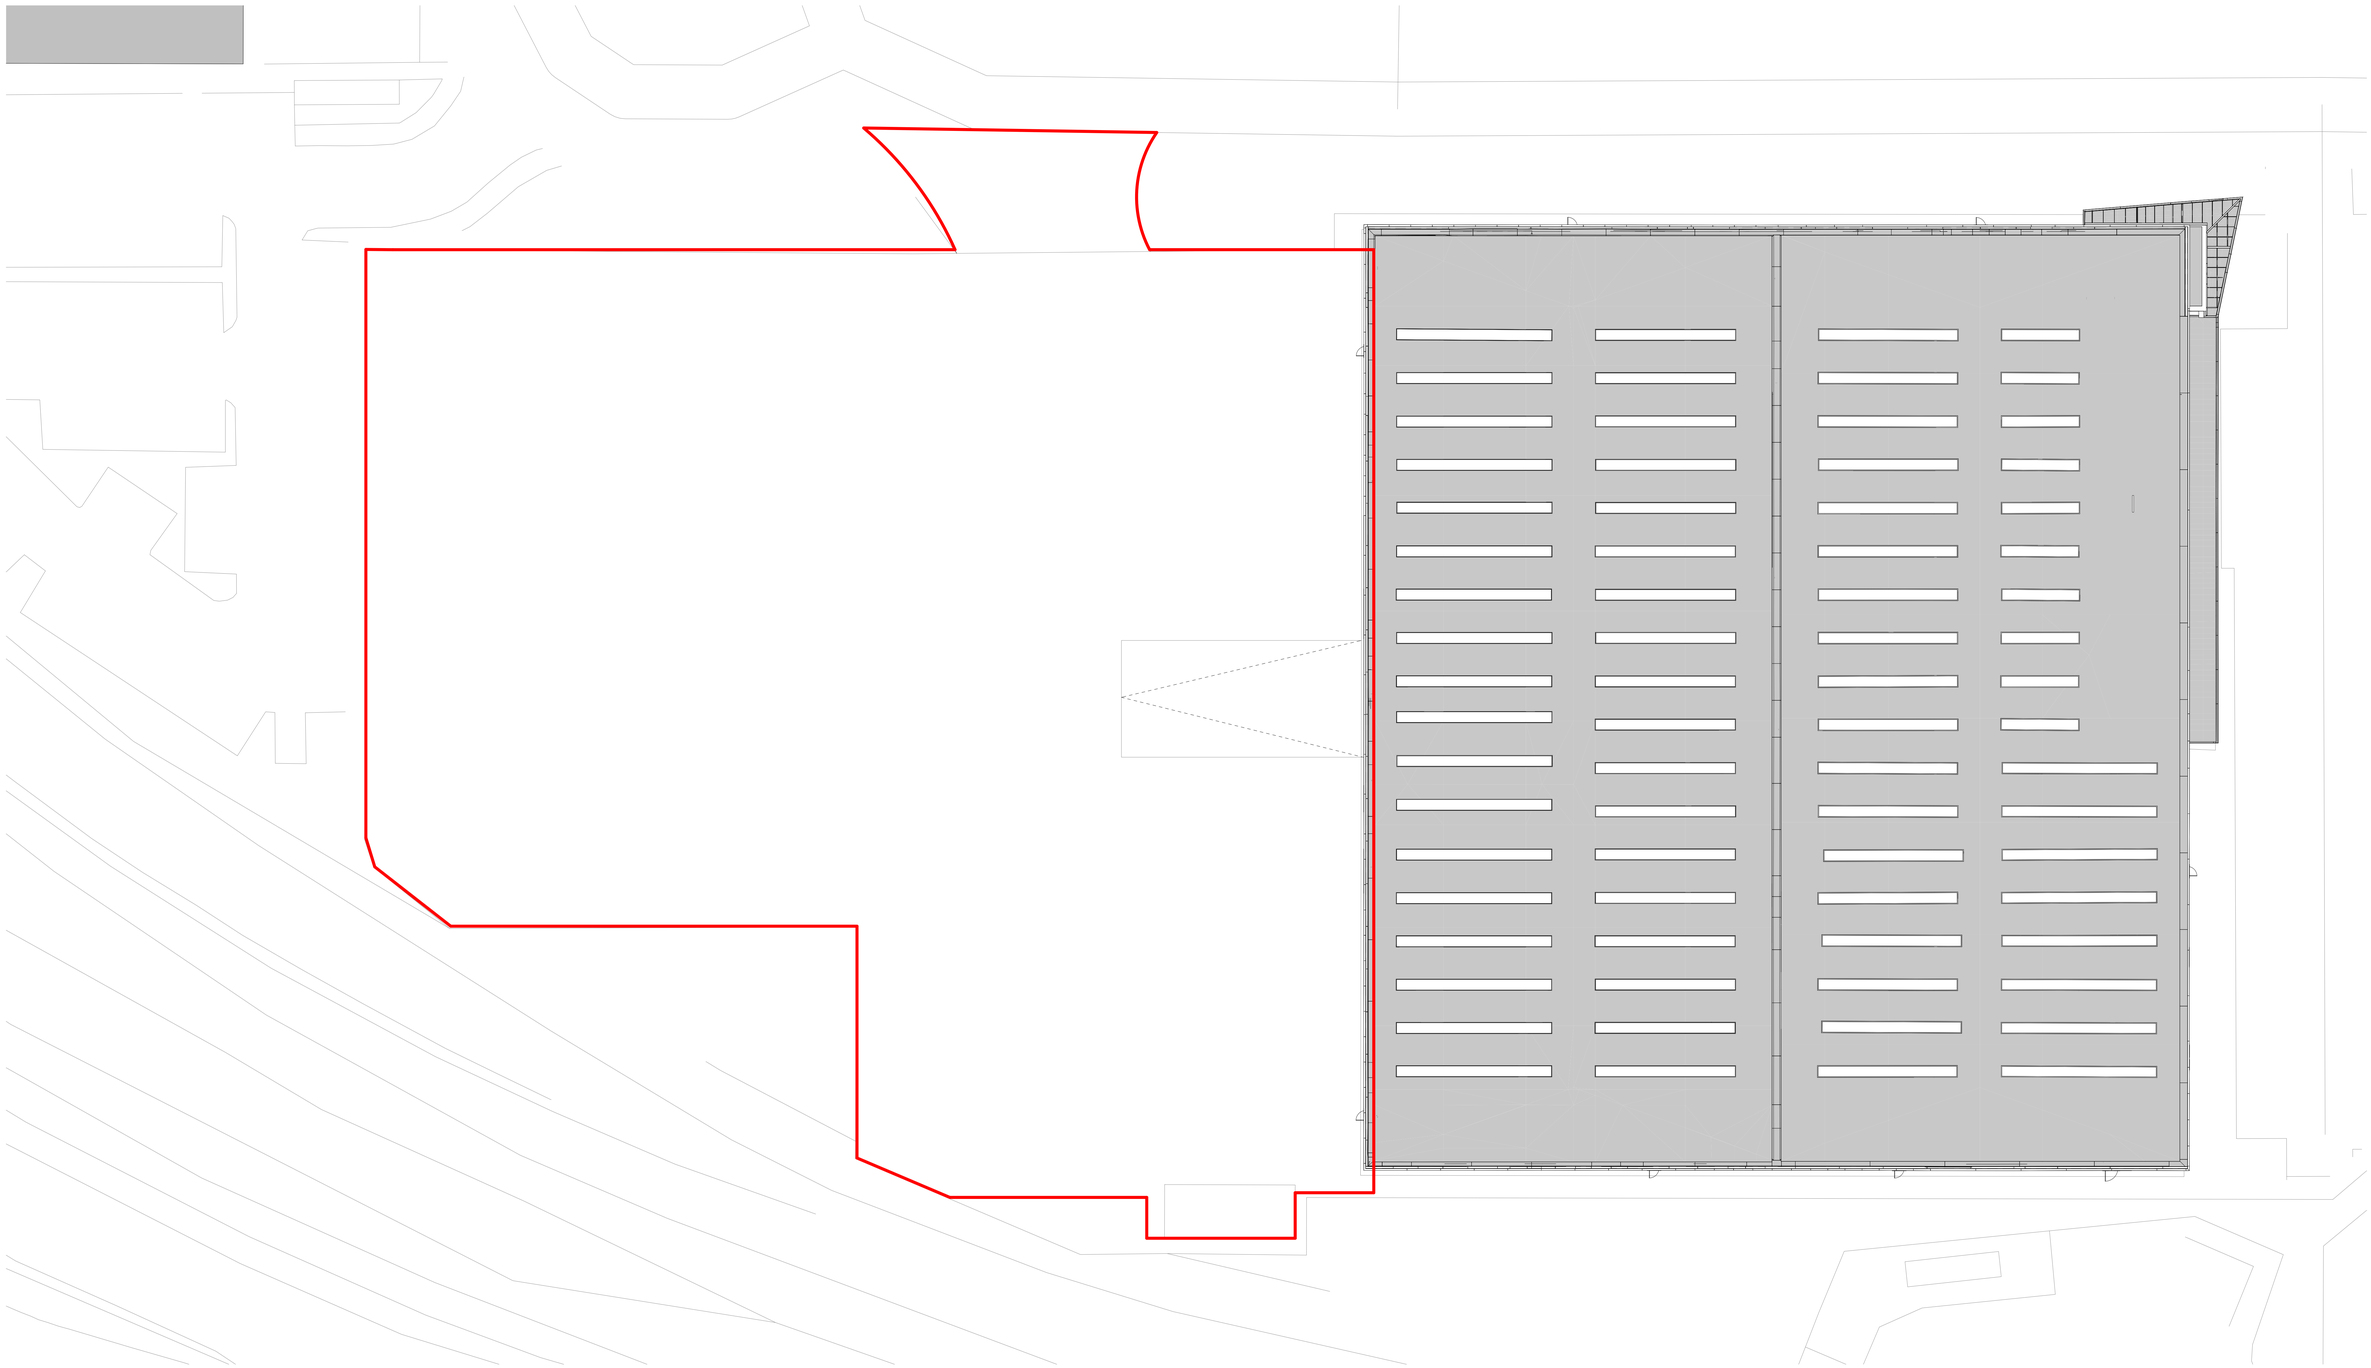

P1 EXISTING SITE PLAN
1 : 200

Scale for planning purposes only
ashton smith to be notified of discrepancies in figured dimensions
Contractors must check all dimensions from site
This drawing is copyright and is for use on this site only
This drawing is to be used solely for information as entitled
For other information refer to the latest revision of any cross referenced drawing

LOCATION PLAN:

NOTES:

Application Boundary: 0.72 hectares / 1.78 Acres

REV	DATE	DESCRIPTION	DRAWN BY	CHECK BY
P01	07-10-2026	Planning Issue	CB	DE

REVISIONS

PROJECT TITLE
Slough Distribution Centre
Hayes, West Drayton UB7 9FN

DRAWING TITLE
EXISTING SITE PLAN

RIBA STAGE	STATUS		DRAWN BY	CHECKED BY
3	PLANNING		OP	RR
SHEET	SCALE	DATE	SUITABILITY	REVISION
A0	1 : 200	2026-07-20	S3	P01

DRAWING NO.
26046 - ASA - 00 - EX.S1 - D - A - 0002 _ (S3 - P01)

BIM MODEL NUMBER:
26046-ASA-ZZ-ZZ-ZZ-M3-A-0001_(S0-P01)

CLIENT
LYSANDER

AshtonSmith
Beyond Design
Ashton Smith, Belvedere House, 2 Victoria Avenue, Harrogate, North Yorkshire, HG1 1EL
Tel: 01423 523882 Fax: 01423 565104
www.ashtonsmith.co.uk

JOB NO.
26046