
0m 4m 8m 12m 16m 20m

VISUAL SCALE 1:200

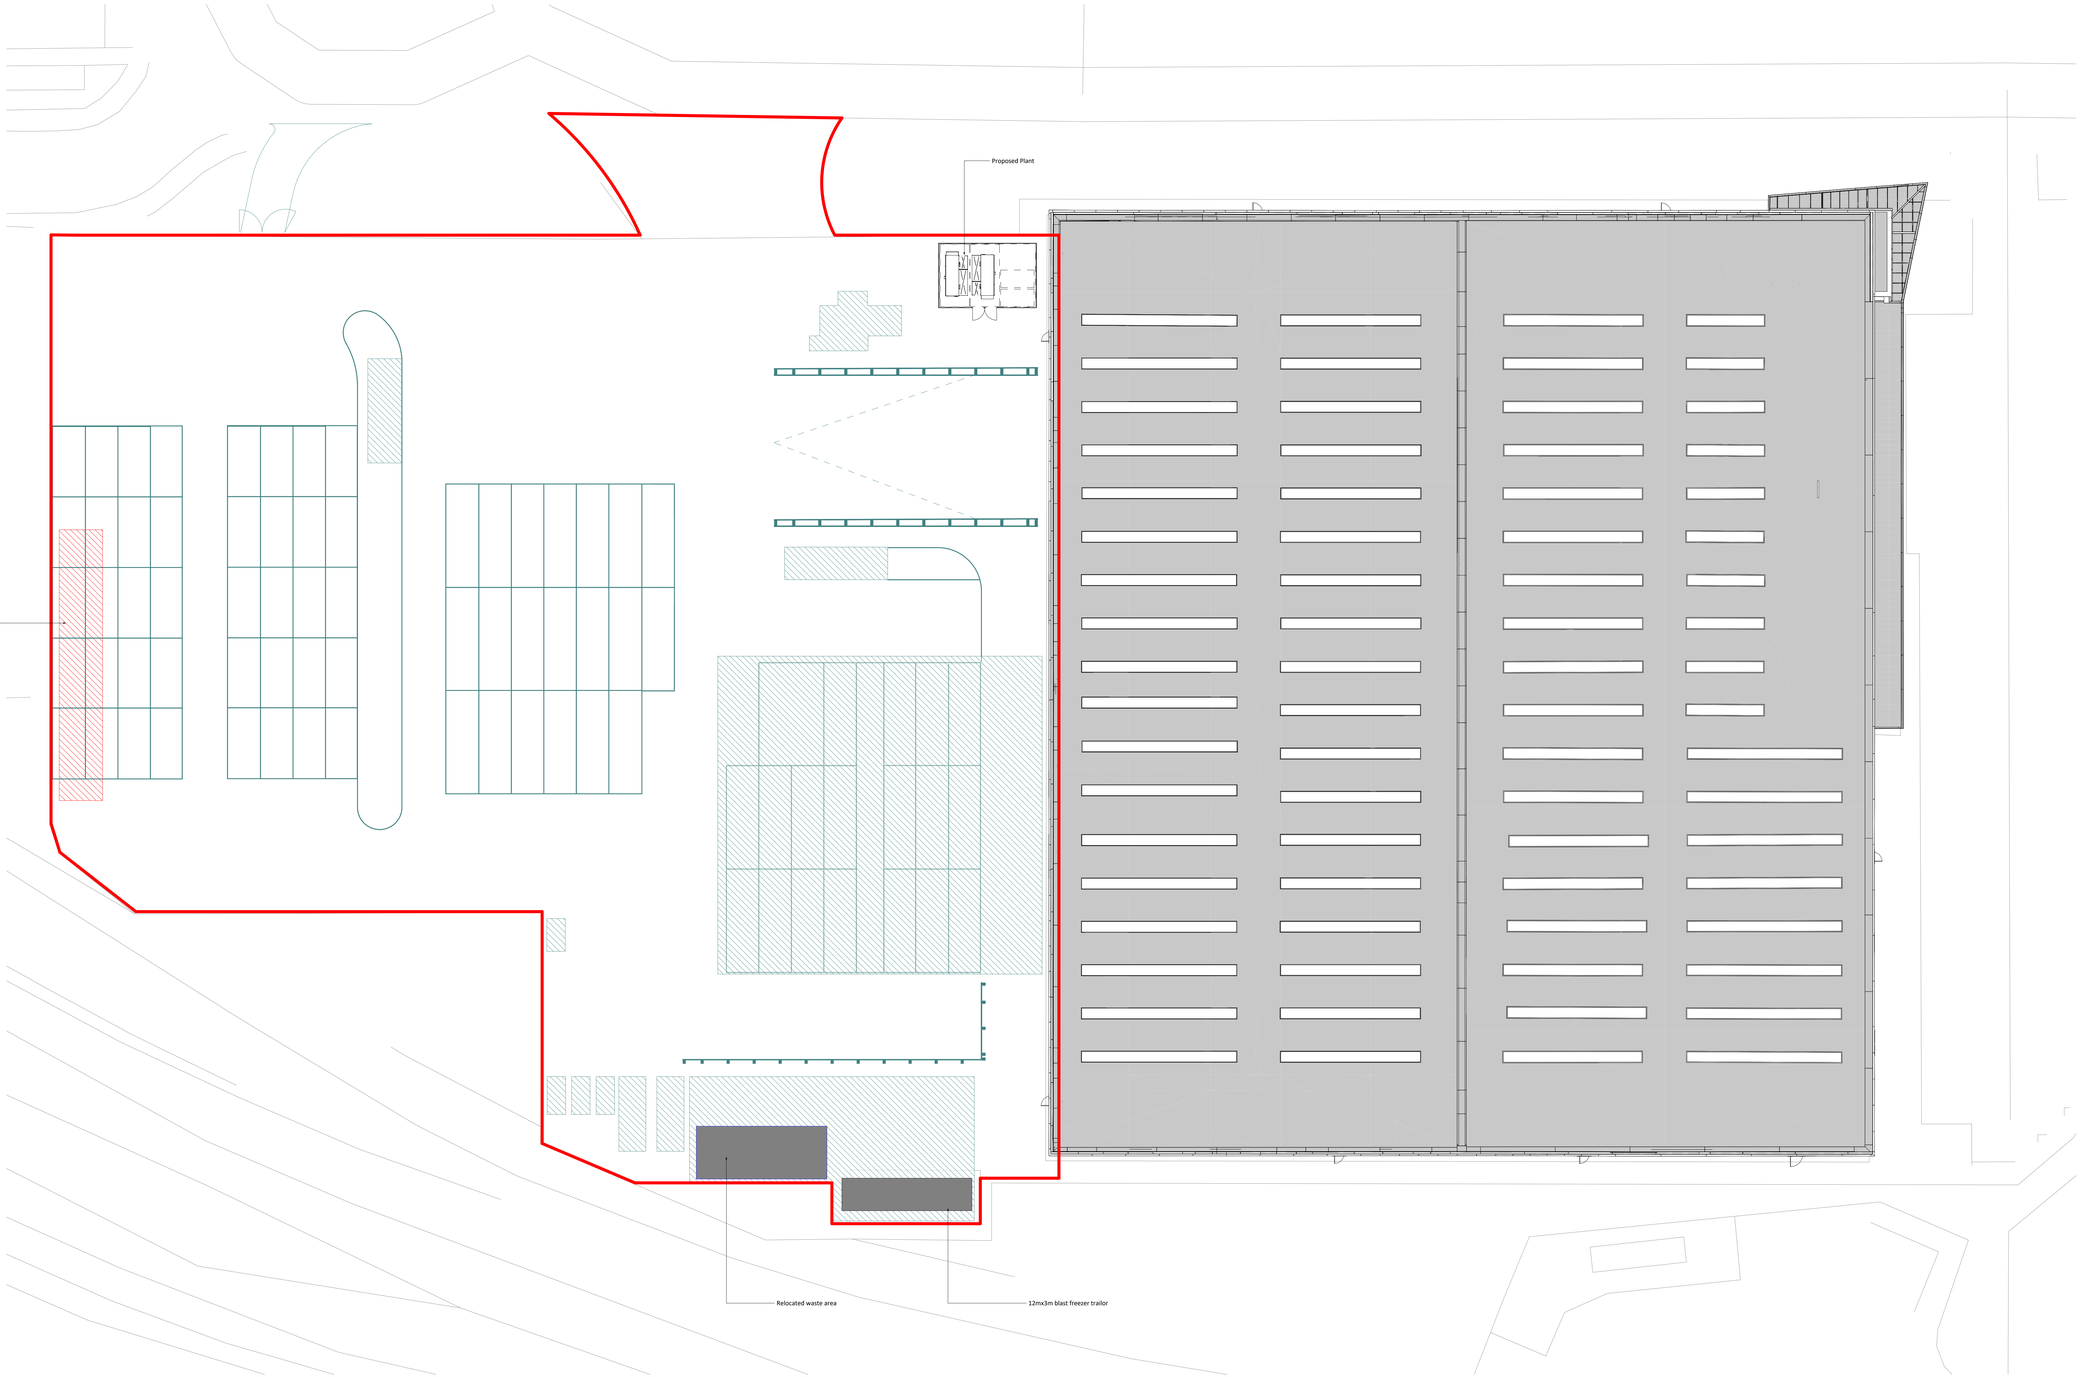


P1 PROPOSED SITE PLAN
1 : 200

Scale for planning purposes only
ashton smith to be notified of discrepancies in figured dimensions
Contractors must check all dimensions from site
This drawing is copyright and is for use on this site only
This drawing is to be used solely for information as entitled
For other information refer to the latest revision of any cross referenced drawing

LOCATION PLAN:

NOTES:

Application Boundary: 0.72 hectares / 1.78 Acres
Approved works under reference 18399/APP/2026/586

| REV | DATE | DESCRIPTION | DRAWN BY | CHECK BY |
|---|---|---|---|---|
| P01 | 07-10-2026 | Planning Issue | CB | DE |

REVISIONS

PROJECT TITLE
Slough Distribution Centre
Hayes, West Drayton UB7 9FN

DRAWING TITLE
PROPOSED SITE PLAN

| RIBA STAGE | STATUS | DRAWN BY | CHECKED BY |
|---|---|---|---|
| 3 | PLANNING | OP | RR |

| SHEET | SCALE | DATE | SUITABILITY | REVISION |
|---|---|---|---|---|
| A0 | 1 : 200 | 2026-07-20 | S3 | P01 |

DRAWING NO.
26046 - ASA - 00 - EX.S1 - D - A - 0003 _ (S3 - P01)

BIM MODEL NUMBER: 26046-ASA-ZZ-ZZ-ZZ-M3-A-0001_(S0-P01)

CLIENT
LYSANDER

AshtonSmith
Beyond Design

Ashton Smith, Belvedere House, 2 Victoria Avenue, Harrogate, North Yorkshire, HG1 1EL
Tel: 01423 522882 Fax: 01423 565334
www.ashtonsmith.co.uk

JOB NO. 26046