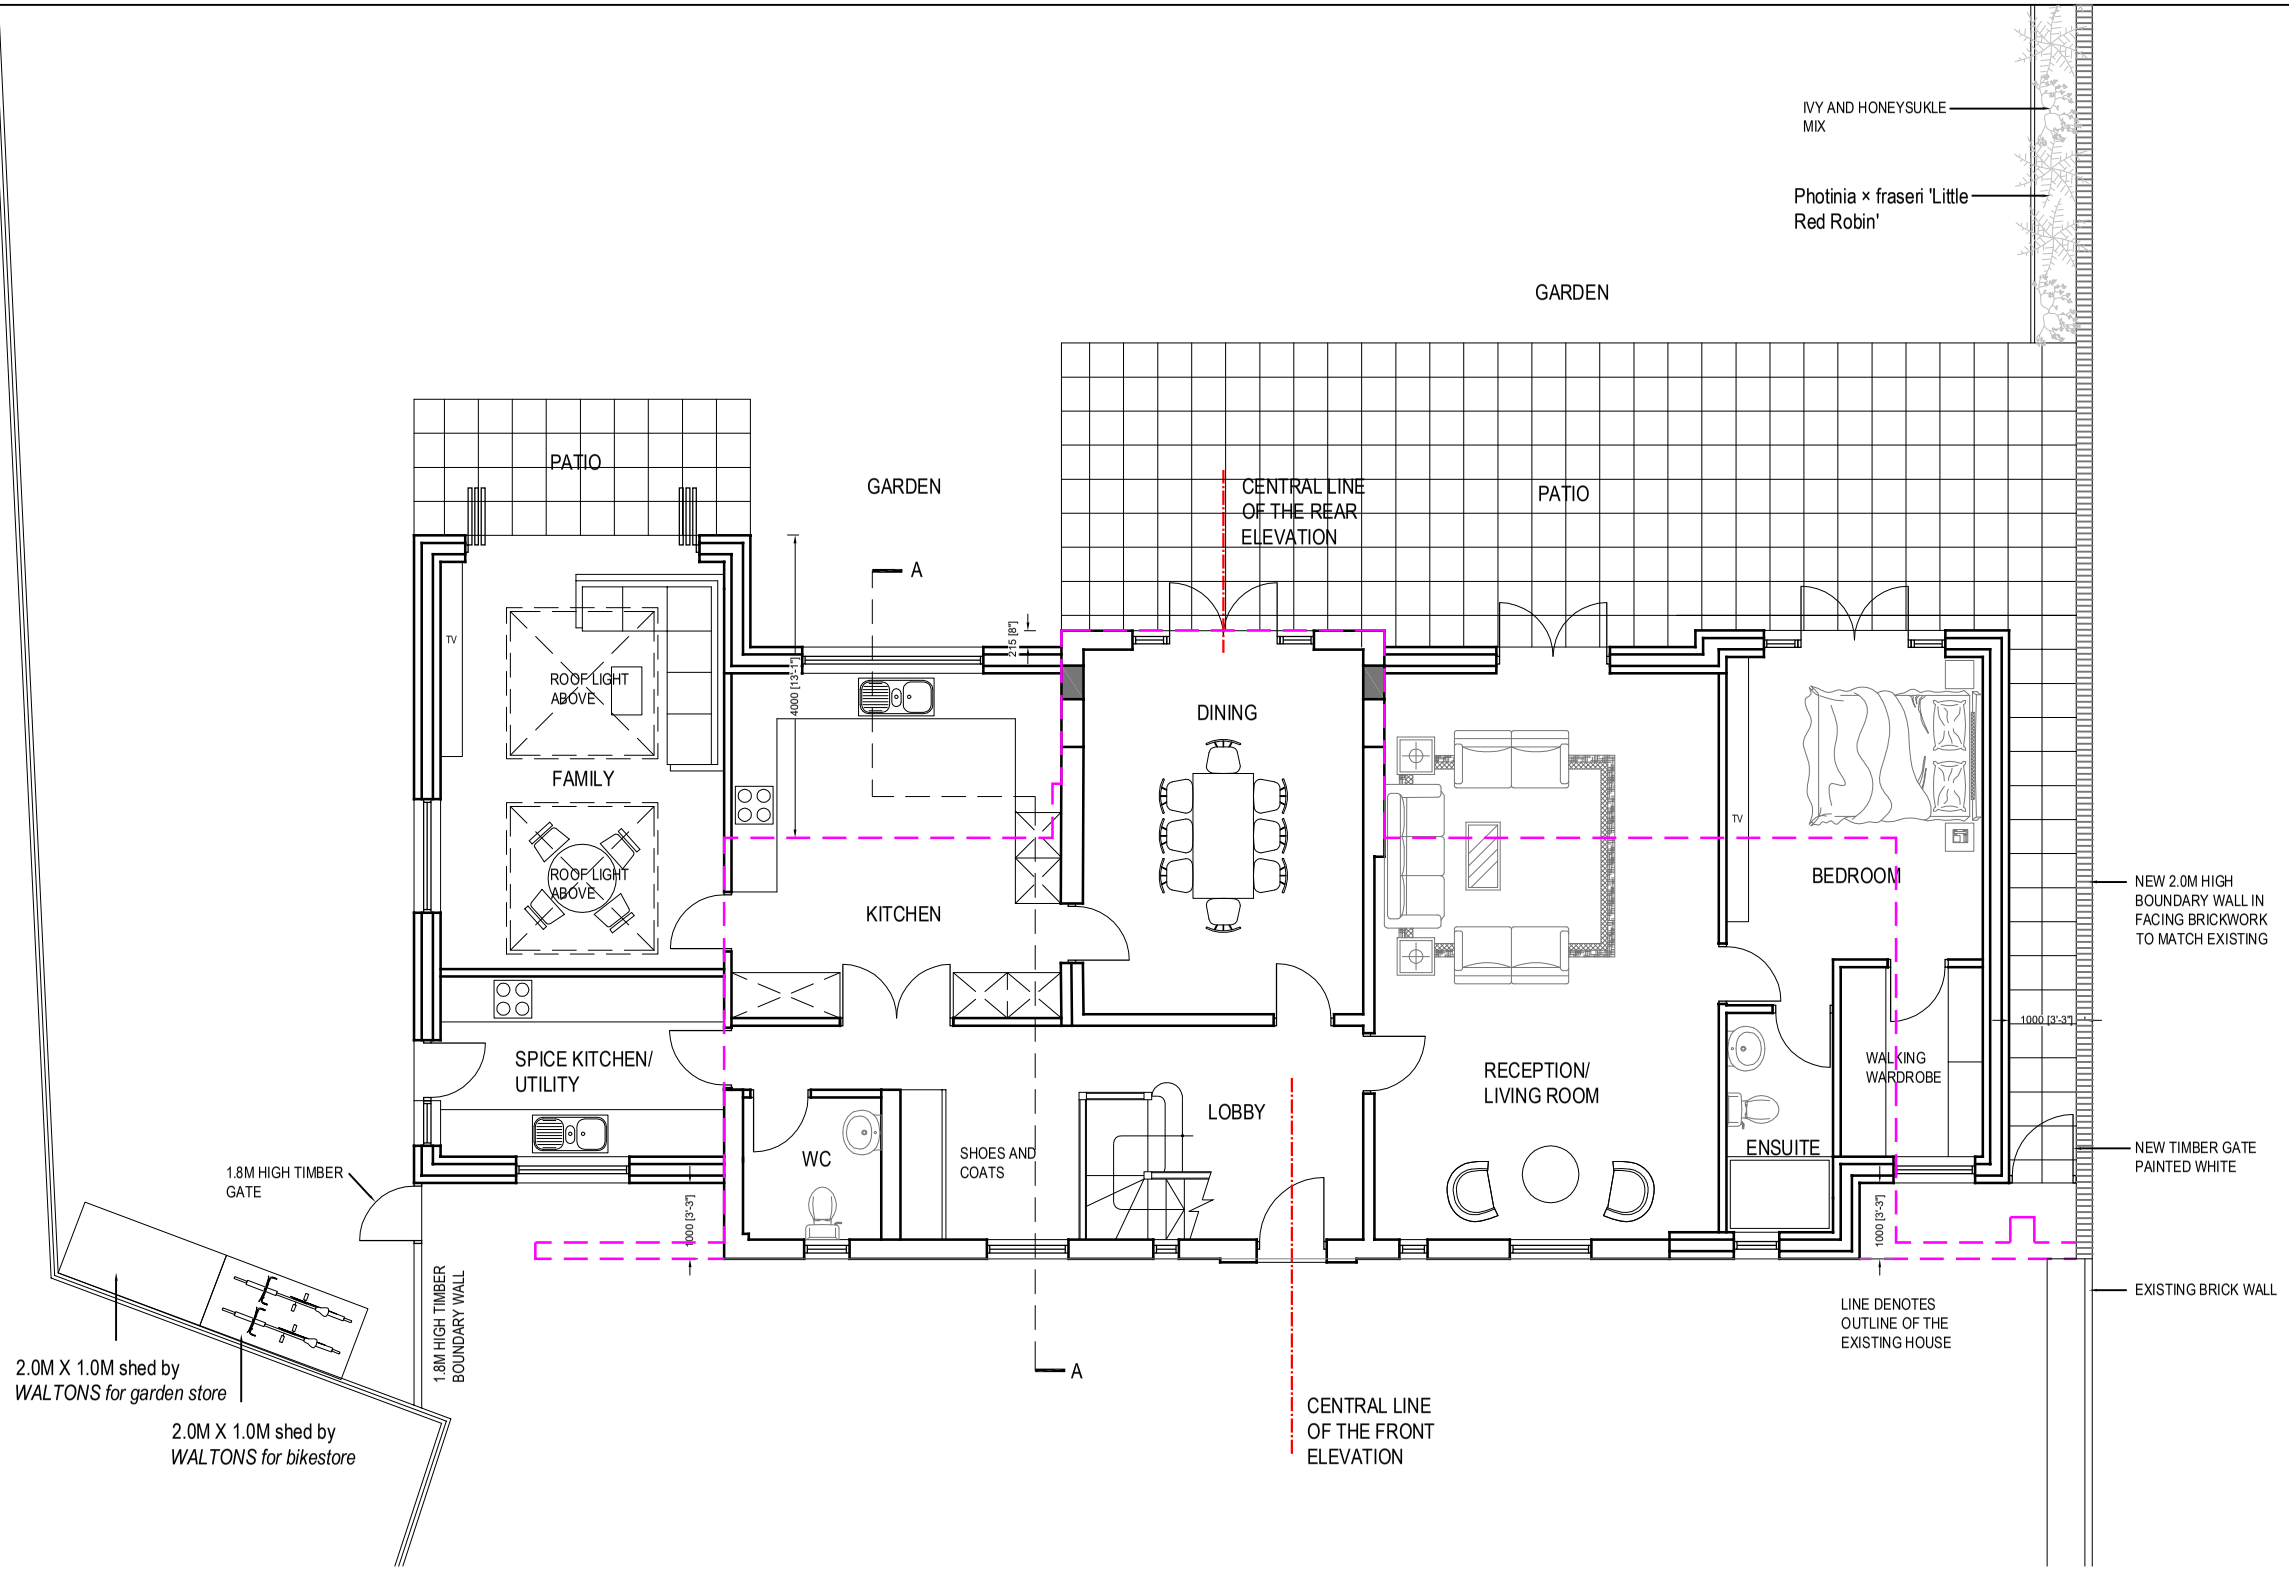


PROPOSED GROUND FLOOR PLAN

NOTES

- The Copy right of this drawing is the property of CRAFTED SPACES ARCHITECTURE AND PLANNING LTD. and must not be copied otherwise reproduced without written consent.
- The contractor is responsible for checking dimensions, tolerances and references. Any discrepancy to be verified with the Architect before proceeding with the works.
- Figured dimensions to be worked to in all cases.

© CRAFTED SPACES ARCHITECTURE AND PLANNING LTD

For guidance only

1:200	2m	4m	6m	8m	10m	12m	14m	16m	18m	20m	
1:20	0	200mm	400mm	600mm	800mm	1000	1200	1400	1600	1800	2000
1:100	0	1m	2m	3m	4m	5m	6m	7m	8m	9m	10m
1:50	0	1m	2m	3m	4m	5m					
1:5	0	100mm	200mm	300mm	400mm	500mm					
1:500	0	10m	20m	30m	40m	50m					

CRAFTED SPACES
ARCHITECTURE + URBANISUM
DESIGNING WITH SOCIAL ECONOMICAL & ENVIRONMENTAL SUSTAINIABILITY
(M) 07973988297 (E)info@crafted-spaces.co.uk

client
MR SANJAY LAL

project
5 MILTON ROAD,
ICKENHAM, UB10 8NQ

drawing
PROPOSED GROUND FLOOR PLAN

drawing no
PA-25104-05

rev

date	rev	revision/author/checker

Drawing Status
FOR PLANNING APPROVAL

drawn NP

scale @ A3 1:100

date 16/07/2026