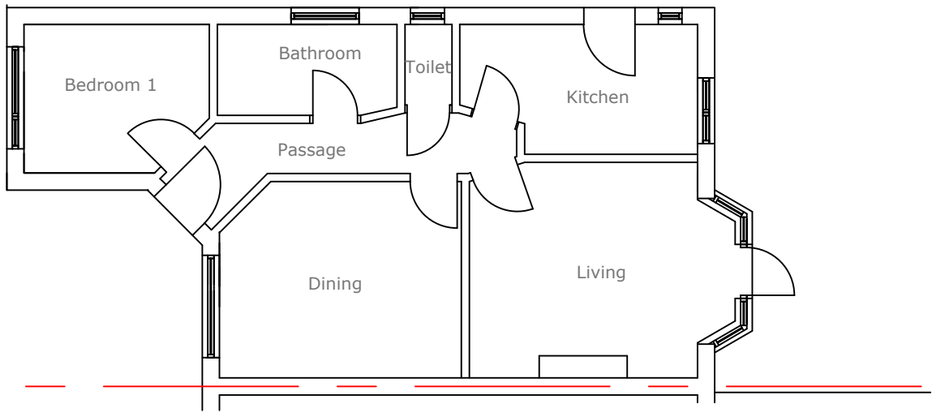

EXISTING GROUND FLOOR PLAN
Scale: 1:50

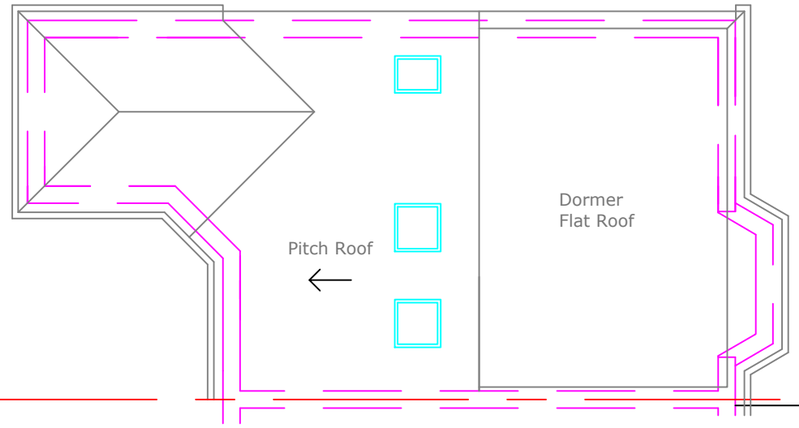

EXISTING ROOF PLAN
Scale: 1:100

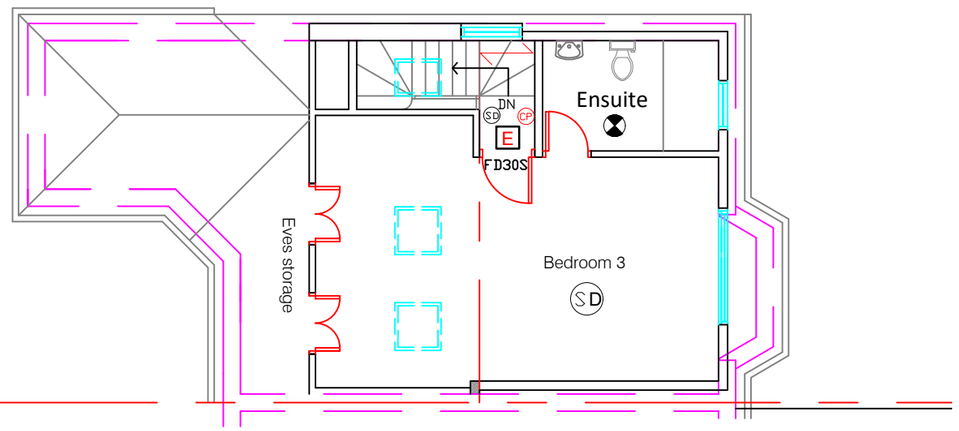

EXISTING LOFT FLOOR PLAN
Scale: 1:50

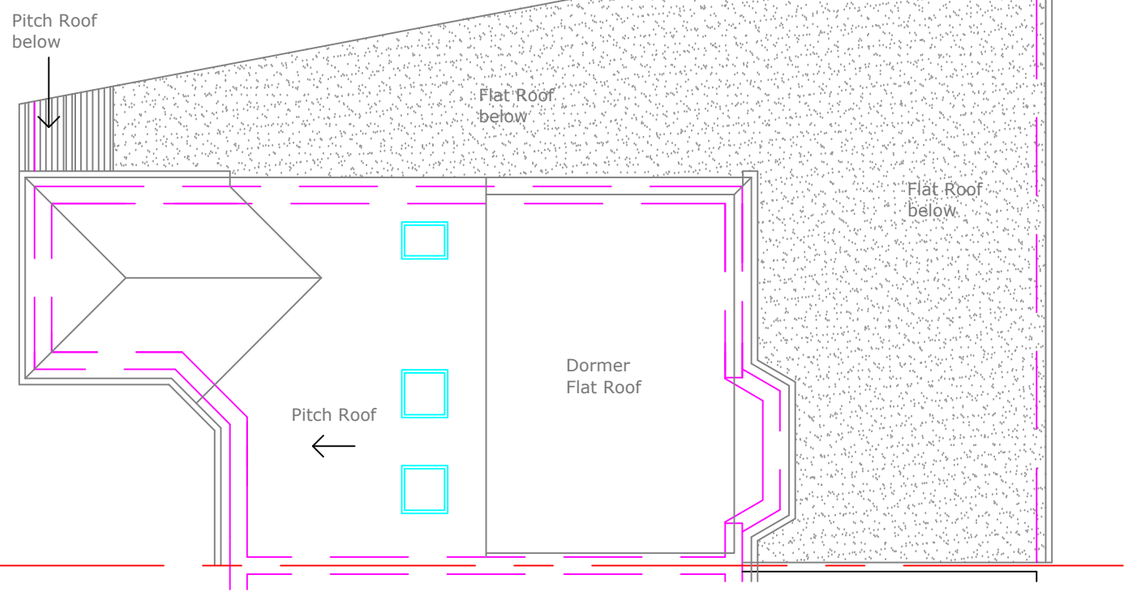

PROPOSED ROOF PLAN
Scale: 1:100

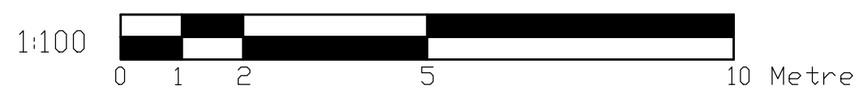

MERCHANT DESIGN SERVICES

Dimensions to be verified on site
DO NOT SCALE FROM THIS DRAWING.
Any areas indicated on this drawing are for guidance only.
No responsibility is taken for their accuracy.

This drawing is the property of **SADIQ MERCHANT**
Copyright is reserved by them and the drawing is issued on the condition that it is not copied, reproduced, retained or disclosed to any unauthorised person, either wholly or in part without the consent in writing of **SADIQ MERCHANT**

34 Channel Close, Hounslow, Middx, TW5 0PJ Tel: 07715655809

Site Address:
9 Gerrard Gardens
Eastcote
HA5 2PT

Client Detail:
9 Gerrard Gardens
Eastcote
HA5 2PT

Title:
Existing Ground Floor Plan
Existing Loft Floor Plan
Existing Roof Plan
Proposed Roof Plan
Fire Strategy Plan

Scale: 1:100 Paper Size: A3

Drawn By: NM
Checked By: SM
Date: 07/2026
Drawing No. PL2/SM/09 - 01

Revisions:

Rev	Revision	Date
A	Extension size revised	08-07-2026