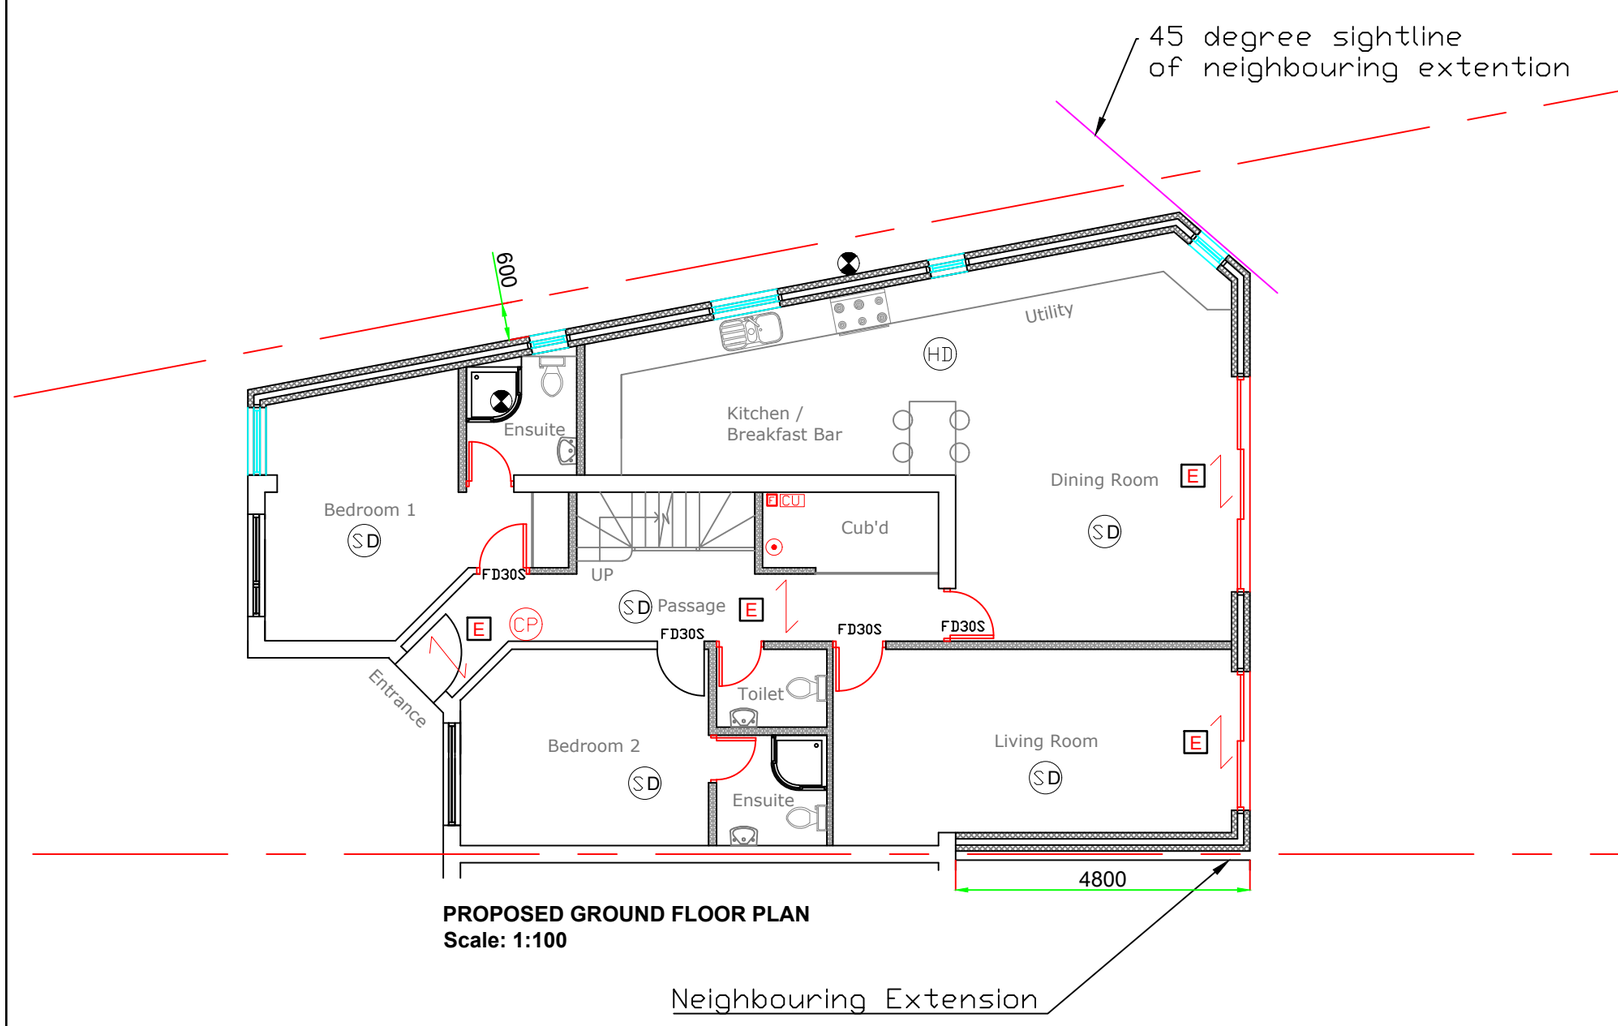

PROPOSED GROUND FLOOR PLAN
Scale: 1:100

SYMBOL	DESCRIPTION
SD	MAINS OPERATED SMOKE DETECTOR
E	EMERGENCY LIGHT
CU	CONSUMER UNIT
	FIRE EXIT SIGN
	EXTRACT FAN
HD	HEAT DETECTOR
	EXTERNAL LIGHT
F	FIRE PANEL
AP	-assembly point
	-fire exit
	- fire extinguisher
CP	CALLING POINT

1:100

0 1 2 5 10 Metre

MERCHANT DESIGN SERVICES

Dimensions to be verified on site
DO NOT SCALE FROM THIS DRAWING.
Any areas indicated on this drawing are for guidance only.
No responsibility is taken for their accuracy.

This drawing is the property of **SADIQ MERCHANT**
Copyright is reserved by them and the drawing is issued on the condition that it is not copied, reproduced, retained or disclosed to any unauthorised person, either wholly or in part without the consent in writing of **SADIQ MERCHANT**

Site Address:
9 Gerrard Gardens
Eastcote
HA5 2PT

Client Detail:
9 Gerrard Gardens
Eastcote
HA5 2PT

Title:
Proposed Ground Floor Plan
Fire Strategy Plan

Scale: 1:100 Paper Size: A3

34 Channel Close, Hounslow, Middx, TW5 0PJ Tel: 07715655809

Drawn By: NM
Checked By: SM
Date: 07/2026
Drawing No. PL2/SM/09 - 02

Revisions:

Rev	Revision	Date
A	Extension size revised	08-07-2026