
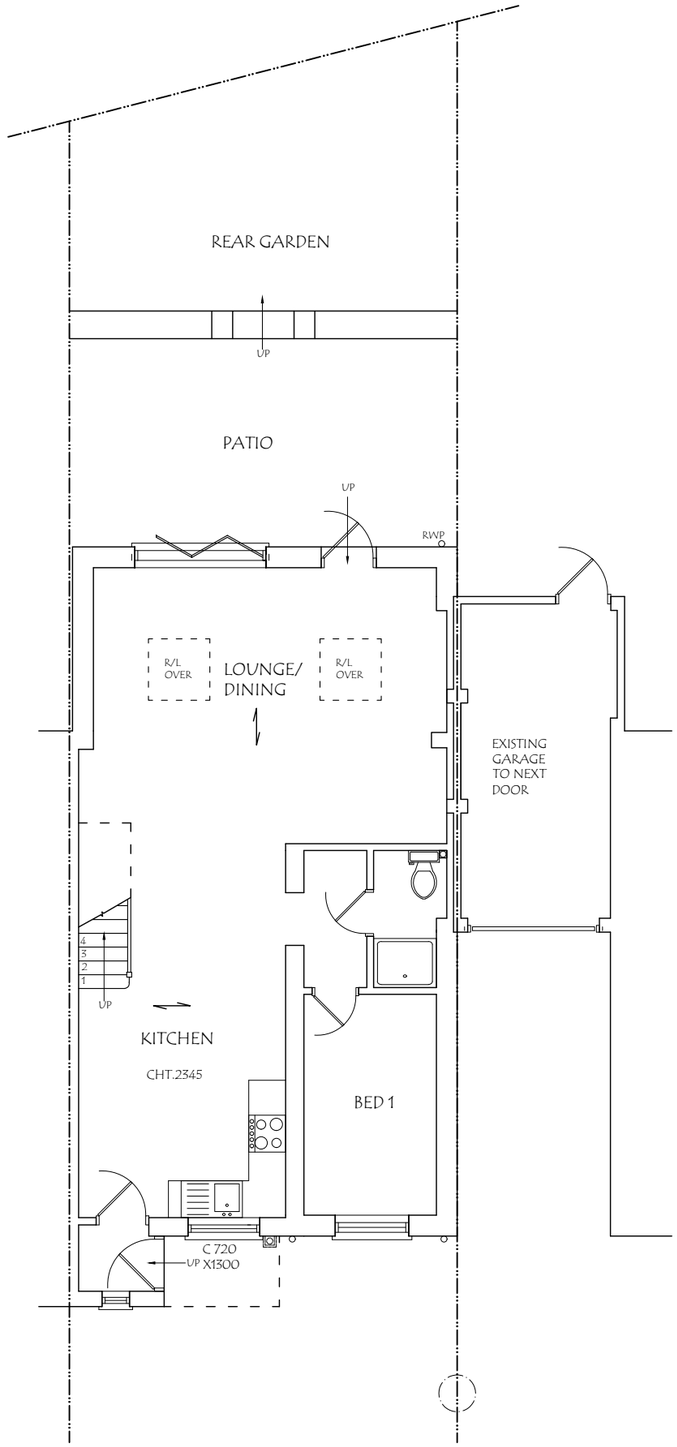


EXISTING GROUND FLOOR PLAN

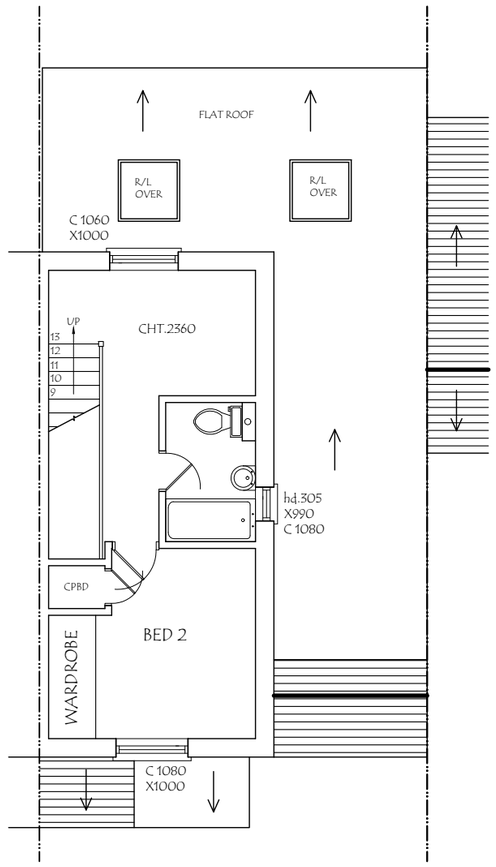

EXISTING FIRST FLOOR PLAN

SMART PLANNING DESIGNS LTD
93 Carlton Avenue West, Wembley, HA0 3RB.
Email : planningdesigns@hotmail.com
Tel : 07940961010

ADDRESS:
128, ABBOTSWOOD WAY,
HAYES UB3 3PQ.


DRAWING TITLE: EXISTING FLOOR PLANS

DRG. NO. - 01 | REV: | SCALE - 1: 100


DATE: 29/10/2026

DRG. PAPER SIZE: A3


0M 1M 2M 3M 4M 5M 6M 7M 8M 9M 10M

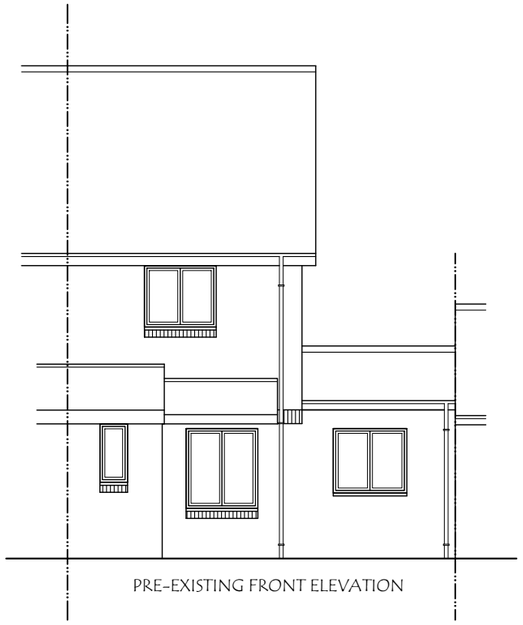


PRE-EXISTING FRONT ELEVATION

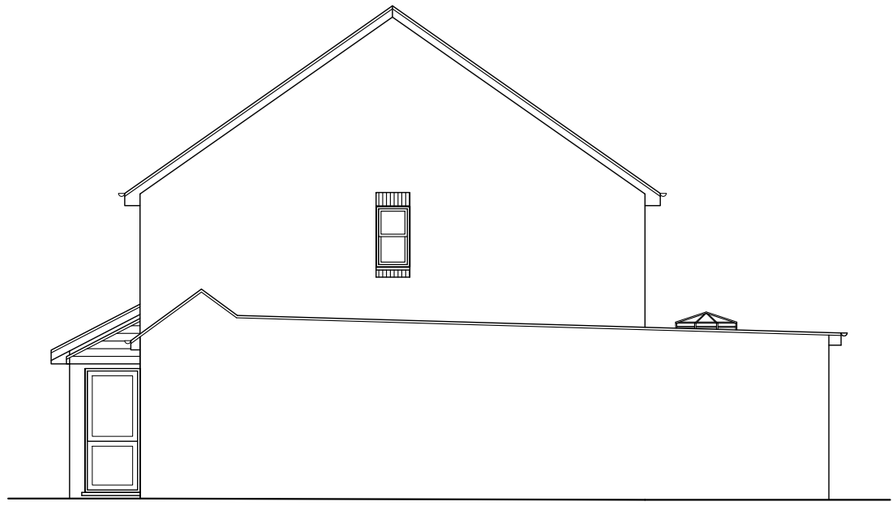

PRE-EXISTING SIDE ELEVATION

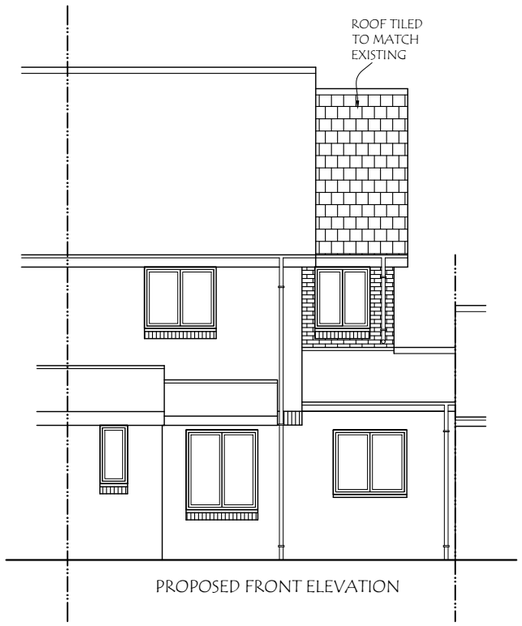

PROPOSED FRONT ELEVATION

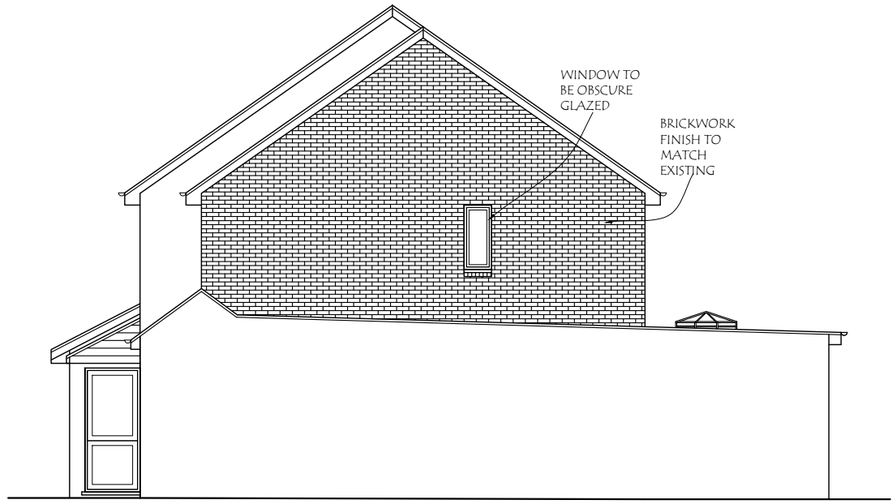

PROPOSED SIDE ELEVATION

Materials used in any exterior work to be of a similar appearance to those used in the construction of the exterior of the existing dwelling house.

SMART PLANNING DESIGNS LTD
93 Carlton Avenue West, Wembley, HA0 3RB.
Email : planningdesigns@hotmail.com
Tel : 07940961010

ADDRESS:
128, ABBOTSWOOD WAY,
HAYES UB3 3PQ.

DRAWING TITLE: EXISTING/PROPOSED ELEVATIONS

DATE: 29/10/2026


DRG. NO. - 02

REV:


SCALE - 1: 100

DRG. PAPER SIZE: A3


0M 1M 2M 3M 4M 5M 6M 7M 8M 9M 10M

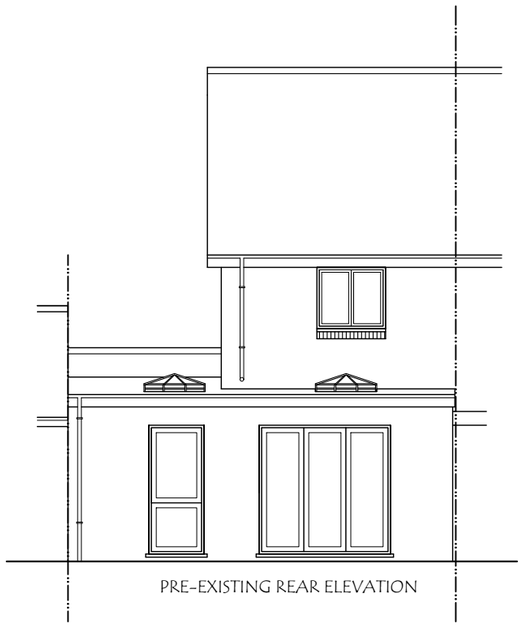


PRE-EXISTING REAR ELEVATION

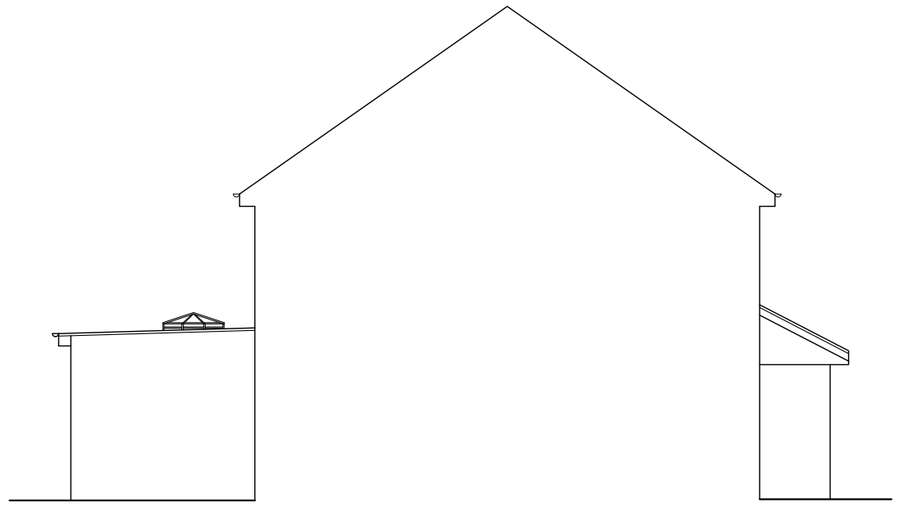

PRE-EXISTING SIDE ELEVATION

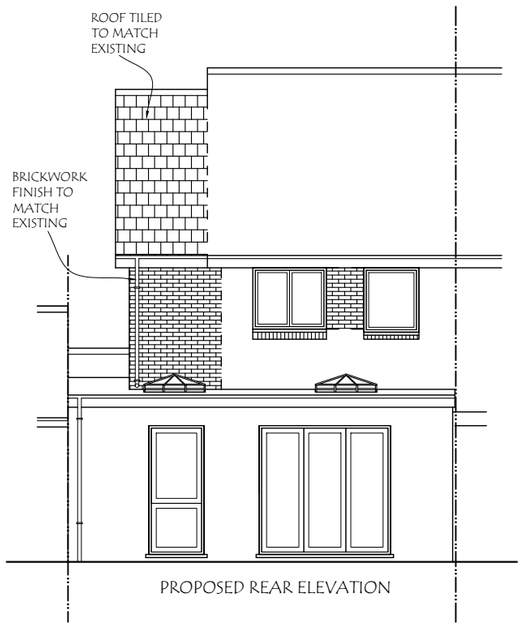

PROPOSED REAR ELEVATION

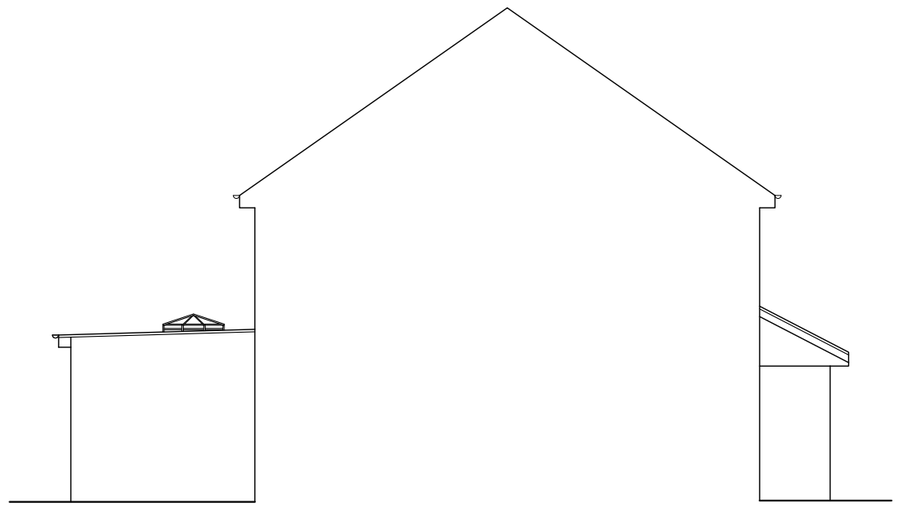

PROPOSED SIDE ELEVATION

Materials used in any exterior work to be of a similar appearance to those used in the construction of the exterior of the existing dwelling house.

SMART PLANNING DESIGNS LTD
93 Carlton Avenue West, Wembley, HA0 3RB.
Email : planningdesigns@hotmail.com
Tel : 07940961010

ADDRESS:
128, ABBOTSWOOD WAY,
HAYES UB3 3PQ.

DRAWING TITLE: EXISTING/PROPOSED ELEVATIONS

DRG. NO. - 03


REV:

SCALE - 1: 100

DATE: 29/10/2026

DRG. PAPER SIZE: A3

0M 1M 2M 3M 4M 5M 6M 7M 8M 9M 10M

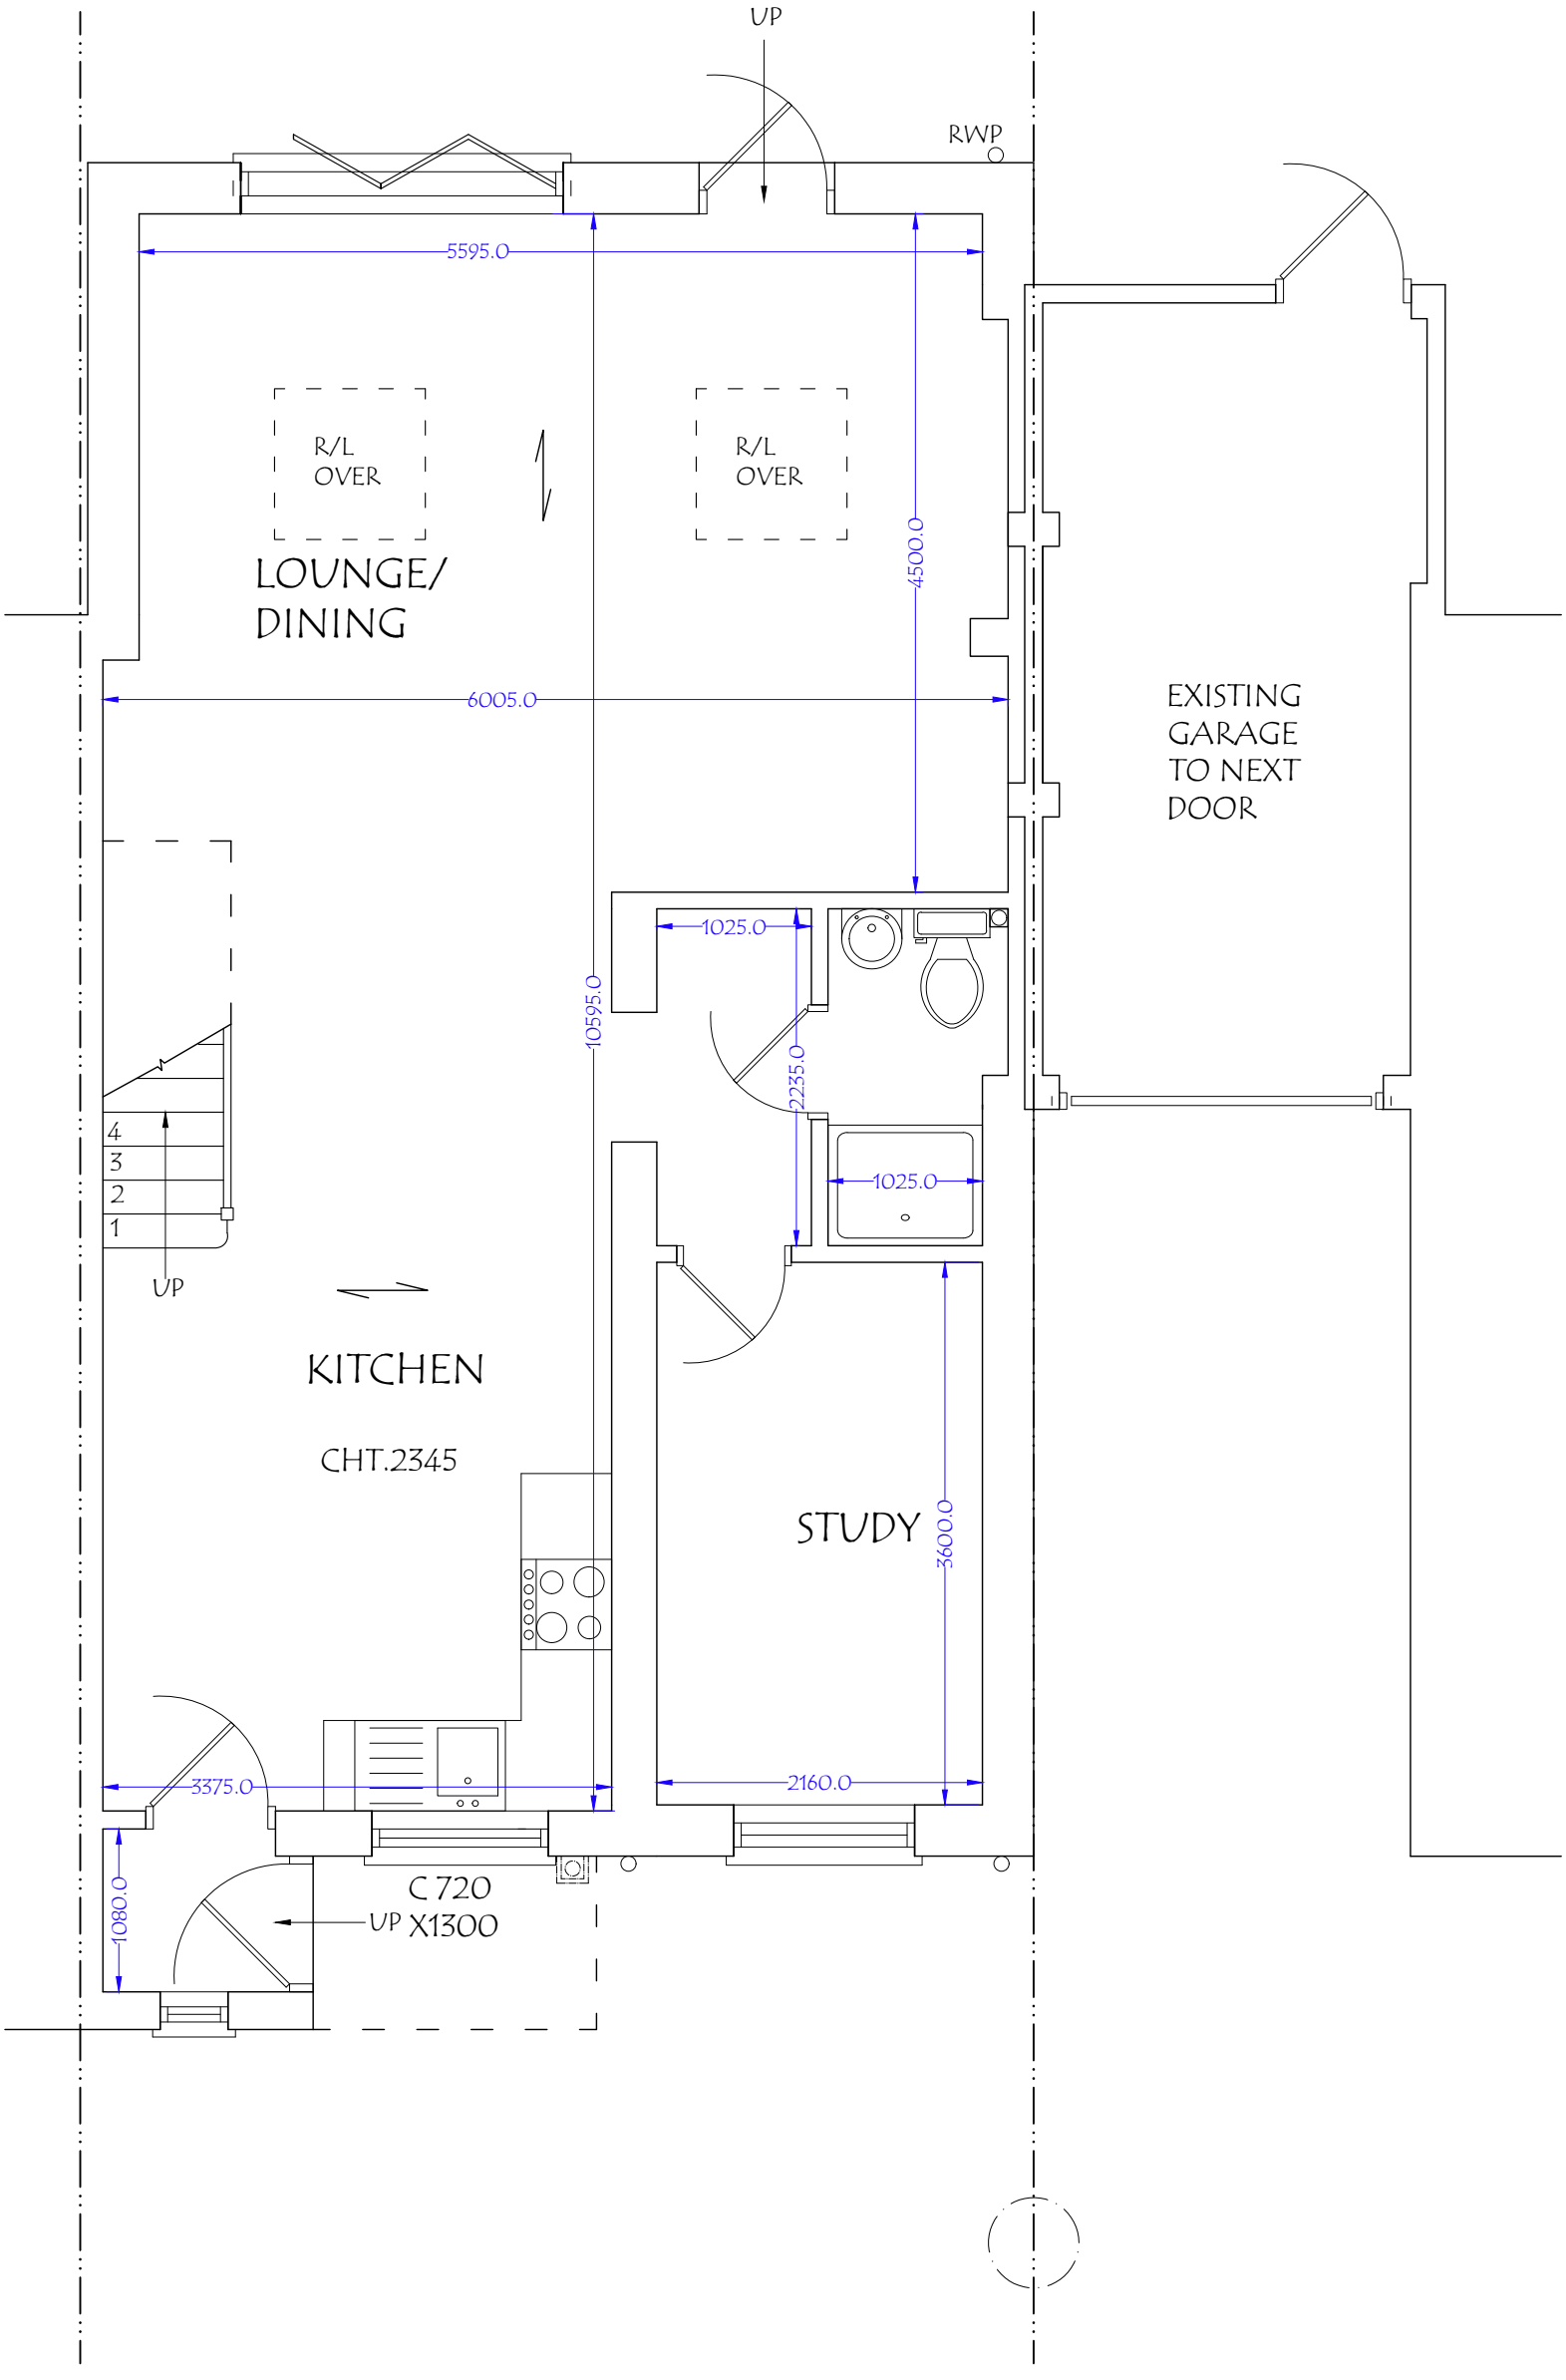

SMART PLANNING DESIGNS LTD
93 Carlton Avenue West, Wembley, HA0 3RB.
Email : planningdesigns@hotmail.com
Tel : 07940961010

ADDRESS:
128, ABBOTSWOOD WAY,
HAYES UB3 3PQ.

DRAWING TITLE: PROPOSED GROUND FLOOR PLAN


DATE: 29/10/2026

DRG. NO. - 04

REV:

SCALE - 1: 50

DRG. PAPER SIZE: A3

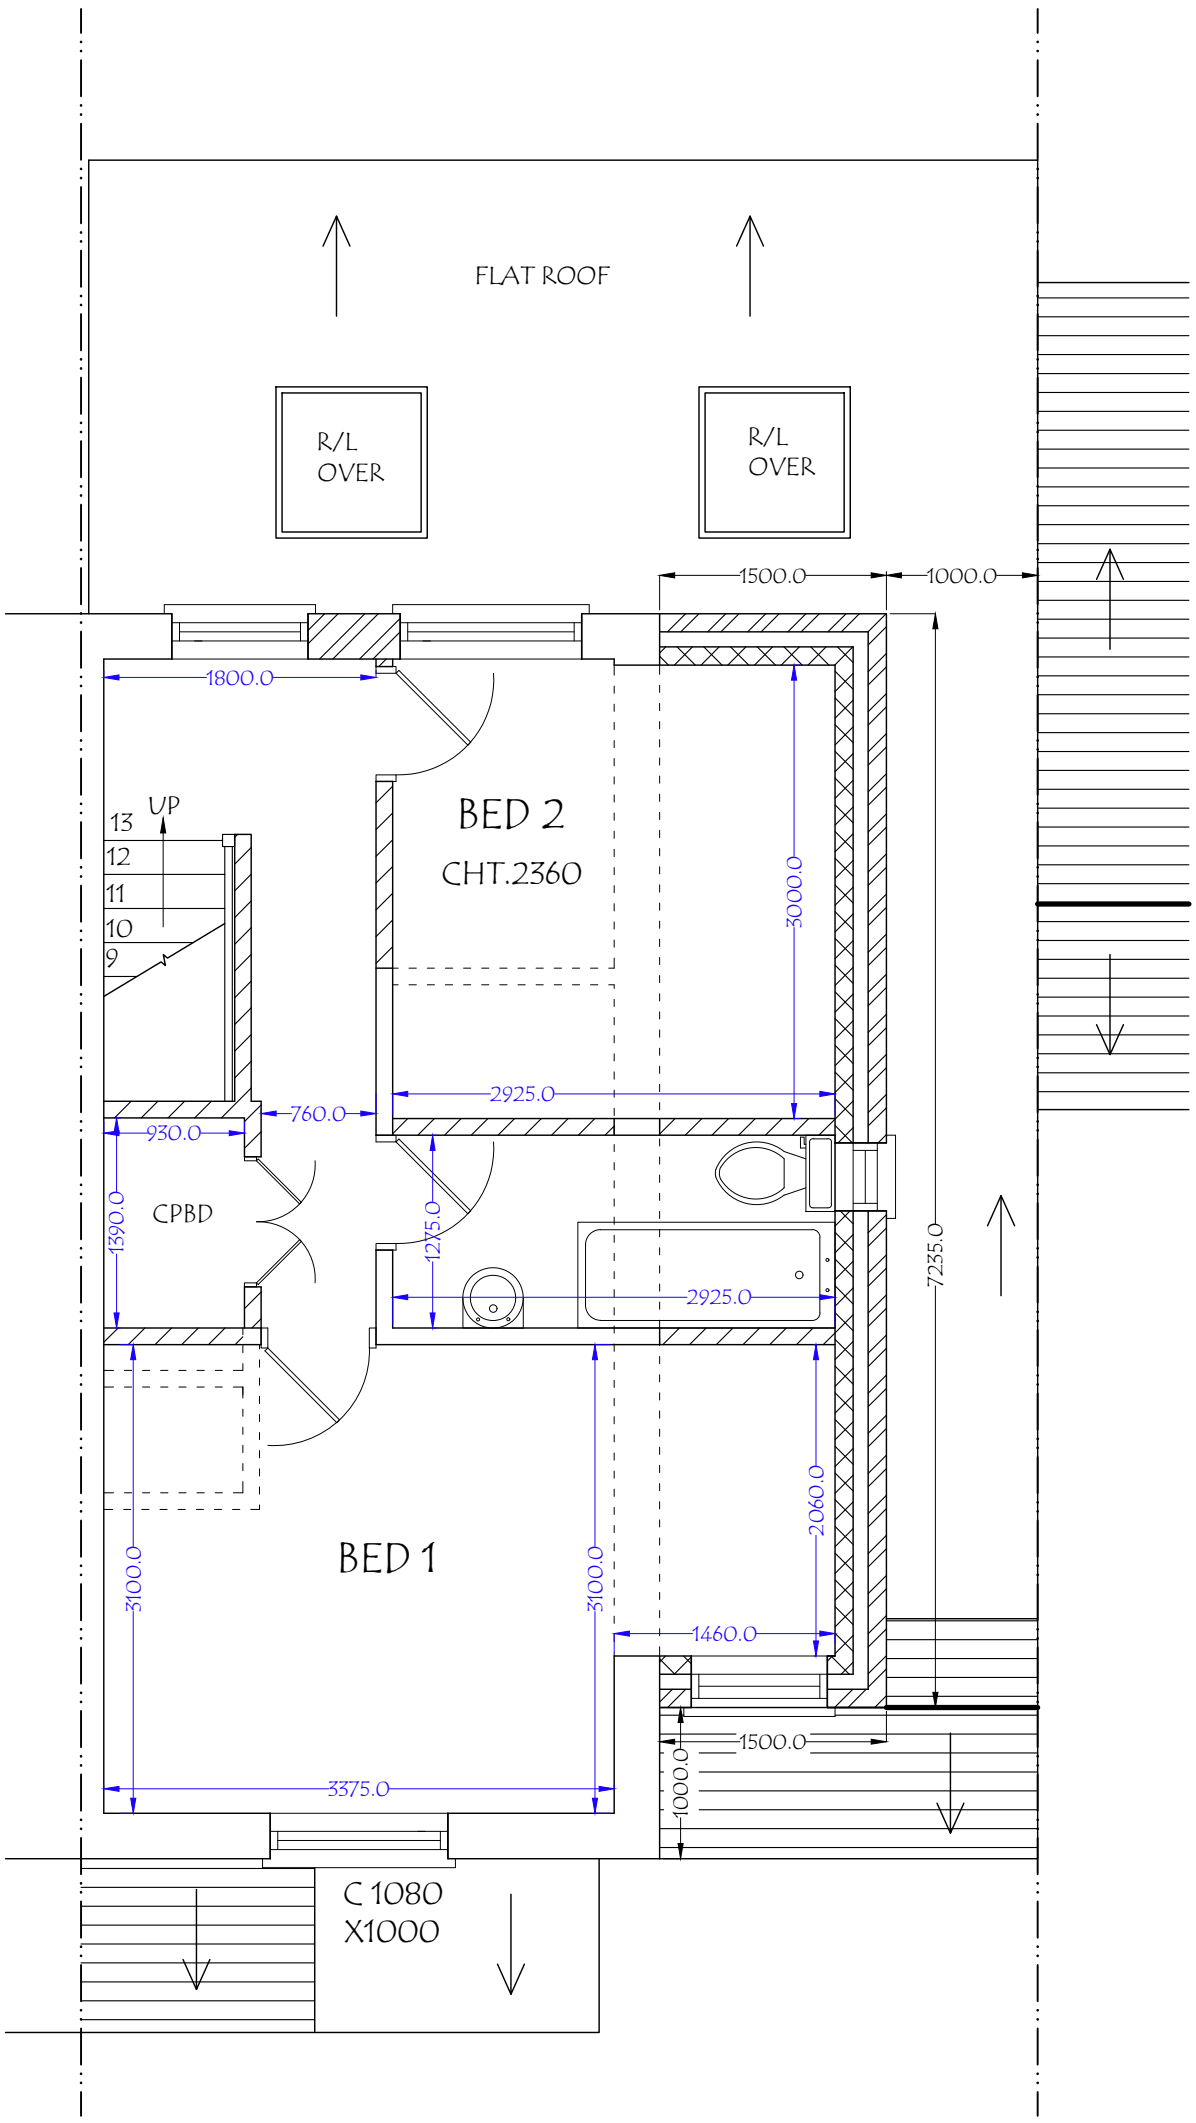

0M 1M 2M 3M 4M 5M 6M 7M 8M 9M 10M

SMART PLANNING DESIGNS LTD
93 Carlton Avenue West, Wembley, HA0 3RB.
Email : planningdesigns@hotmail.com
Tel : 07940961010

ADDRESS:
128, ABBOTSWOOD WAY,
HAYES UB3 3PQ.

DRAWING TITLE: PROPOSED FIRST FLOOR PLAN


DRG. NO. - 05

REV:

SCALE - 1: 50

DATE: 29/10/2026

DRG. PAPER SIZE: A3

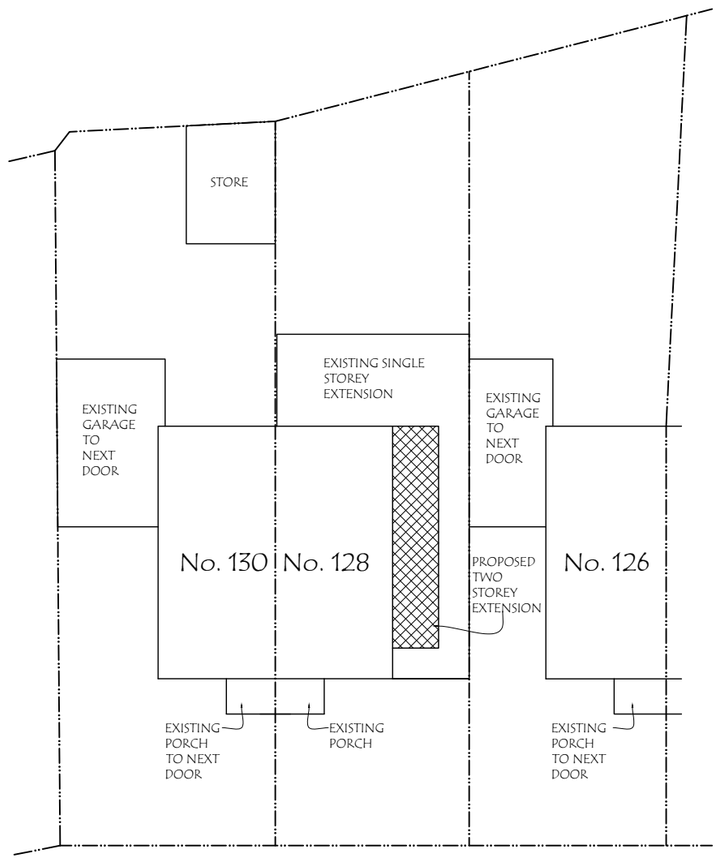

SMART PLANNING DESIGNS LTD
93 Carlton Avenue West, Wembley, HA0 3RB.
Email : planningdesigns@hotmail.com
Tel : 07940961010

ADDRESS:
128, ABBOTSWOOD WAY,
HAYES UB3 3PQ.

DRAWING TITLE: PROPOSED BLOCK PLAN

DATE: 29/10/2026

DRG. NO. - 06

REV:

SCALE - 1: 200

DRG. PAPER SIZE: A3

0M 5M 10M