Proposed Front Elevation
Scale = 1:100

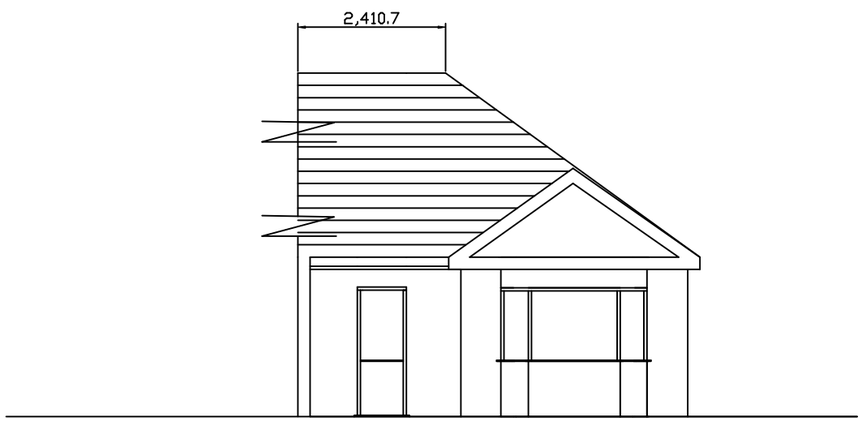

Existing Front Elevation
Scale - 1:100

Hip to Gable
6600 / 2 x 4.15 x 3 x 0.3 = 13.32 m3

Dormer Volume
5.6 x 2.77x 2.4 /2 =18.61 m3

Total Voume - 18.61 + 13.32 = 31.93 m3

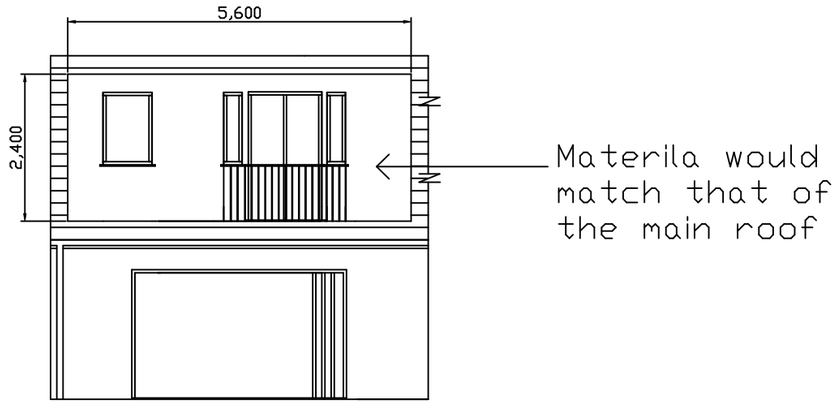

Proposed Rear Elevation
Scale 1:100

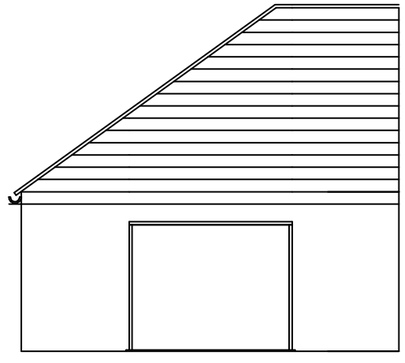

Existing Rear Elevation
Scale 1:100

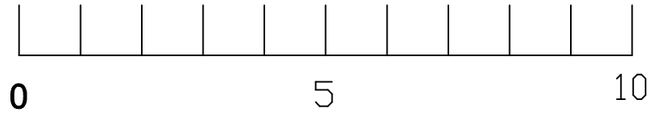

ISMAT ARCHITECTURE
Ismat.architecture@gmail.com
Contact : 07407104269

Job **18 Diamond Road South Ruislip HA4 0PG**			Date Revisions
Client **Miss Suhaila Ismat**			
Drawing **Existing and Proposed Front and Rear Elevations**			
Date **May 2026**	Scale **As Shown**	Dwg. No. **18/20/04**	