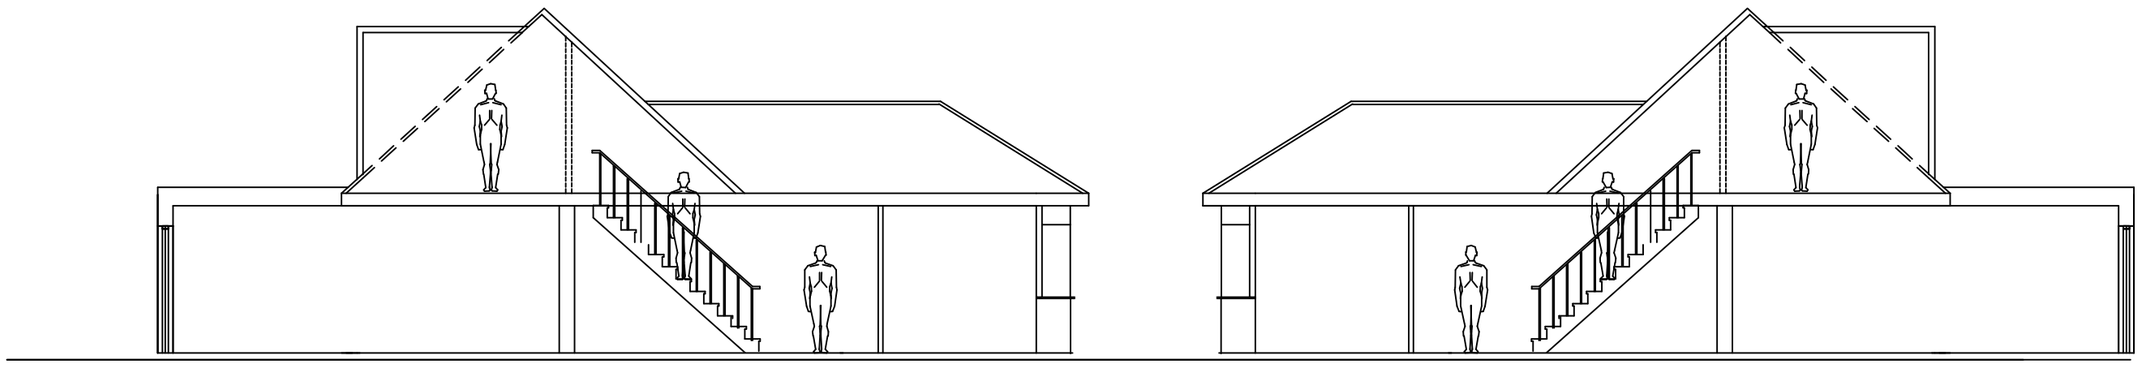

Proposed Cross Plan
Scale 1:100

Proposed Cross Section
Scale 1:100

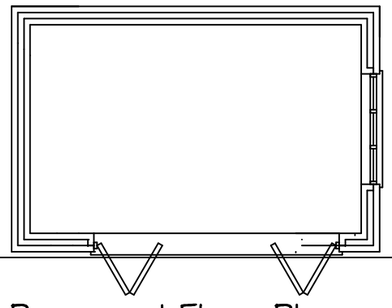

Proposed Floor Plan
Scale 1:100

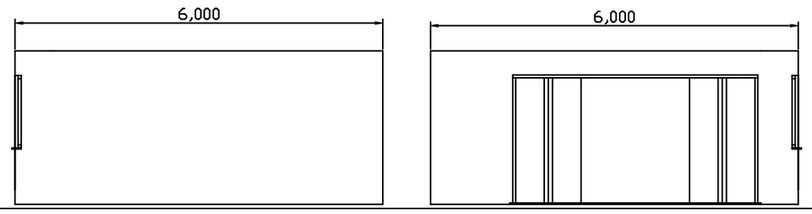

Proposed Front and Rear Elevations
Scale 1:100

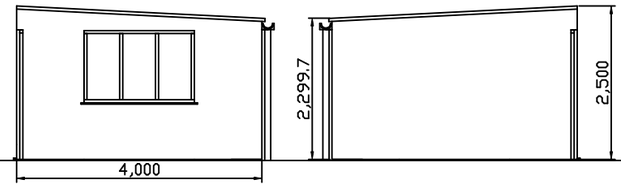

Proposed Side Elevations
Scale 1:100

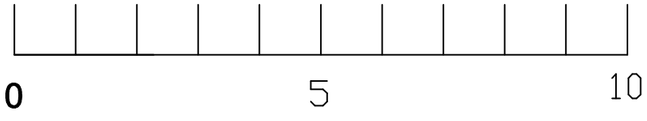

ISMAT ARCHITECTURE Ismat.architecture@gmail.com Contact : 07407104269			Date Revisions 05/08/2026 A
Job **18 Diamond Rd Ruislip**			
Client **Miss Suhaila Ismat**			
Drawing **Cross Section and Outbuilding Plans**			
Date **May 2026**	Scale **As Shown**	Dwg. No. **18/20/06**	