
MapServe

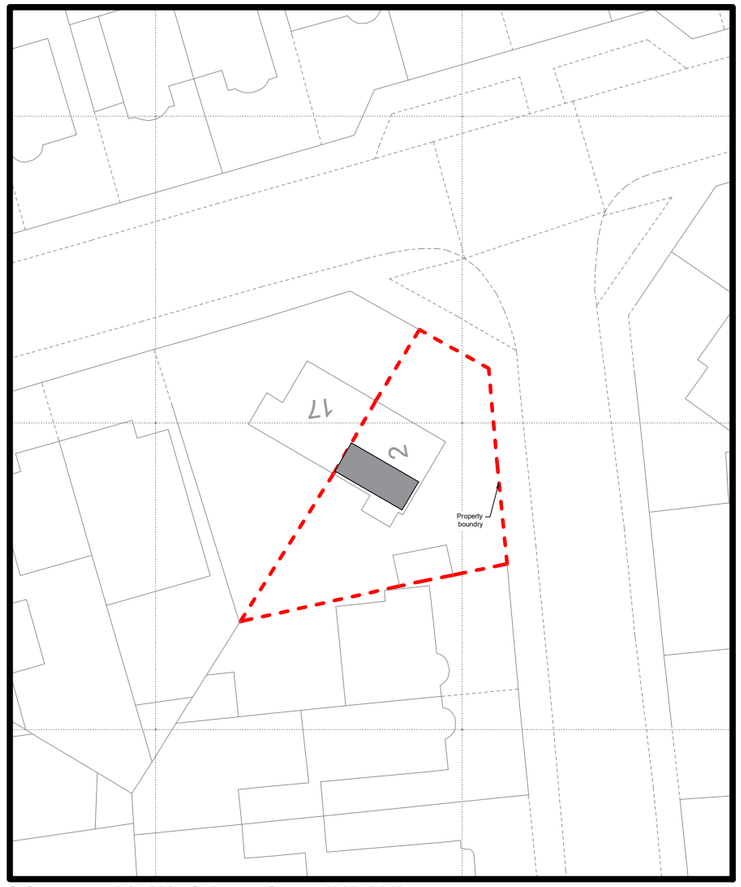


© Crown copyright 2025 Ordnance Survey 100053143

LEGEND

Property Boundary

Proposed development

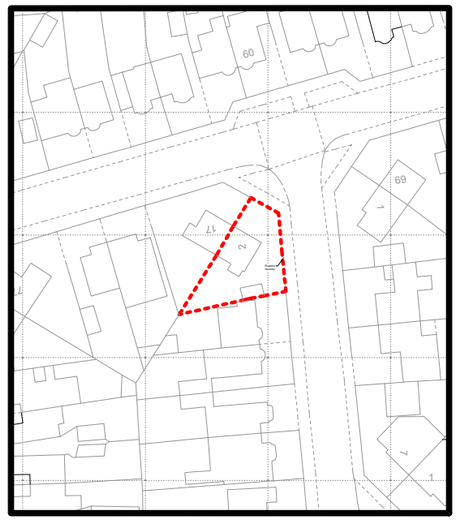

© Crown copyright 2025 Ordnance Survey 100053143

Site Map
1:500

0 10m 20m 30m 40m 50m 60m 70m 80m 90m 100m

Block Map
1:1250

10m 30m 50m

GENERAL NOTES:

Prepared primarily for planning permission purposes unless agreed otherwise.

May be used as base construction geometry where expressly agreed.

Measurements Based on 3D laserscanned measured survey unless completed otherwise.

All dimensions and levels to be verified on site by contractor.

Not construction details or methods.

Structural design by separate issued structural drawings/calculations.

Building Regulations compliance by separate BC documentation.

Do not scale from drawings unless for planning purposes.

Services shown are indicative only.

Contractor responsible for setting-out, workmanship, sequencing.
© SS Designs Ltd. Use limited to project and site stated.

Salstan Architects
2 Lakeside Drive,
Park Royal, NW10 7FQ
hello@salstanarchitects.co.uk
020 7302 3111

SCALE AS SHOWN @A3

salstan architects

Project


2 Greencroft Avenue, Ruislip, Greater London HA4 9JJ

Client Owner


EXISTING & PROPOSED PLANS

Number: 01

Date: 28/07/2025

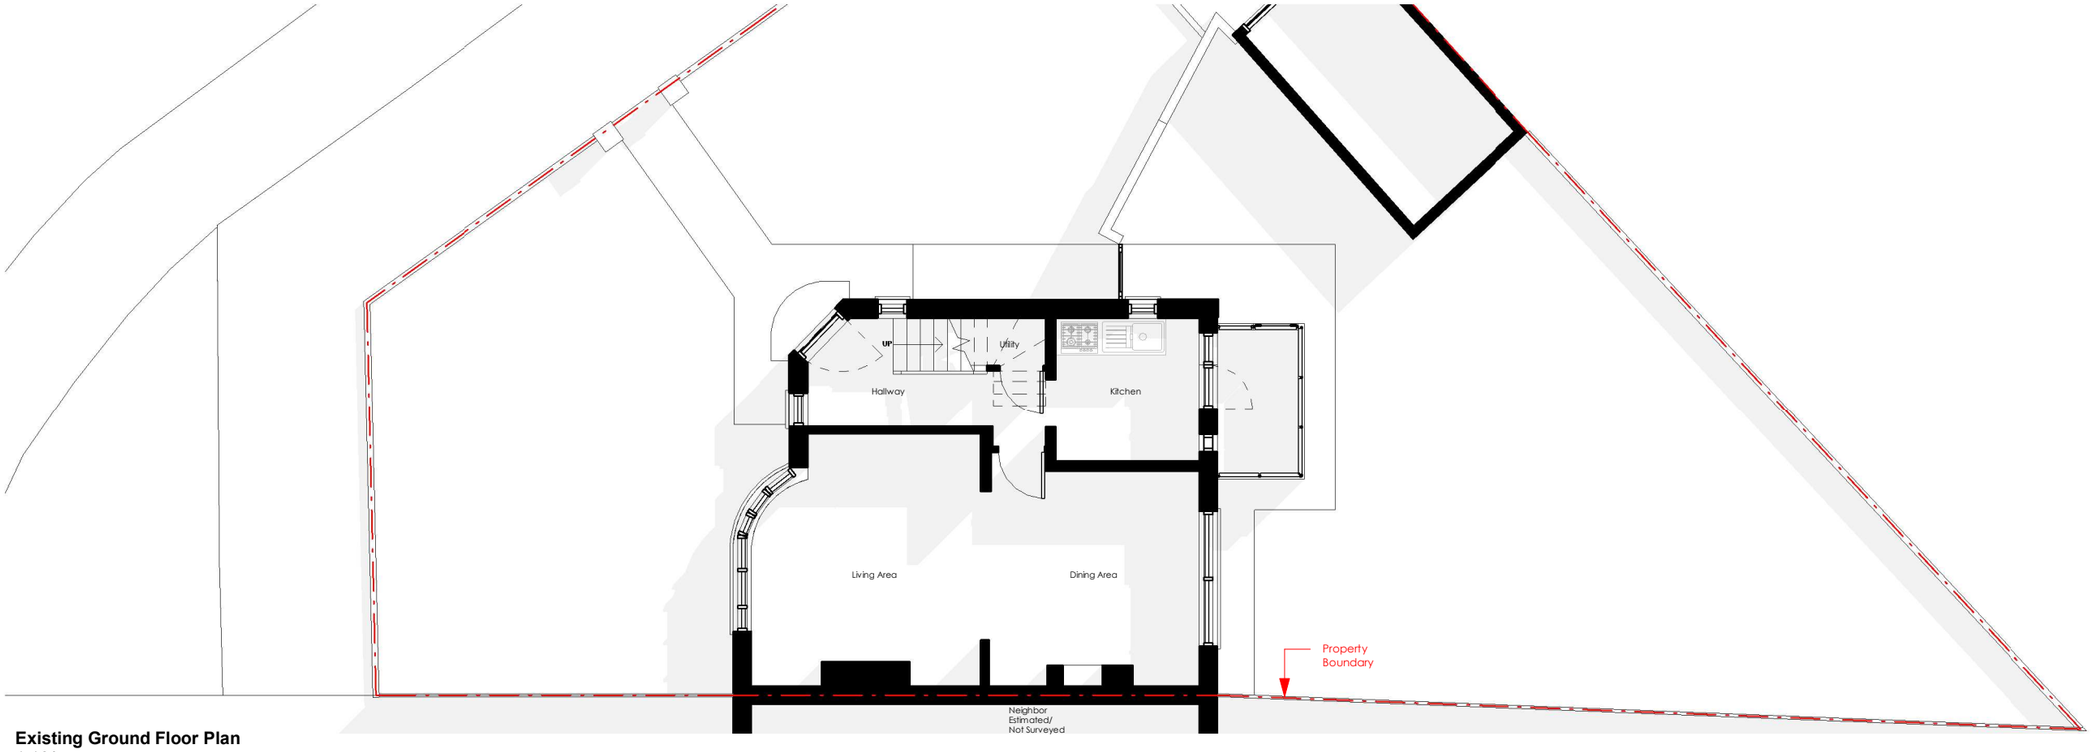

Existing Ground Floor Plan
1:100

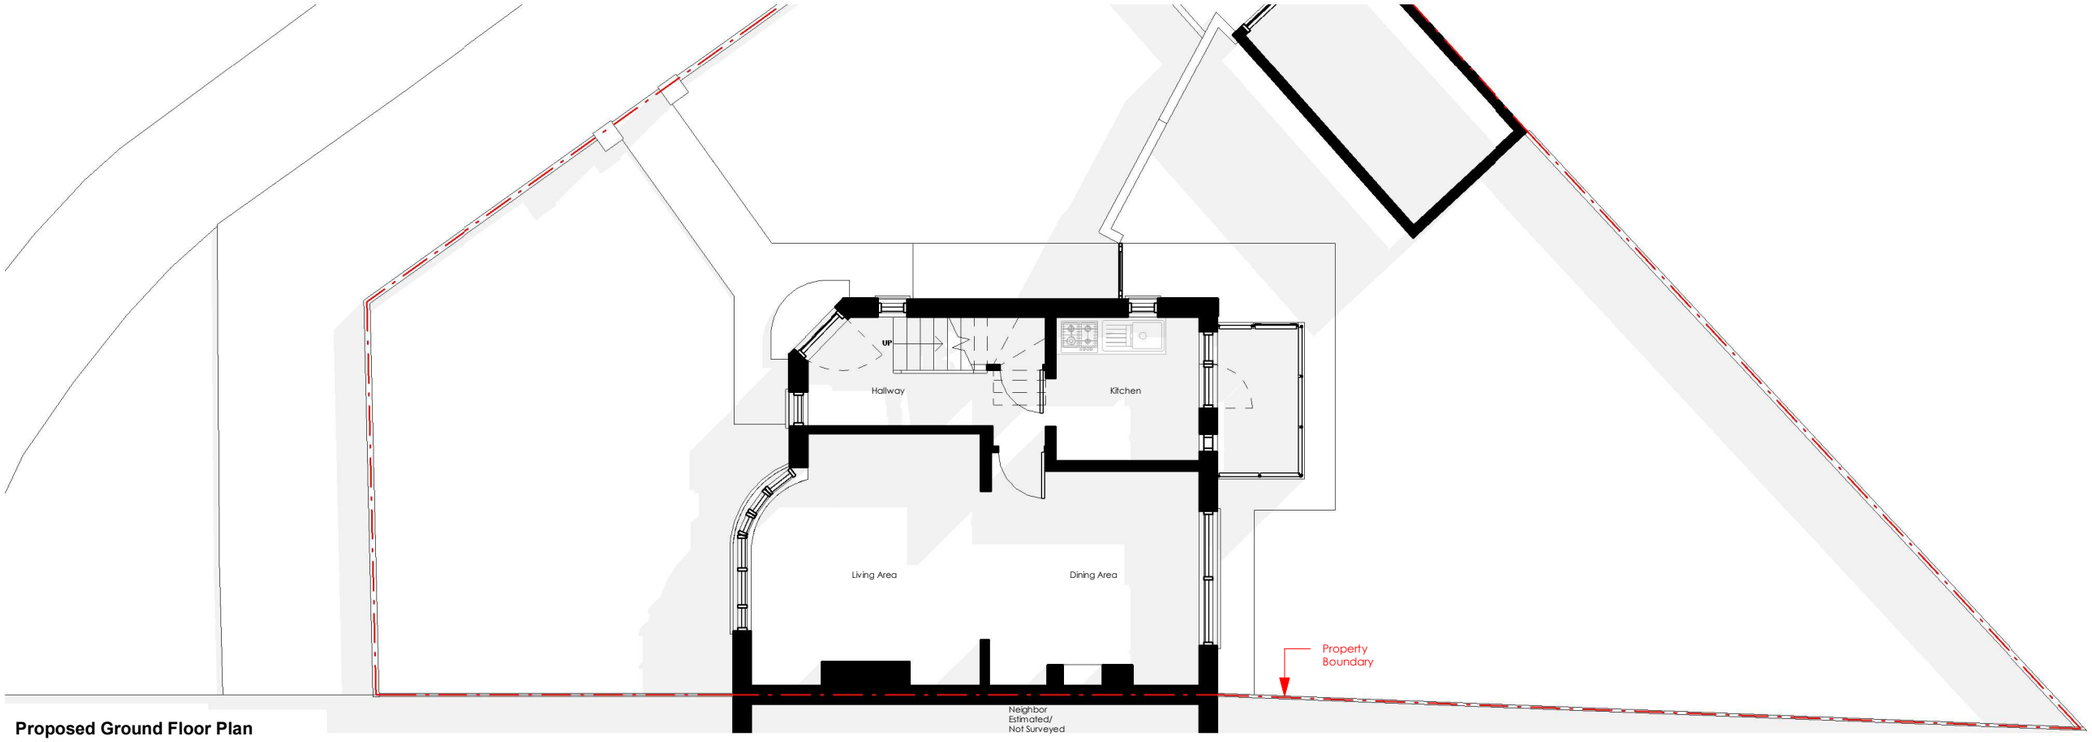

Proposed Ground Floor Plan
1:100

GENERAL NOTES:
Prepared primarily for planning permission purposes unless agreed otherwise.
May be used as base construction geometry where expressly agreed.
Measurements Based on 3D laserscanned measured survey unless completed otherwise.
All dimensions and levels to be verified on site by contractor.
Not construction details or methods.
Structural design by separate issued structural drawings/calculations.
Building Regulations compliance by separate BC documentation.
Do not scale from drawings unless for planning purposes.
Services shown are indicative only.
Contractor responsible for setting-out, workmanship, sequencing.
© SS Designs Ltd. Use limited to project and site stated.

Salstan Architects
2 Lakeside Drive,
Park Royal, NW10 7FQ
hello@salstanarchitects.co.uk
020 7302 3111

0 1m 2m 3m 4m 5m 10m

salstan architects


Project
2 Greencroft Avenue, Ruislip, Greater London HA4 9JJ

Client **Owner**


Existing & proposed plans

Number: 02

Date: 08/06/2026

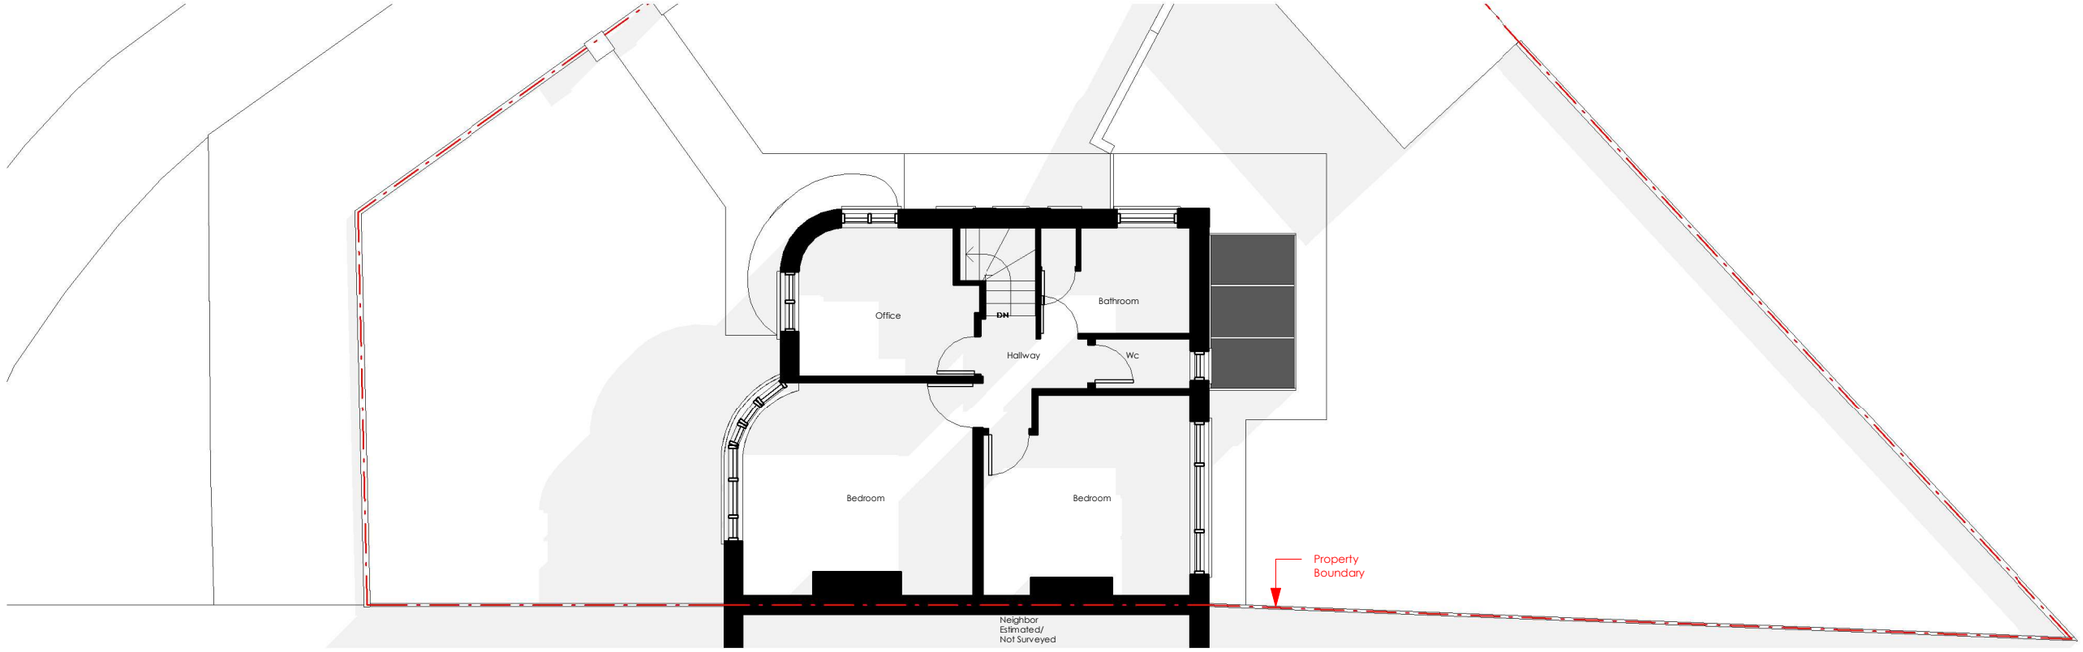

Existing First Floor Plan
1:100

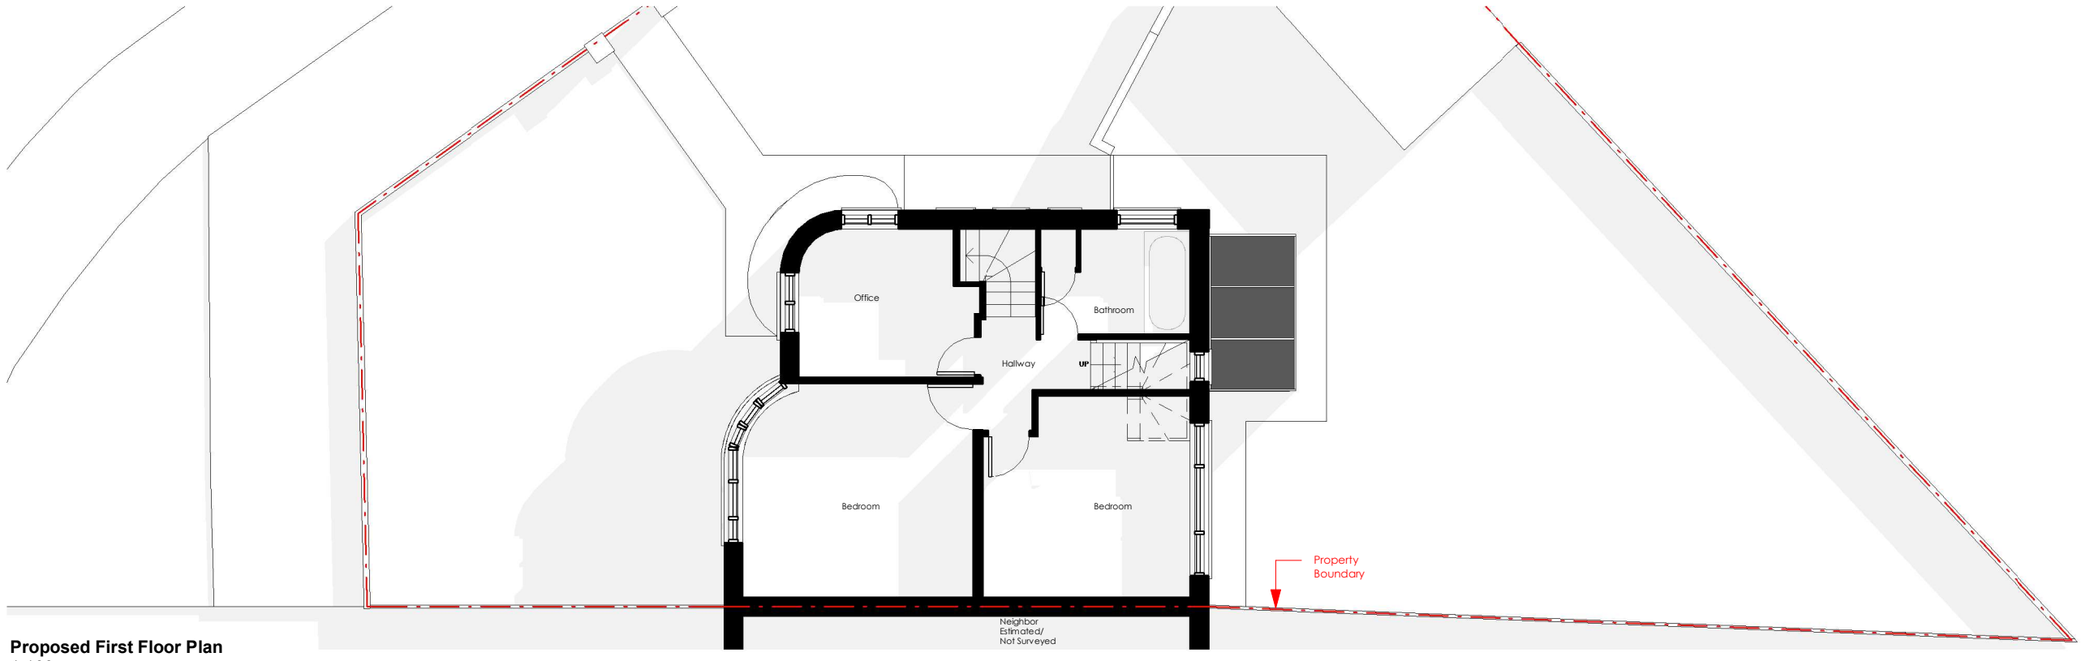

Proposed First Floor Plan
1:100

GENERAL NOTES:
Prepared primarily for planning permission purposes unless agreed otherwise.
May be used as base construction geometry where expressly agreed.
Measurements Based on 3D laserscanned measured survey unless completed otherwise.
All dimensions and levels to be verified on site by contractor.
Not construction details or methods.
Structural design by separate issued structural drawings/calculations.
Building Regulations compliance by separate BC documentation.
Do not scale from drawings unless for planning purposes.
Services shown are indicative only.
Contractor responsible for setting-out, workmanship, sequencing.
© SS Designs Ltd. Use limited to project and site stated.

Salstan Architects
2 Lakeside Drive,
Park Royal, NW10 7FQ
hello@salstanarchitects.co.uk
020 7302 3111

0 1m 2m 3m 4m 5m 10m

salstan architects


Project
2 Greencroft Avenue, Ruislip, Greater London HA4 9JJ

Client **Owner**


Existing & proposed plans

Number: 03

Date: 08/06/2026

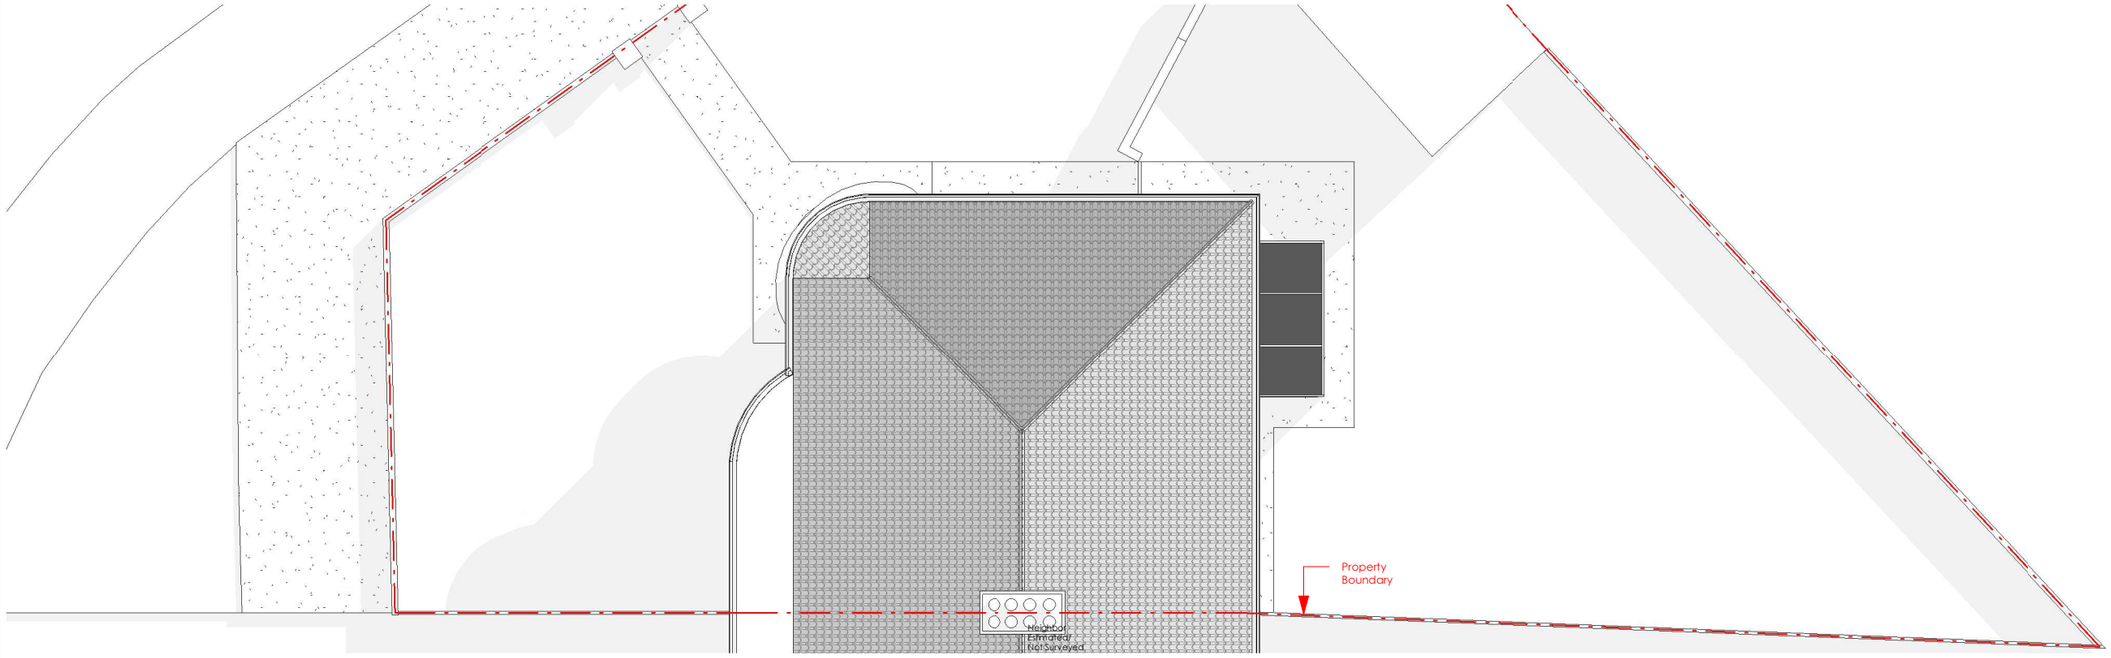

Existing Roof Floor Plan
1:100

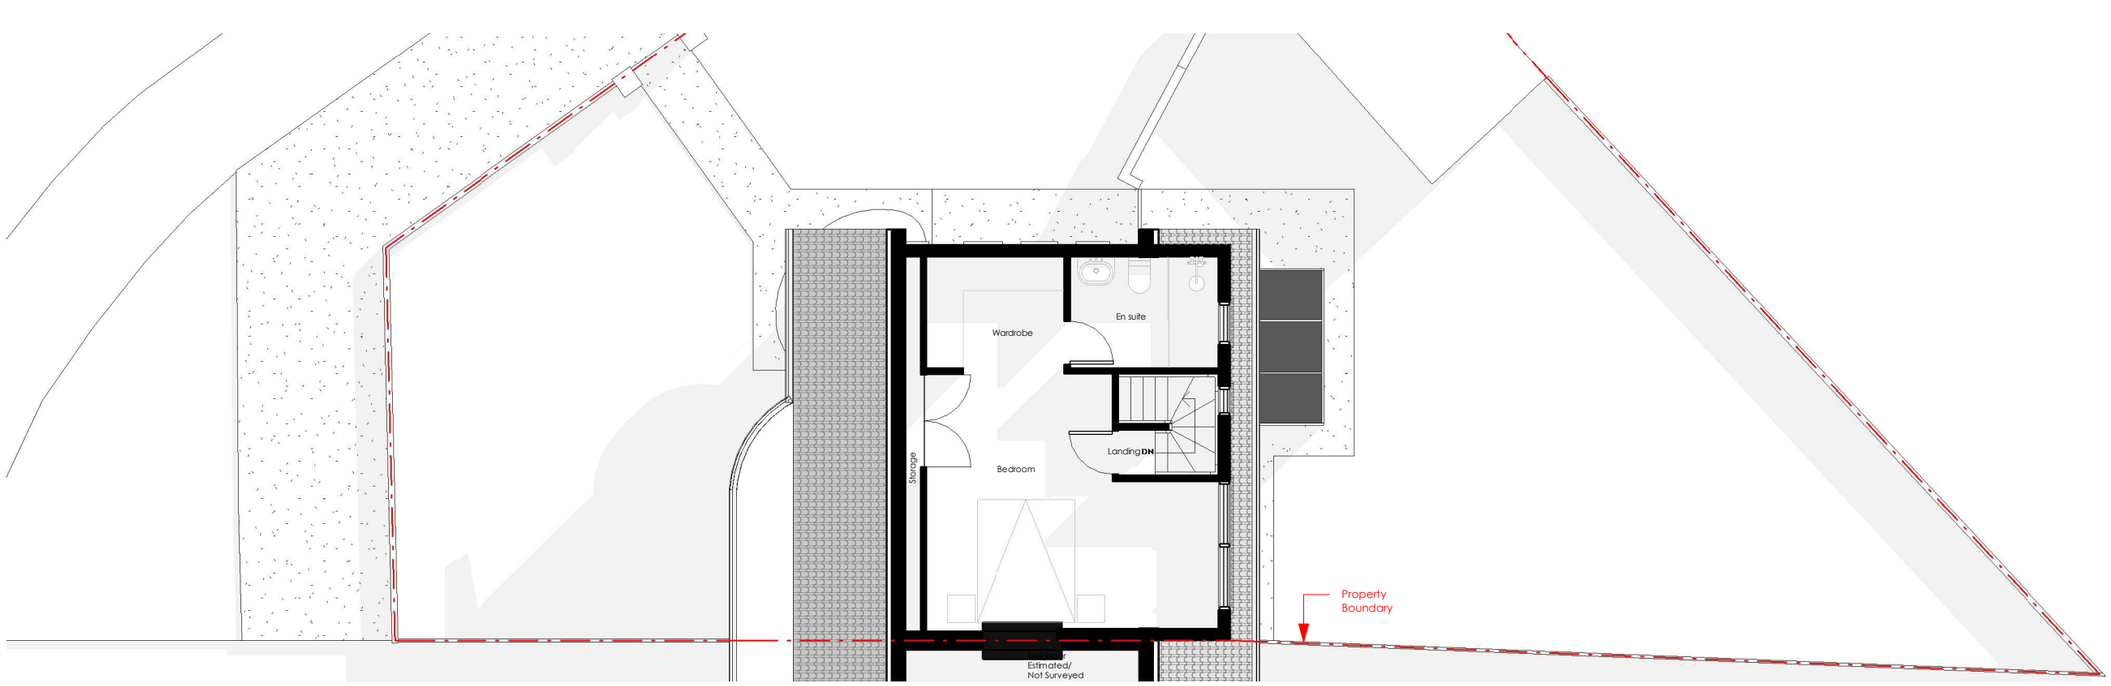

Proposed Second Floor Plan
1:100

GENERAL NOTES:
Prepared primarily for planning permission purposes unless agreed otherwise.
May be used as base construction geometry where expressly agreed.
Measurements Based on 3D laserscanned measured survey unless completed otherwise.
All dimensions and levels to be verified on site by contractor.
Not construction details or methods.
Structural design by separate issued structural drawings/calculations.
Building Regulations compliance by separate BC documentation.
Do not scale from drawings unless for planning purposes.
Services shown are indicative only.
Contractor responsible for setting-out, workmanship, sequencing.
© SS Designs Ltd. Use limited to project and site stated.

Salstan Architects
2 Lakeside Drive,
Park Royal, NW10 7FQ
hello@salstanarchitects.co.uk
020 7302 3111

0 1m 2m 3m 4m 5m 10m

salstan architects

Project
2 Greencroft Avenue, Ruislip, Greater London HA4 9JJ


Client **Owner**

Existing & proposed plans

Number: 04

Date: 08/06/2026

GENERAL NOTES:
Prepared primarily for planning permission purposes unless agreed otherwise.
May be used as base construction geometry where expressly agreed.
Measurements Based on 3D laserscanned measured survey unless
completed otherwise.
All dimensions and levels to be verified on site by contractor.
Not construction details or methods.
Structural design by separate issued structural drawings/calculations.
Building Regulations compliance by separate BC documentation.
Do not scale from drawings unless for planning purposes.
Services shown are indicative only.
Contractor responsible for setting-out, workmanship, sequencing.
© SS Designs Ltd. Use limited to project and site stated.

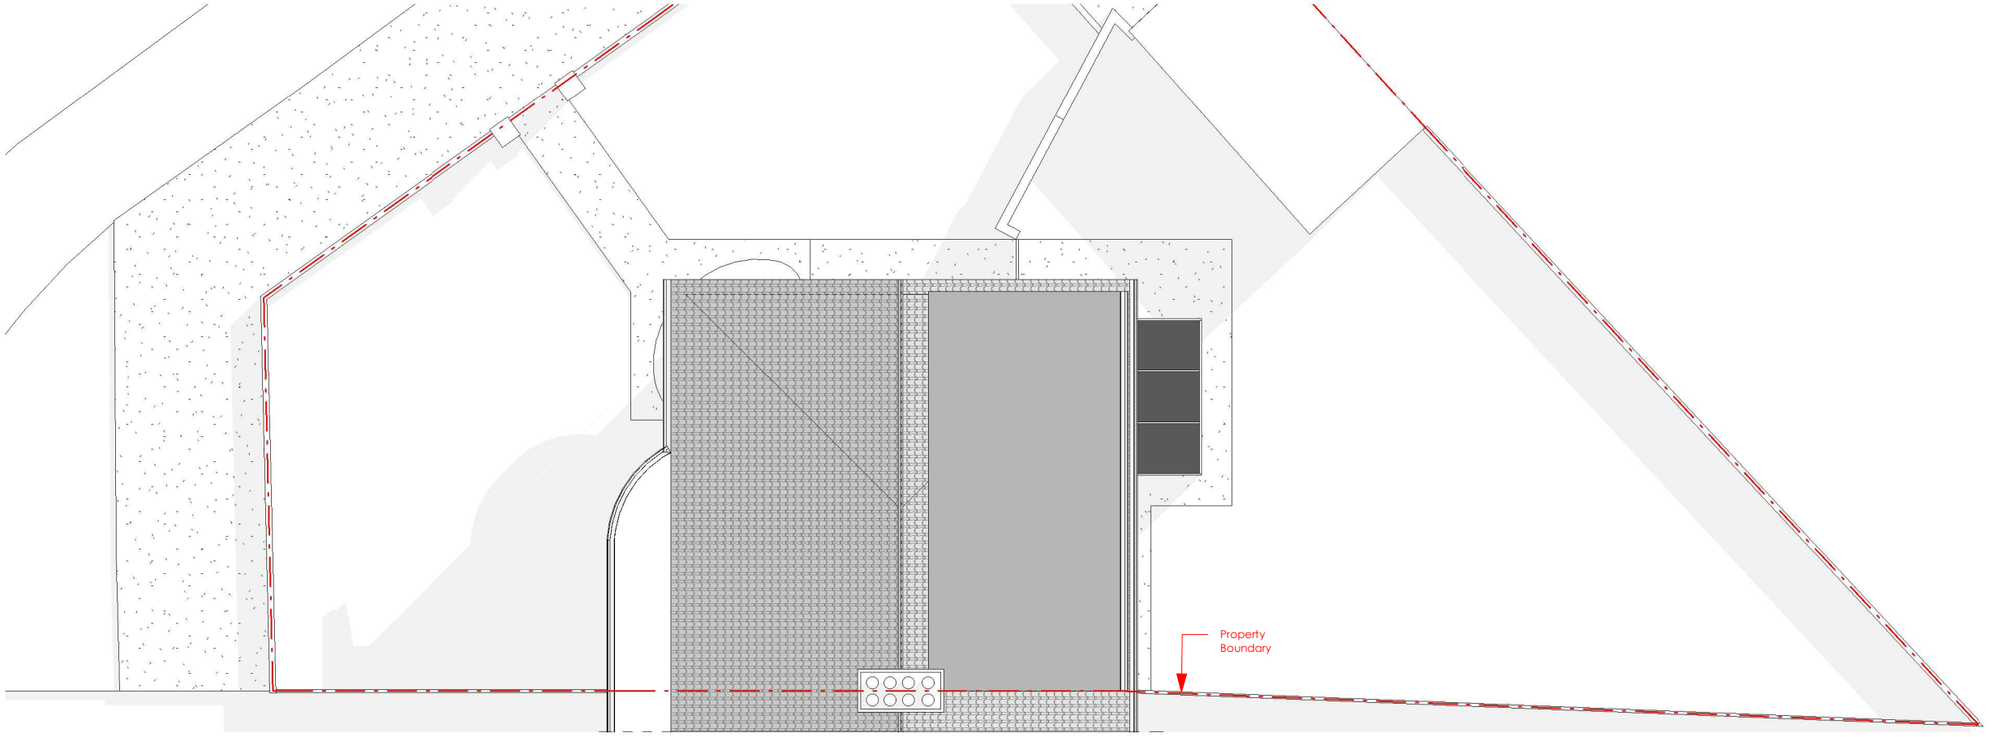

Proposed Roof Floor Plan
1:100

Salstan Architects
2 Lakeside Drive,
Park Royal, NW10 7FQ
hello@salstanarchitects.co.uk
020 7302 3111

0 1m 2m 3m 4m 5m 10m

salstan architects


Project
2 Greencroft Avenue, Ruislip, Greater London HA4 9JJ

Client **Owner**


Existing & proposed plans

Number: 04


Date: 08/06/2026

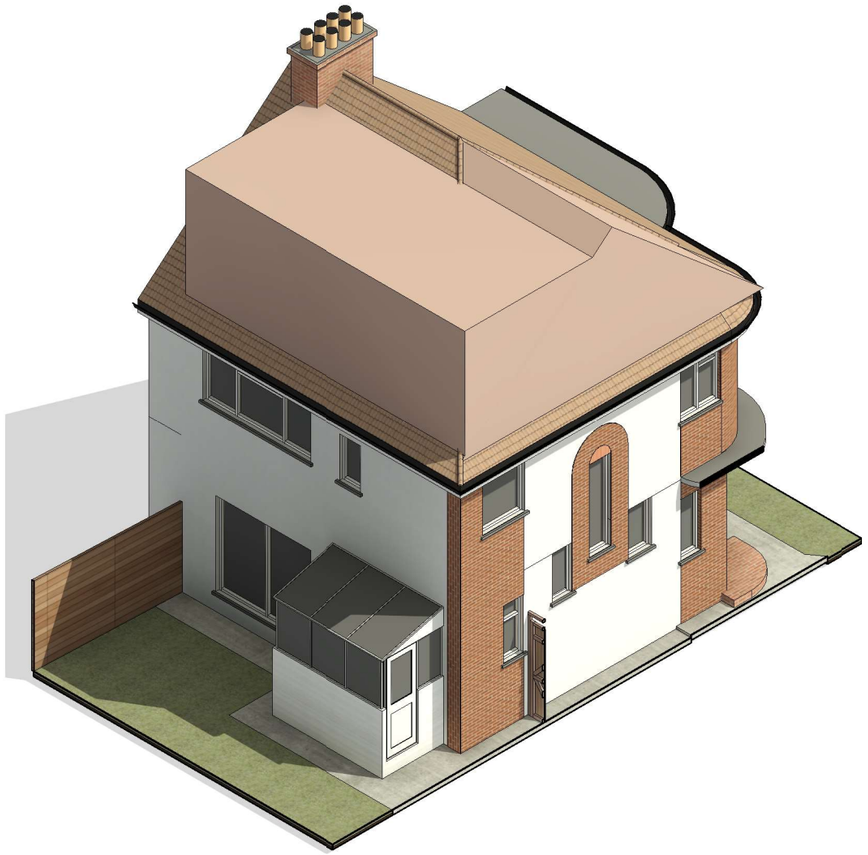

Hip to gable & Loft dormer = 35.61 m³

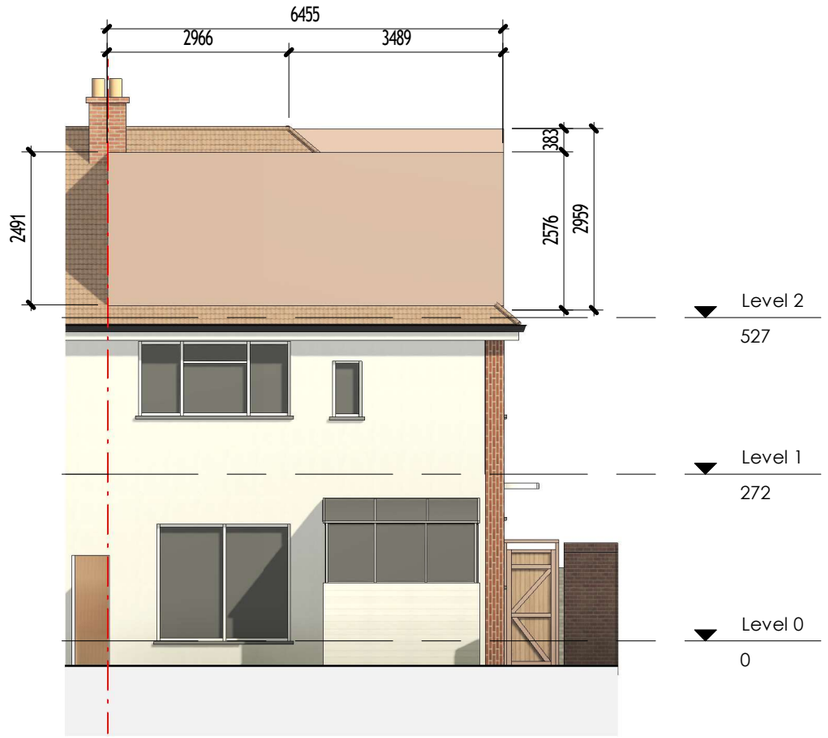

Rear View
1:100

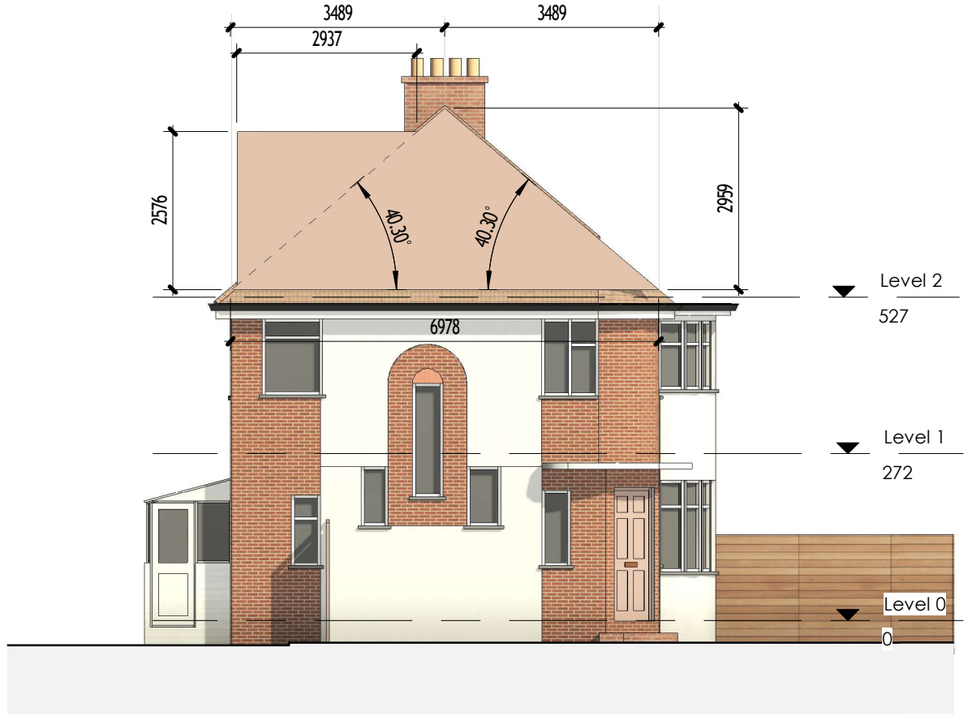

L Side View
1:100

GENERAL NOTES:
Prepared primarily for planning permission purposes unless agreed otherwise.
May be used as base construction geometry where expressly agreed.
Measurements Based on 3D laserscanned measured survey unless completed otherwise.
All dimensions and levels to be verified on site by contractor.
Not construction details or methods.
Structural design by separate issued structural drawings/calculations.
Building Regulations compliance by separate BC documentation.
Do not scale from drawings unless for planning purposes.
Services shown are indicative only.
Contractor responsible for setting-out, workmanship, sequencing.
© SS Designs Ltd. Use limited to project and site stated.

Salstan Architects
2 Lakeside Drive,
Park Royal, NW10 7FQ
hello@salstanarchitects.co.uk
020 7302 3111

0 1m 2m 3m 4m 5m 10m


salstan architects

Project
2 Greencroft Avenue, Ruislip, Greater London HA4 9JJ

Client **Owner**

Number:

Date: 08/06/2026

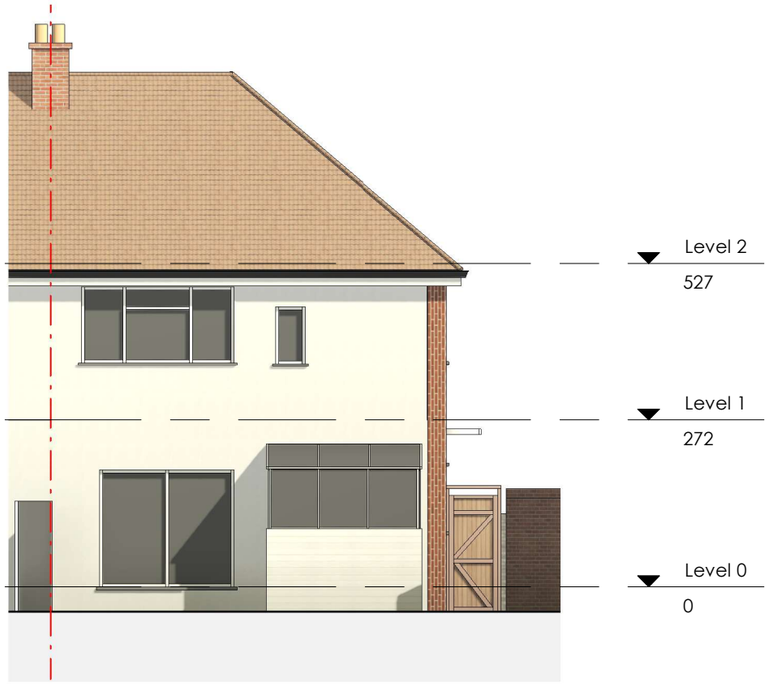

Existing Rear
1:100



Existing L Side
1:100



Proposed Rear
1:100



Proposed L Side
1:100

GENERAL NOTES:
Prepared primarily for planning permission purposes unless agreed otherwise.
May be used as base construction geometry where expressly agreed.
Measurements Based on 3D laserscanned measured survey unless completed otherwise.
All dimensions and levels to be verified on site by contractor.
Not construction details or methods.
Structural design by separate issued structural drawings/calculations.
Building Regulations compliance by separate BC documentation.
Do not scale from drawings unless for planning purposes.
Services shown are indicative only.
Contractor responsible for setting-out, workmanship, sequencing.
© SS Designs Ltd. Use limited to project and site stated.

Salstan Architects
2 Lakeside Drive,
Park Royal, NW10 7FQ
hello@salstanarchitects.co.uk
020 7302 3111

0 1m 2m 3m 4m 5m 10m

salstan architects


Project
2 Greencroft Avenue, Ruislip, Greater London HA4 9JJ

Client **Owner**


Existing & proposed elevations

Number: 05


Date: 08/06/2026

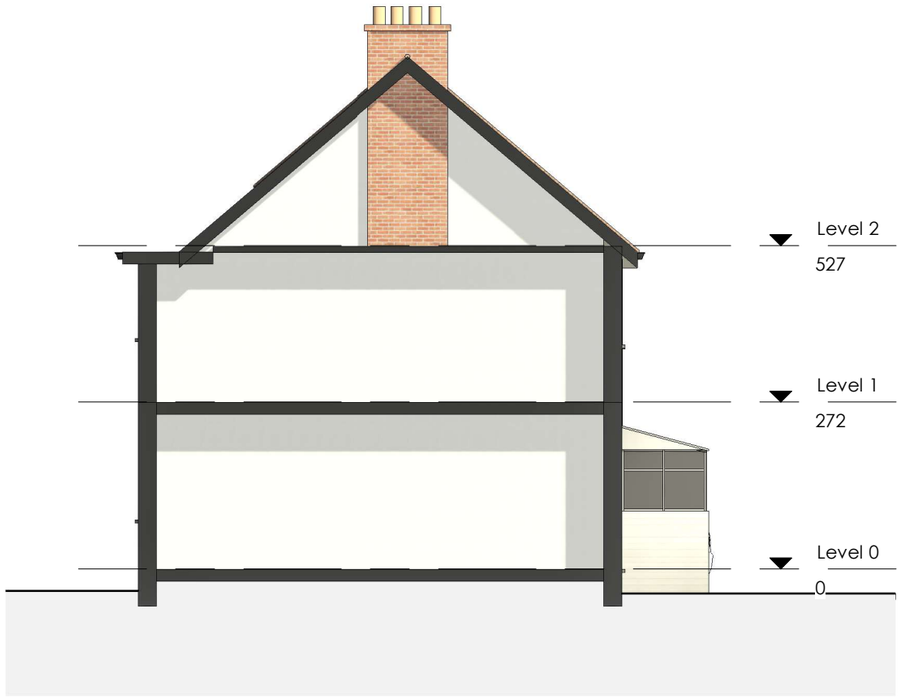


Existing R Side
1:100

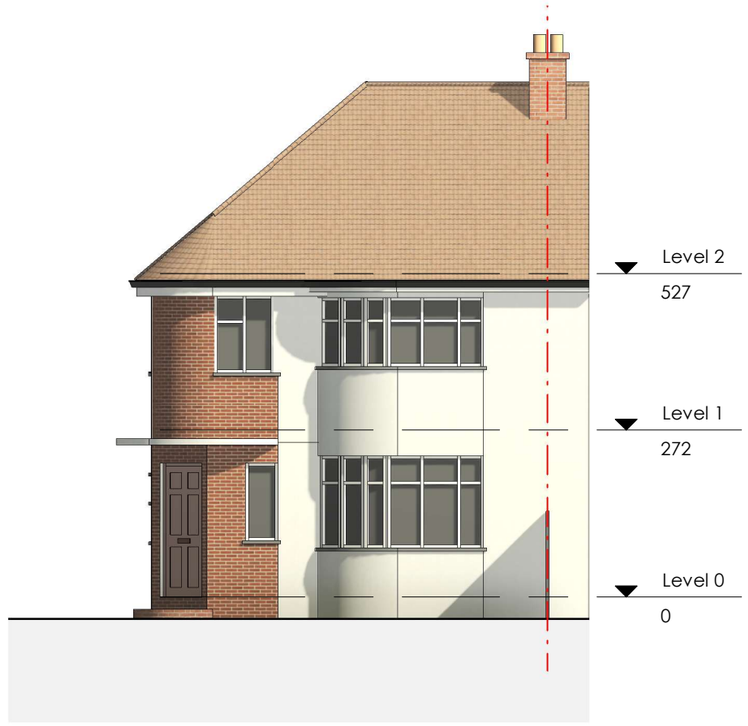

Existing Front
1:100

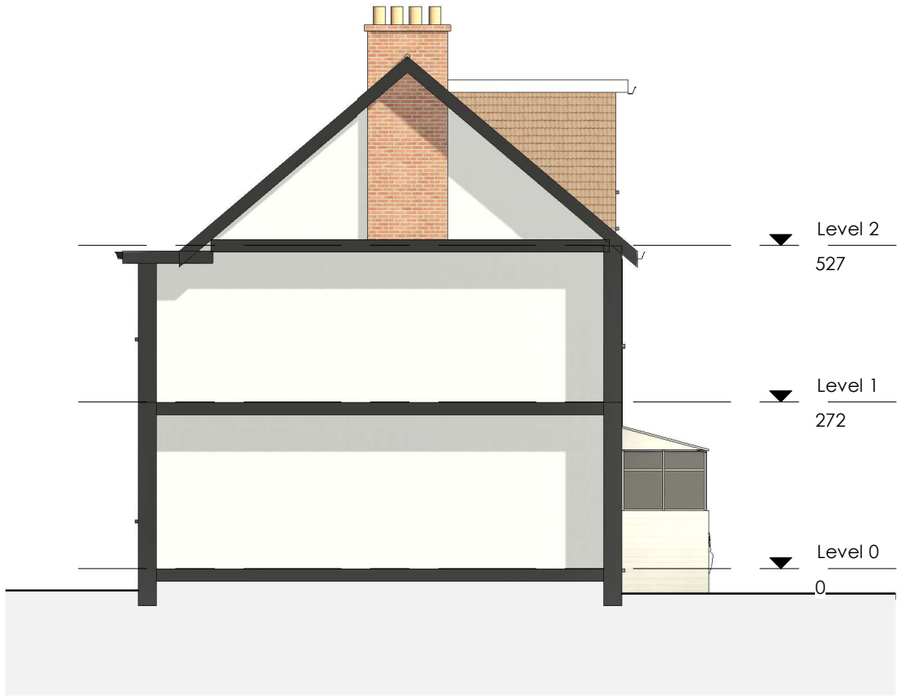

Proposed R Side
1:100

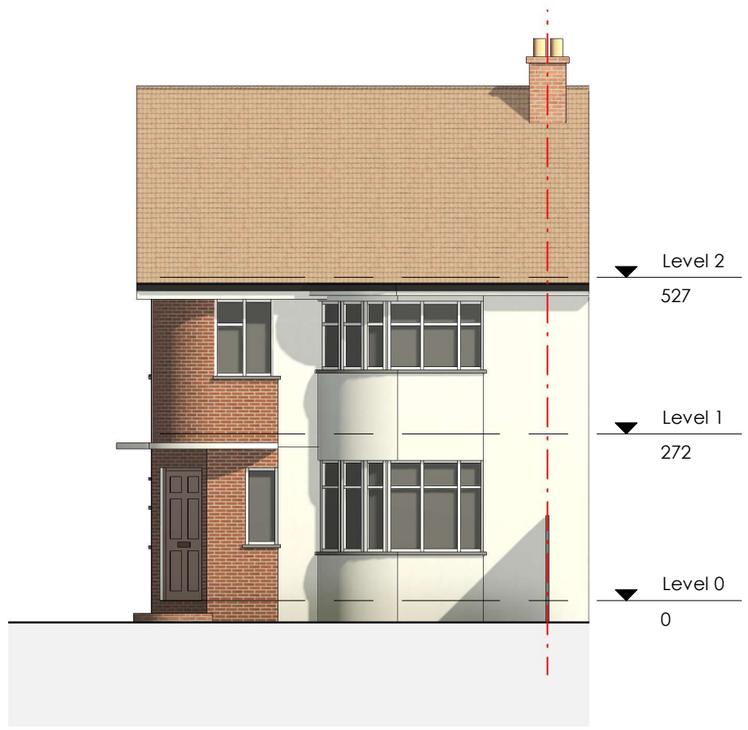

Proposed Front
1:100

GENERAL NOTES:
Prepared primarily for planning permission purposes unless agreed otherwise.
May be used as base construction geometry where expressly agreed.
Measurements Based on 3D laserscanned measured survey unless completed otherwise.
All dimensions and levels to be verified on site by contractor.
Not construction details or methods.
Structural design by separate issued structural drawings/calculations.
Building Regulations compliance by separate BC documentation.
Do not scale from drawings unless for planning purposes.
Services shown are indicative only.
Contractor responsible for setting-out, workmanship, sequencing.
© SS Designs Ltd. Use limited to project and site stated.

Salstan Architects
2 Lakeside Drive,
Park Royal, NW10 7FQ
hello@salstanarchitects.co.uk
020 7302 3111

0 1m 2m 3m 4m 5m 10m

salstan architects


Project
2 Greencroft Avenue, Ruislip, Greater London HA4 9JJ

Client **Owner**


Existing & proposed elevations

Number: 06


Date: 08/06/2026

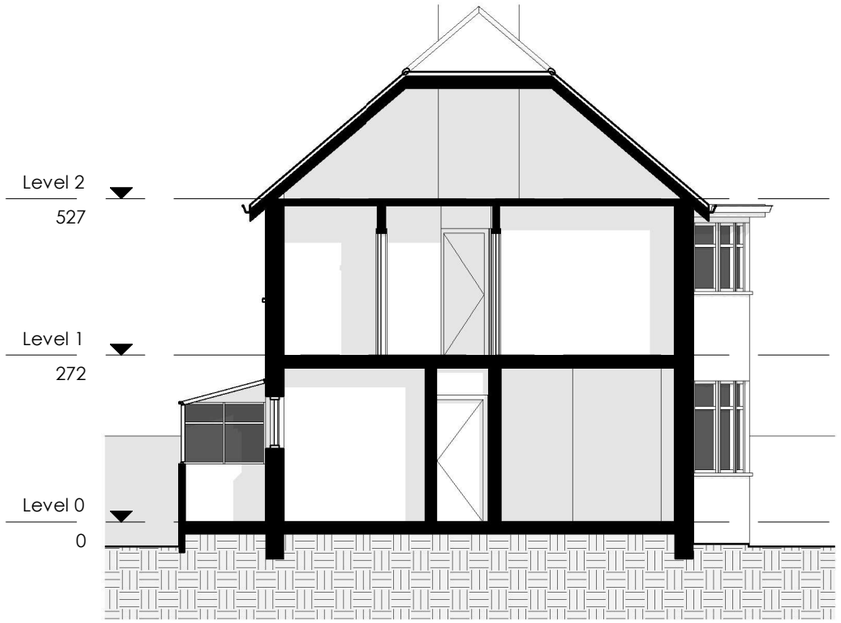


Existing Longitudinal Section
1:100

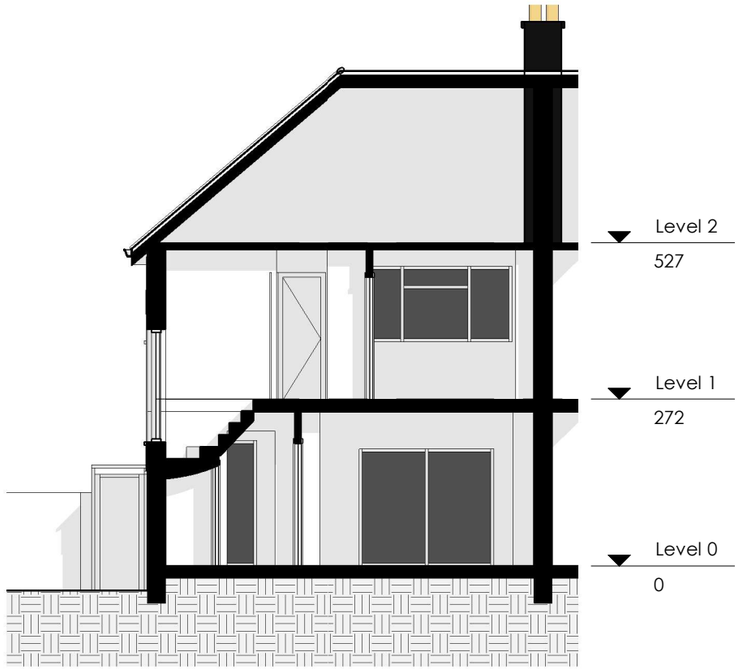

Existing Cross Section
1:100

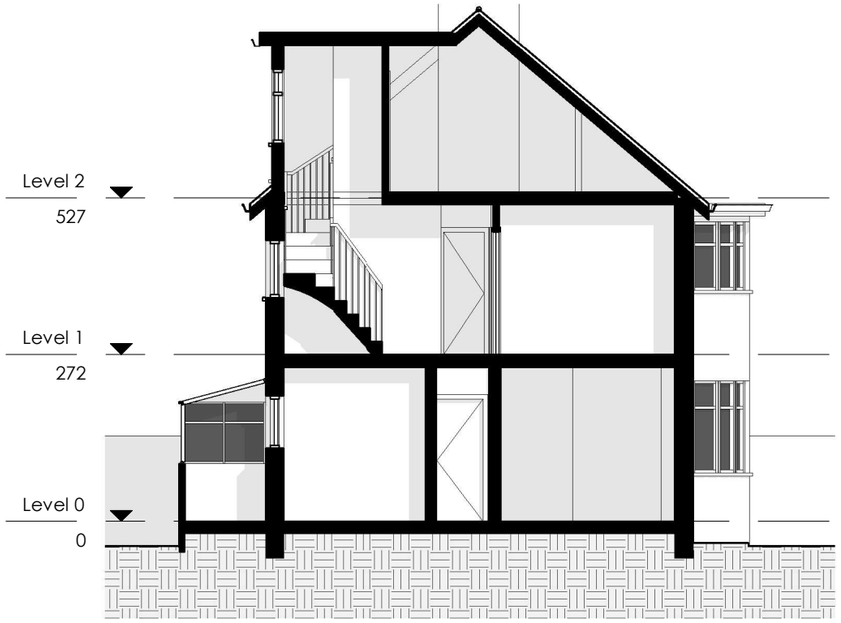

Proposed Longitudinal Section
1:100

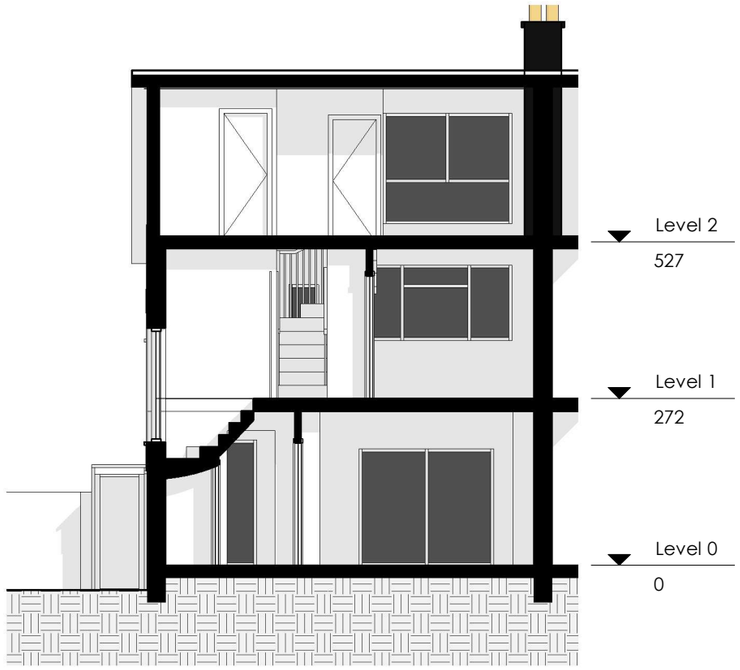

Proposed Cross Section
1:100

GENERAL NOTES:
Prepared primarily for planning permission purposes unless agreed otherwise.
May be used as base construction geometry where expressly agreed.
Measurements Based on 3D laserscanned measured survey unless completed otherwise.
All dimensions and levels to be verified on site by contractor.
Not construction details or methods.
Structural design by separate issued structural drawings/calculations.
Building Regulations compliance by separate BC documentation.
Do not scale from drawings unless for planning purposes.
Services shown are indicative only.
Contractor responsible for setting-out, workmanship, sequencing.
© SS Designs Ltd. Use limited to project and site stated.

Salstan Architects
2 Lakeside Drive,
Park Royal, NW10 7FQ
hello@salstanarchitects.co.uk
020 7302 3111



salstan
architects

Project
2 Greencroft Avenue, Ruislip, Greater London HA4 9JJ

Client **Owner**

Existing & proposed sections

Number: 07

Date: 08/06/2026