
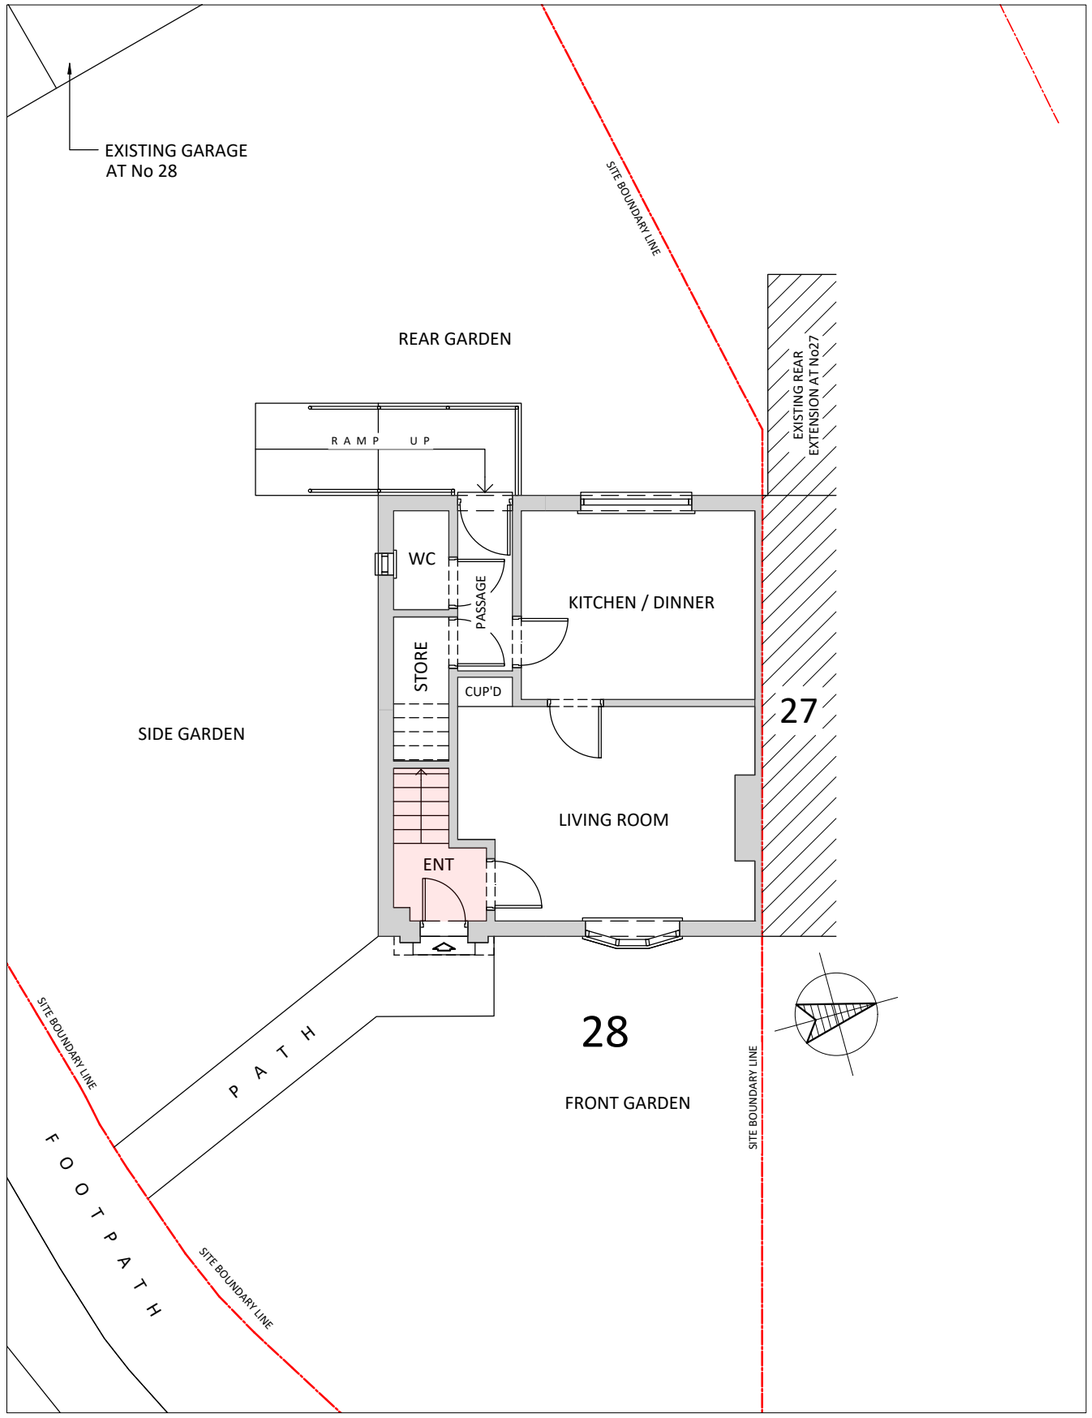


EXISTING GROUND FLOOR PLAN.

SCALE 1:100 @ A3

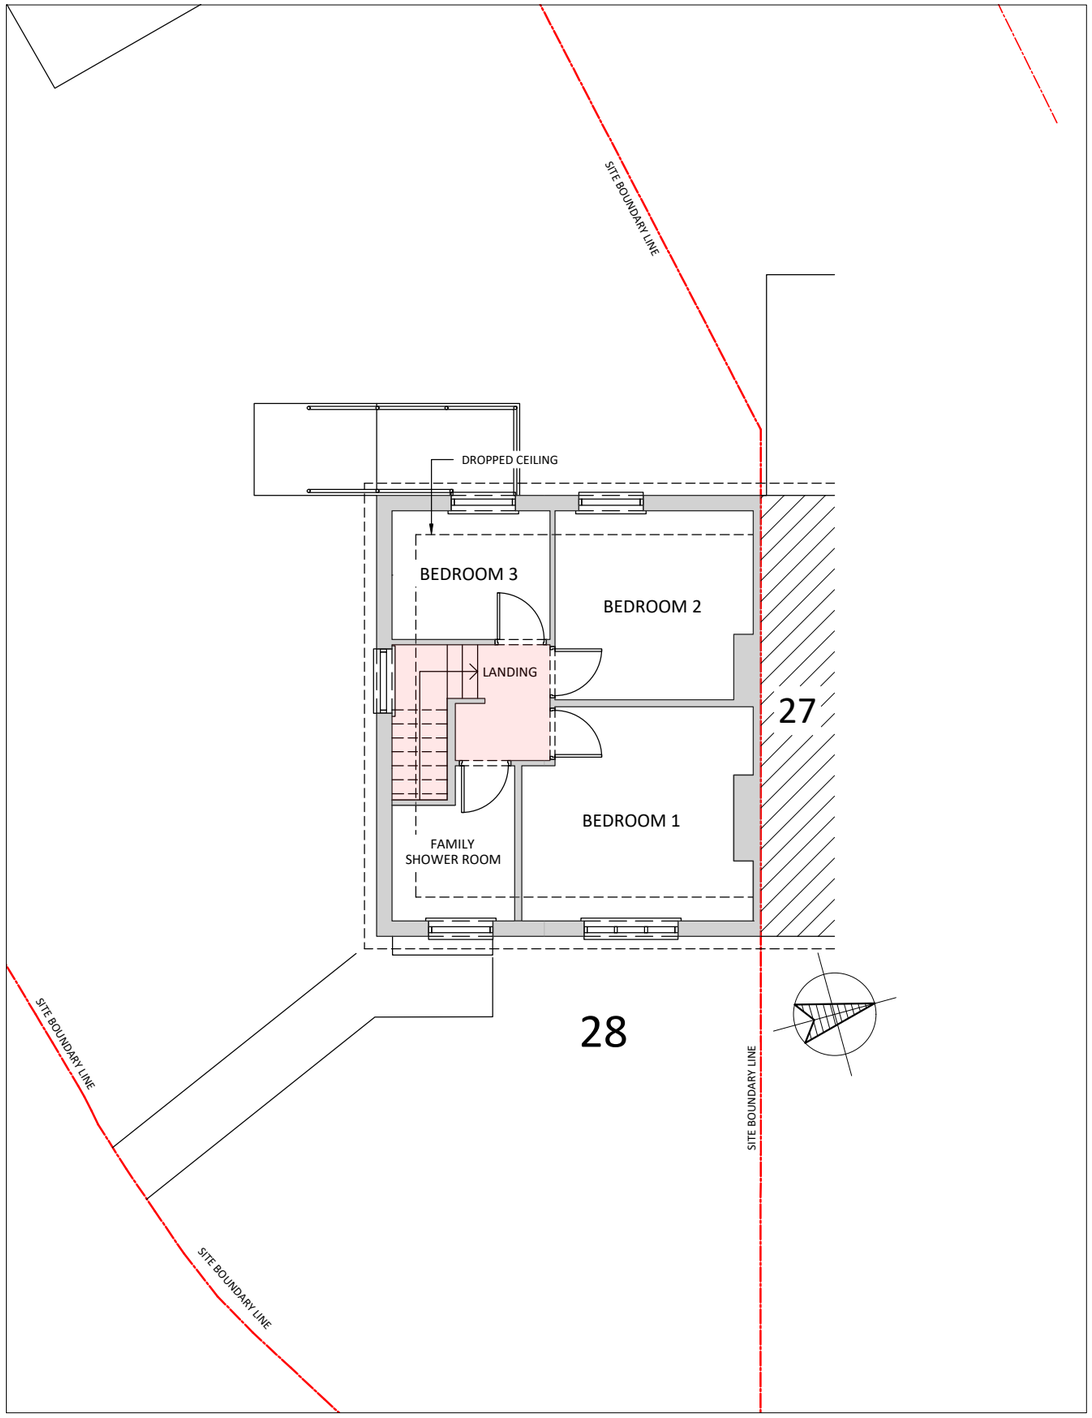

EXISTING FIRST FLOOR PLAN.

SCALE 1:100 @ A3

NOTES

1. ALL DIMENSIONS TO BE CHECKED ON SITE.
2. **CONTRACTOR TO SEEK APPROVAL FROM RELEVANT AUTHORITIES BEFORE CONSTRUCTION.**

BAR SCALE:


1:100 @ A3

1 CM 0 1 CM 2 CM 3 CM 4 CM

1.0M 0 1.0M 2.0M 3.0M 4.0M


REVISIONS:

Drawing Title:	EXISTING GROUND & FIRST FLOOR PLANS.
Property Address:	28 COWLEY CRESCENT, UXBRIDGE, UB8 2HE.
Date:	AUGUST 2026
Scale @ A3:	1:100
Drawing Number:	CC EX / 01

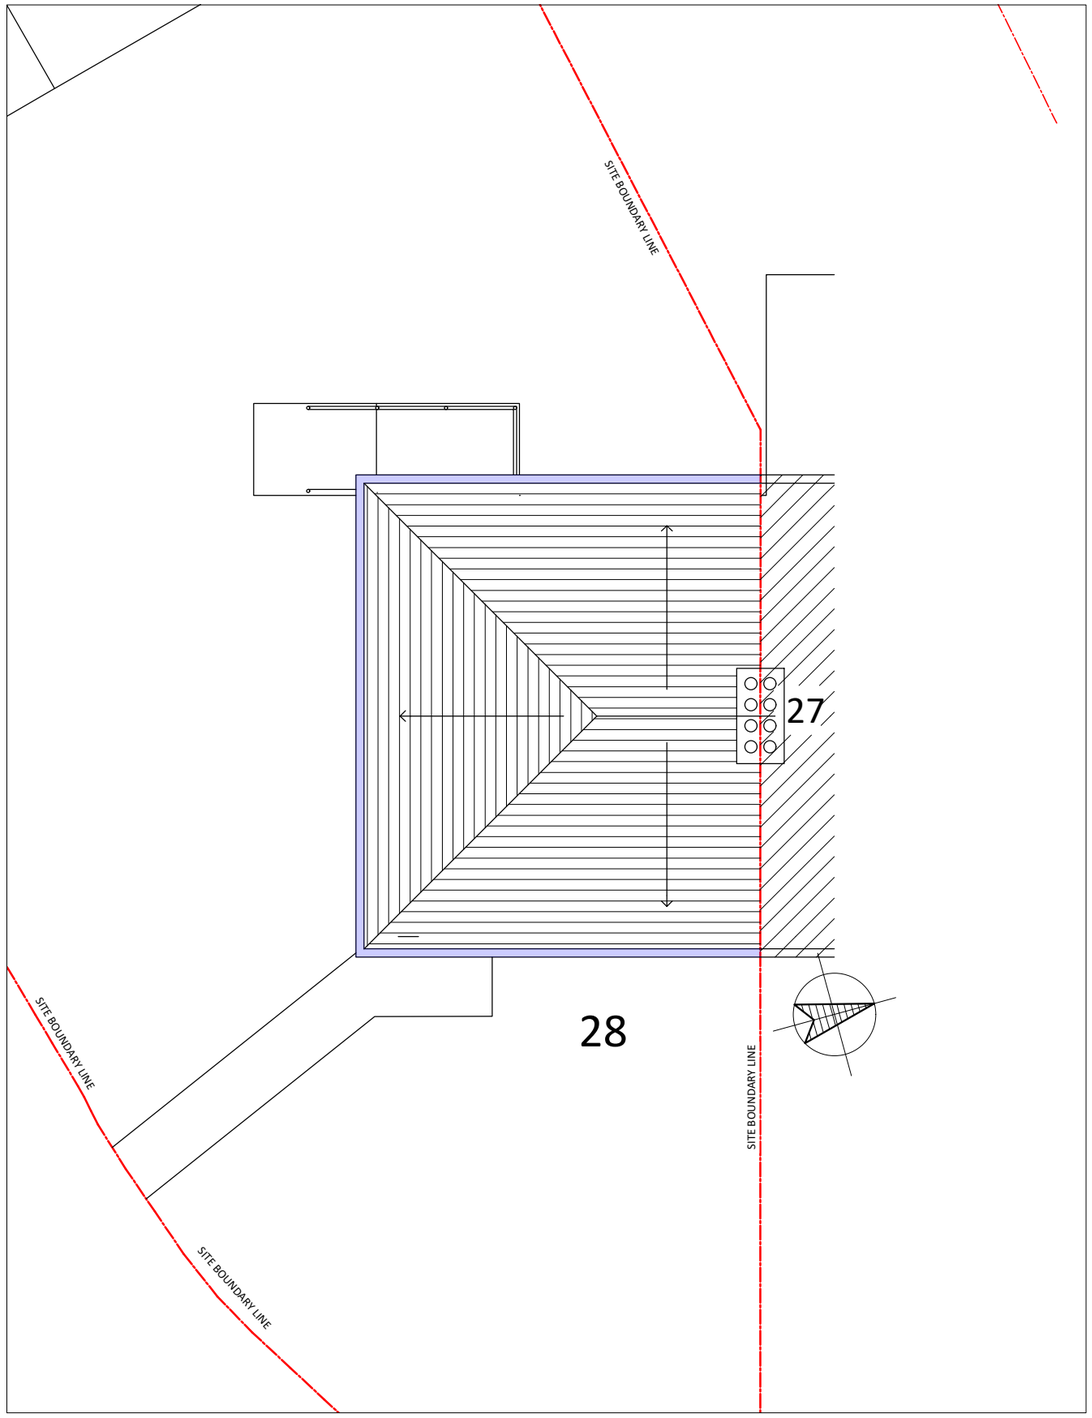

EXISTING ROOF PLAN.

SCALE 1:100 @ A3

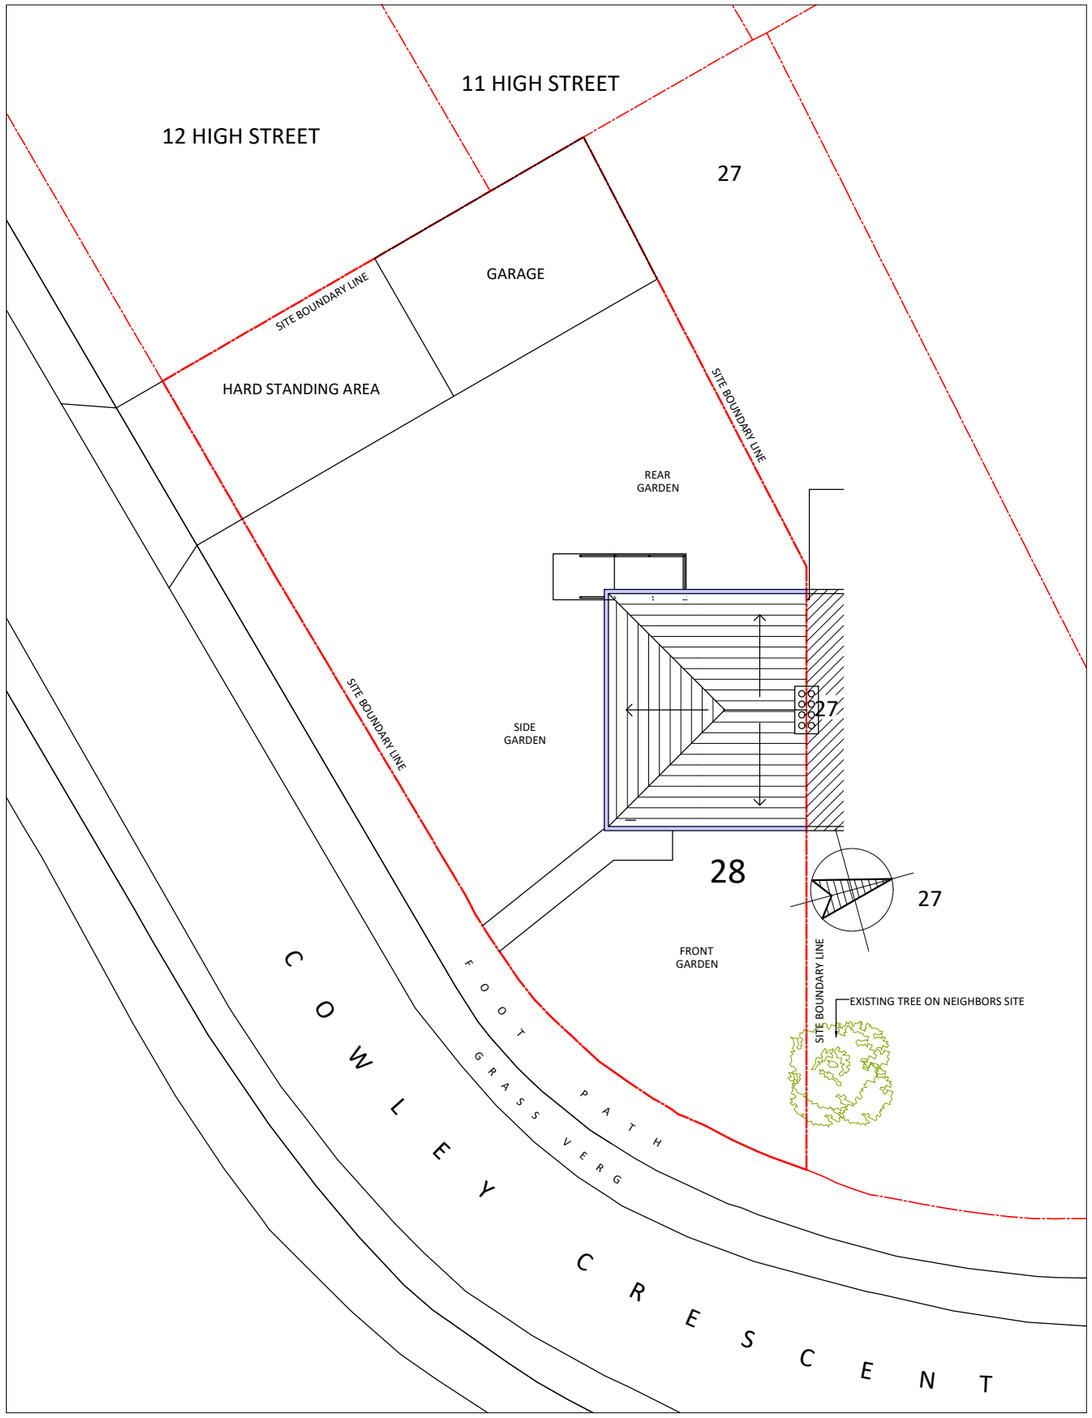

EXISTING BLOCK PLAN.

SCALE 1:200 @ A3

1:200 @ A3

1 CM 0 1 CM 2 CM 3 CM 4 CM

2.0M 0 2.0M 4.0M 6.0M 8.0M

NOTES

1. ALL DIMENSIONS TO BE CHECKED ON SITE.
2. **CONTRACTOR TO SEEK APPROVAL FROM RELEVANT AUTHORITIES BEFORE CONSTRUCTION.**

BAR SCALE:


1:100 @ A3

1 CM 0 1 CM 2 CM 3 CM 4 CM

1.0M 0 1.0M 2.0M 3.0M 4.0M


REVISIONS:

Drawing Title:	EXISTING ROOF & BLOCK PLANS.
Property Address:	28 COWLEY CRESCENT, UXBRIDGE, UB8 2HE.
Date:	AUGUST 2026
Scale @ A3:	1:100 & 1:200
Drawing Number:	CC EX / 02

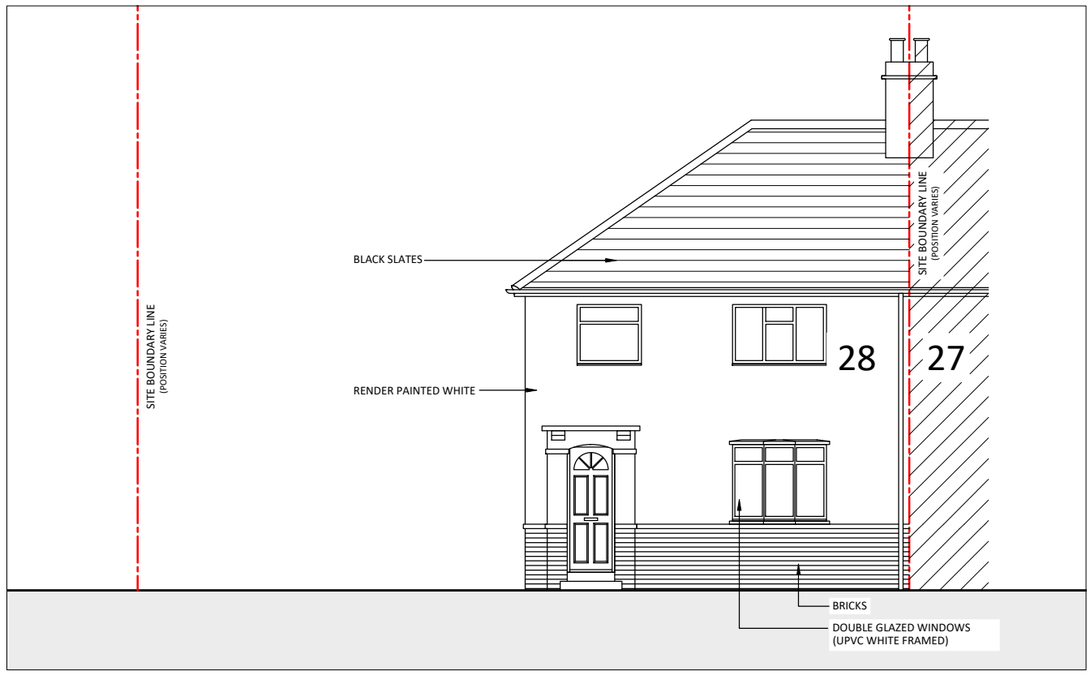


EXISTING FRONT ELEVATION.

SCALE 1:100 @ A3

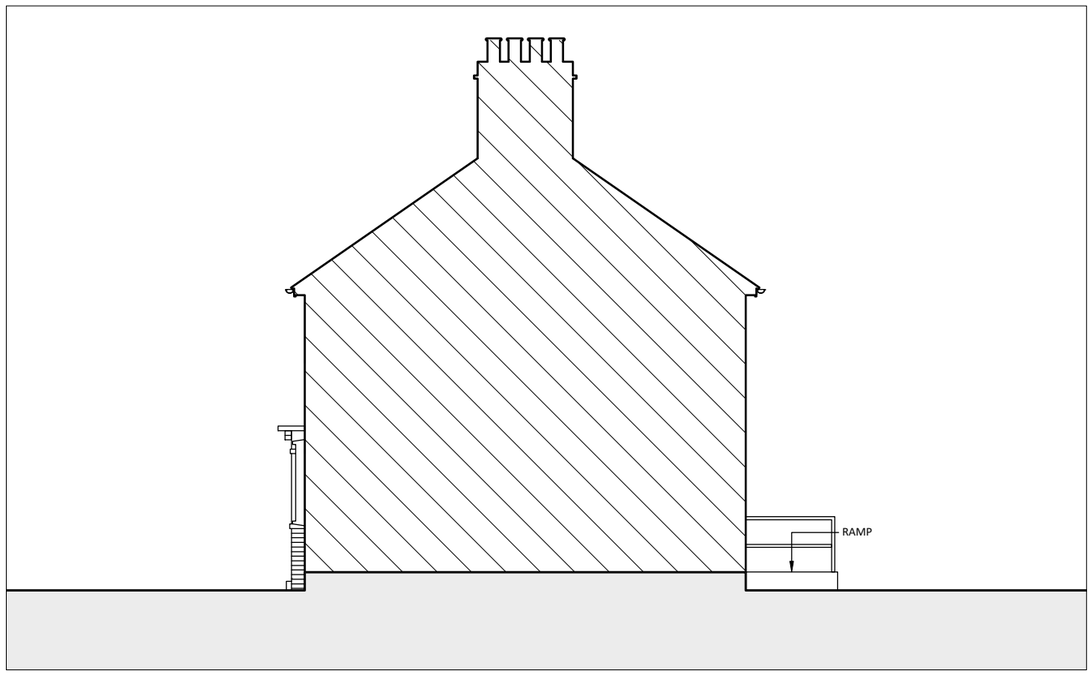


EXISTING SIDE ELEVATION 1.

SCALE 1:100 @ A3

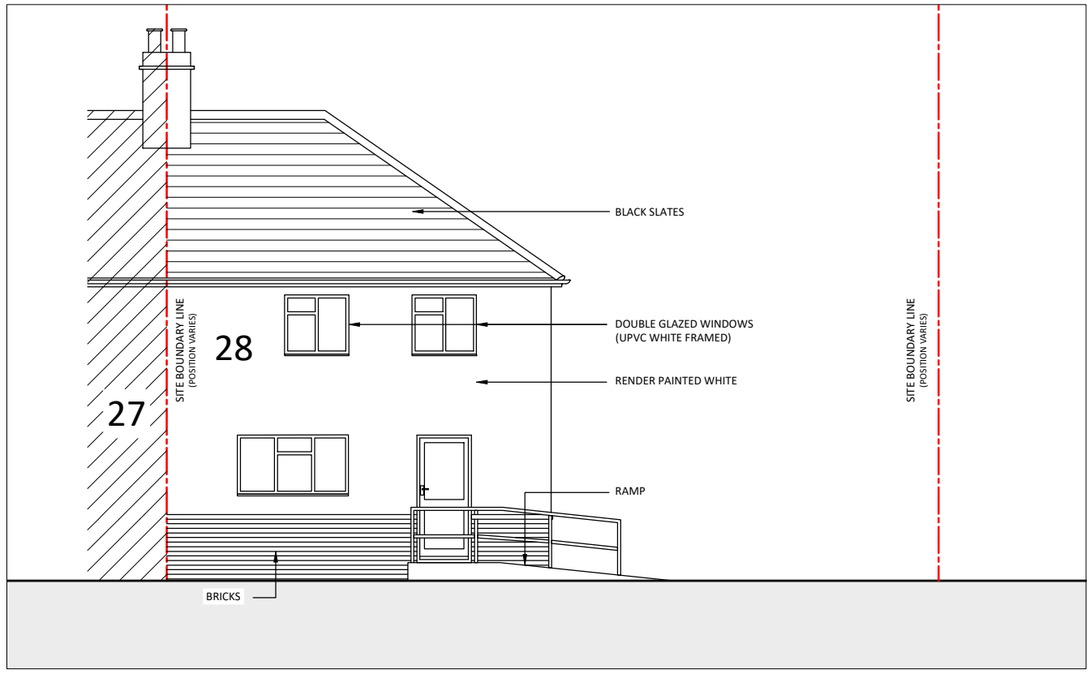

EXISTING REAR ELEVATION.

SCALE 1:100 @ A3

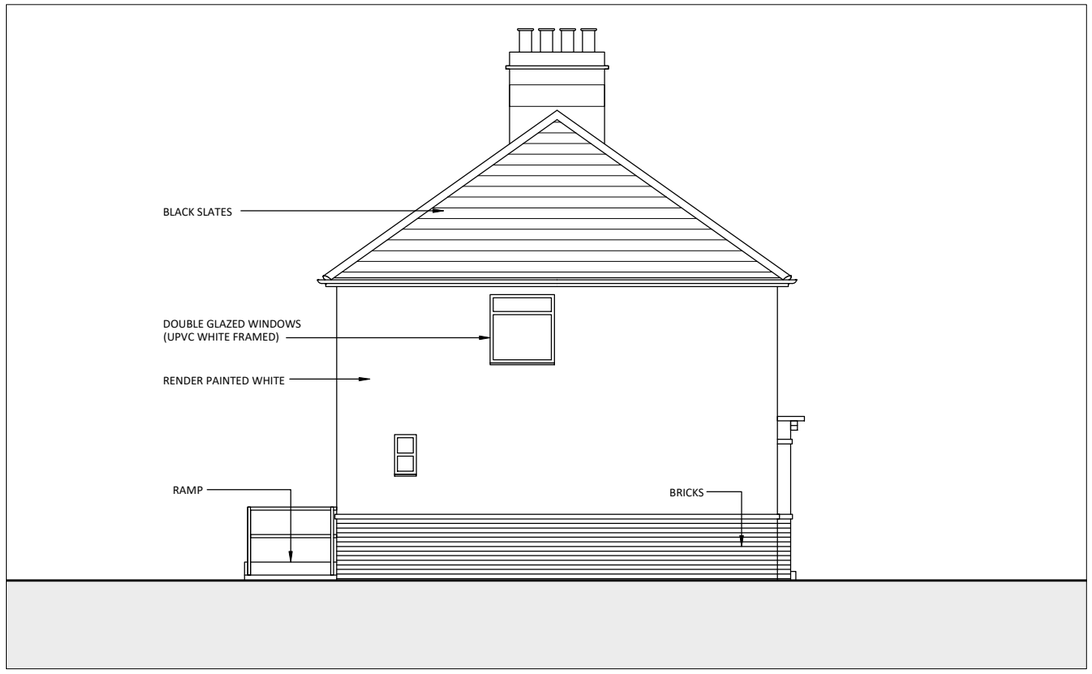

EXISTING SIDE ELEVATION 2.

SCALE 1:100 @ A3

NOTES

1. ALL DIMENSIONS TO BE CHECKED ON SITE.
2. **CONTRACTOR TO SEEK APPROVAL FROM RELEVANT AUTHORITIES BEFORE CONSTRUCTION.**

BAR SCALE:

1:100 @ A3

1 CM 0 1 CM 2 CM 3 CM 4 CM

1.0M 0 1.0M 2.0M 3.0M 4.0M

REVISIONS:

Drawing Title:	EXISTING ELEVATIONS.
Property Address:	28 COWLEY CRESCENT, UXBRIDGE, UB8 2HE.
Date:	AUGUST 2026
Scale @ A3:	1:100
Drawing Number:	CC EX / 03