
0 5m 10m

1:100

The Contractor is to check all dimensions on site and report any discrepancies to the Contract Administrator. This drawing is to be read in conjunction with all other standard documentation.




PROPOSED FRONT ELEVATION

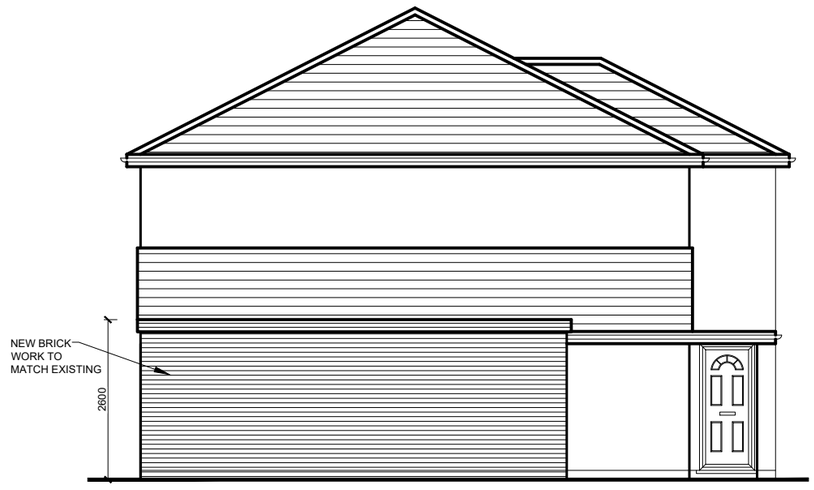

PROPOSED SIDE ELEVATION



PROPOSED REAR ELEVATION

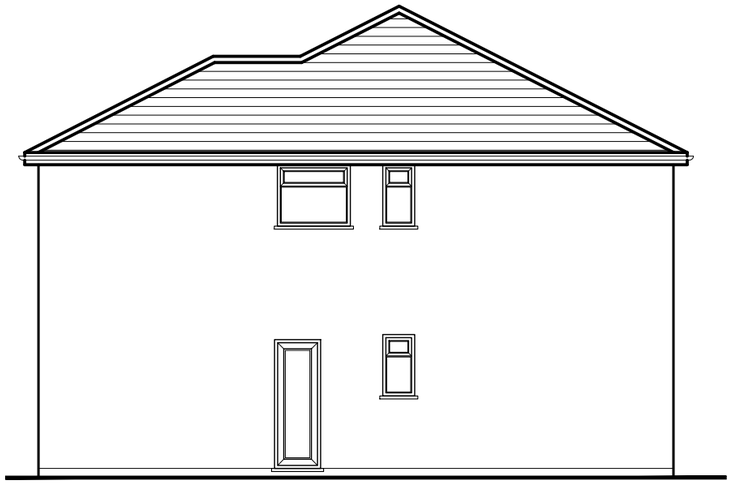

PROPOSED SIDE ELEVATION
(NO CHANGE)

rev.	description	date	chkd.

Design And Plan CONSULTANTS

93 Cotmandene Crescent,
Orpington, Kent BR5 2RA

020 3004 9238
07931 931 035

s.nagpal@dapconsultants.co.uk
www.dapconsultants.co.uk

project :
Milk Wood, Parkway
Uxbridge

drawing title :
Proposed Elevations

drawn: TK	chkd : SS	date: 06.10.2026
status: Planning		scale: 1:100@A3
proj no : 3022	drg no: 05	rev no: