
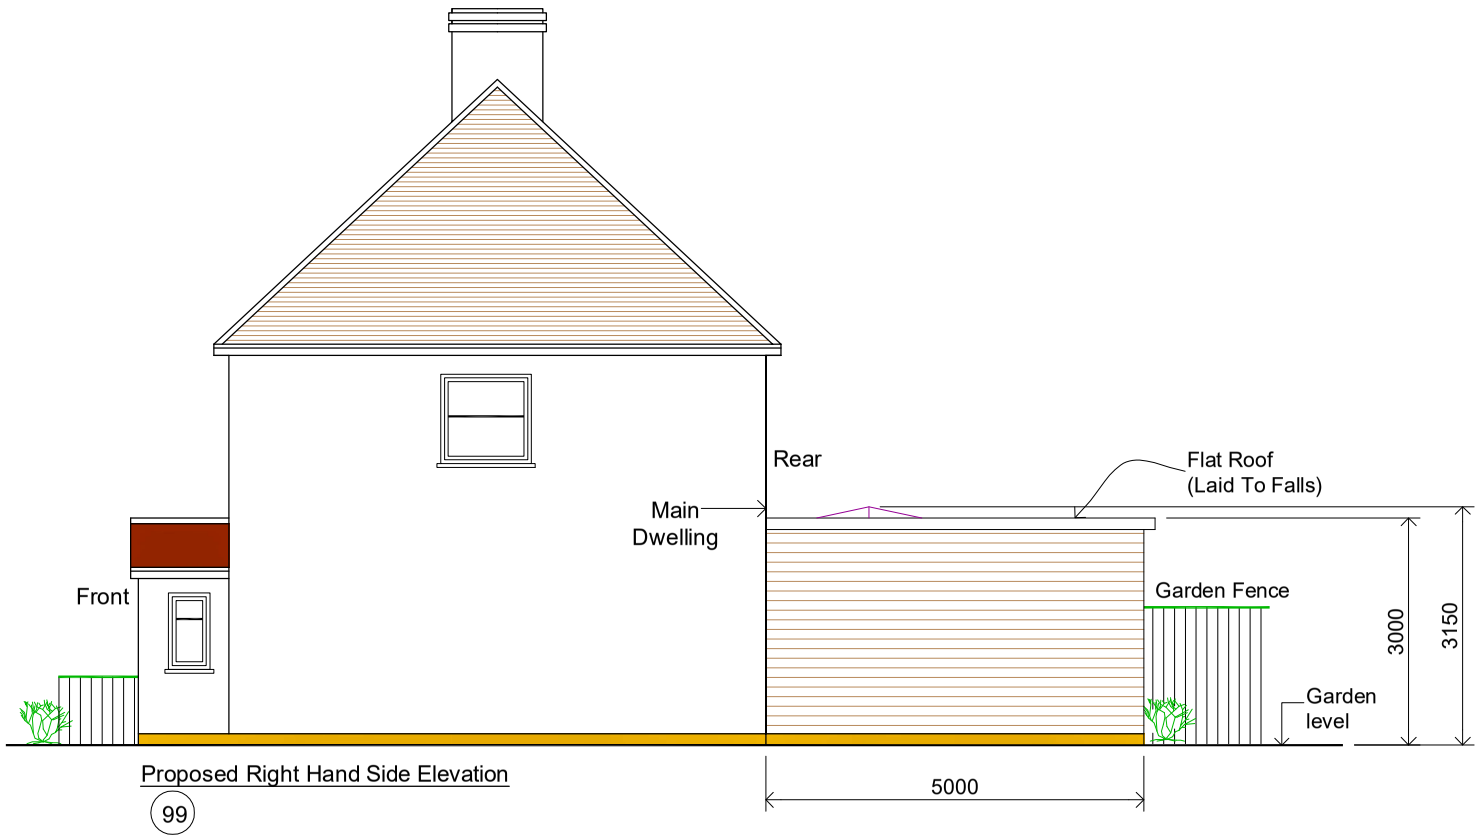



Proposed Right Hand Side Elevation

99

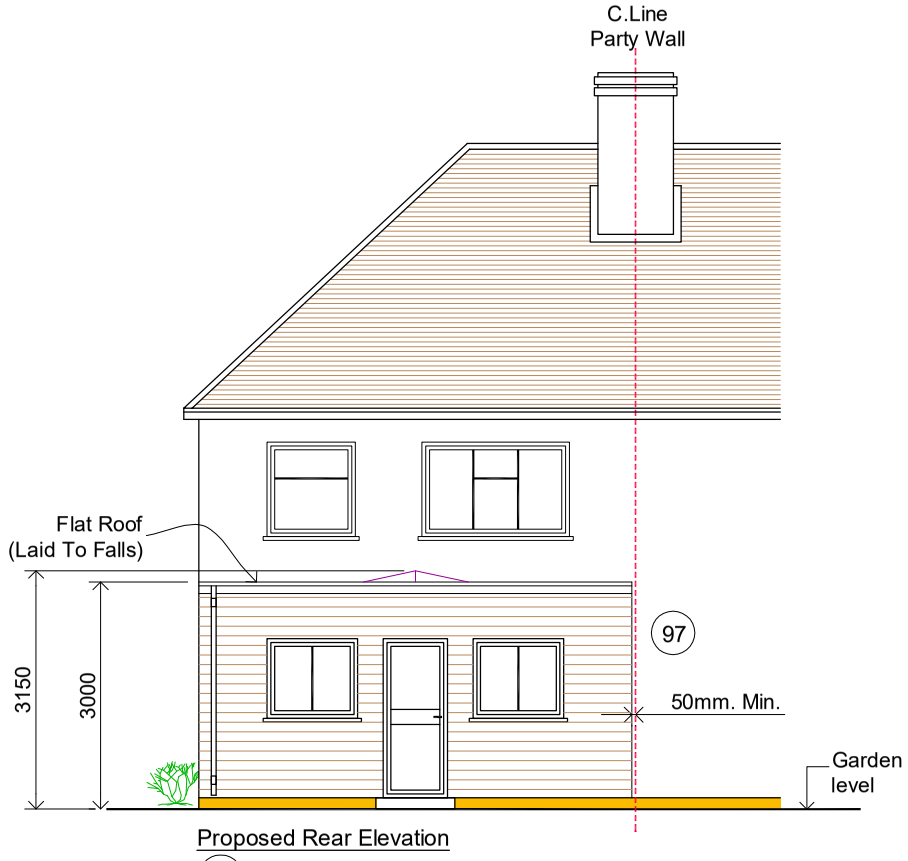

Proposed Rear Elevation

99

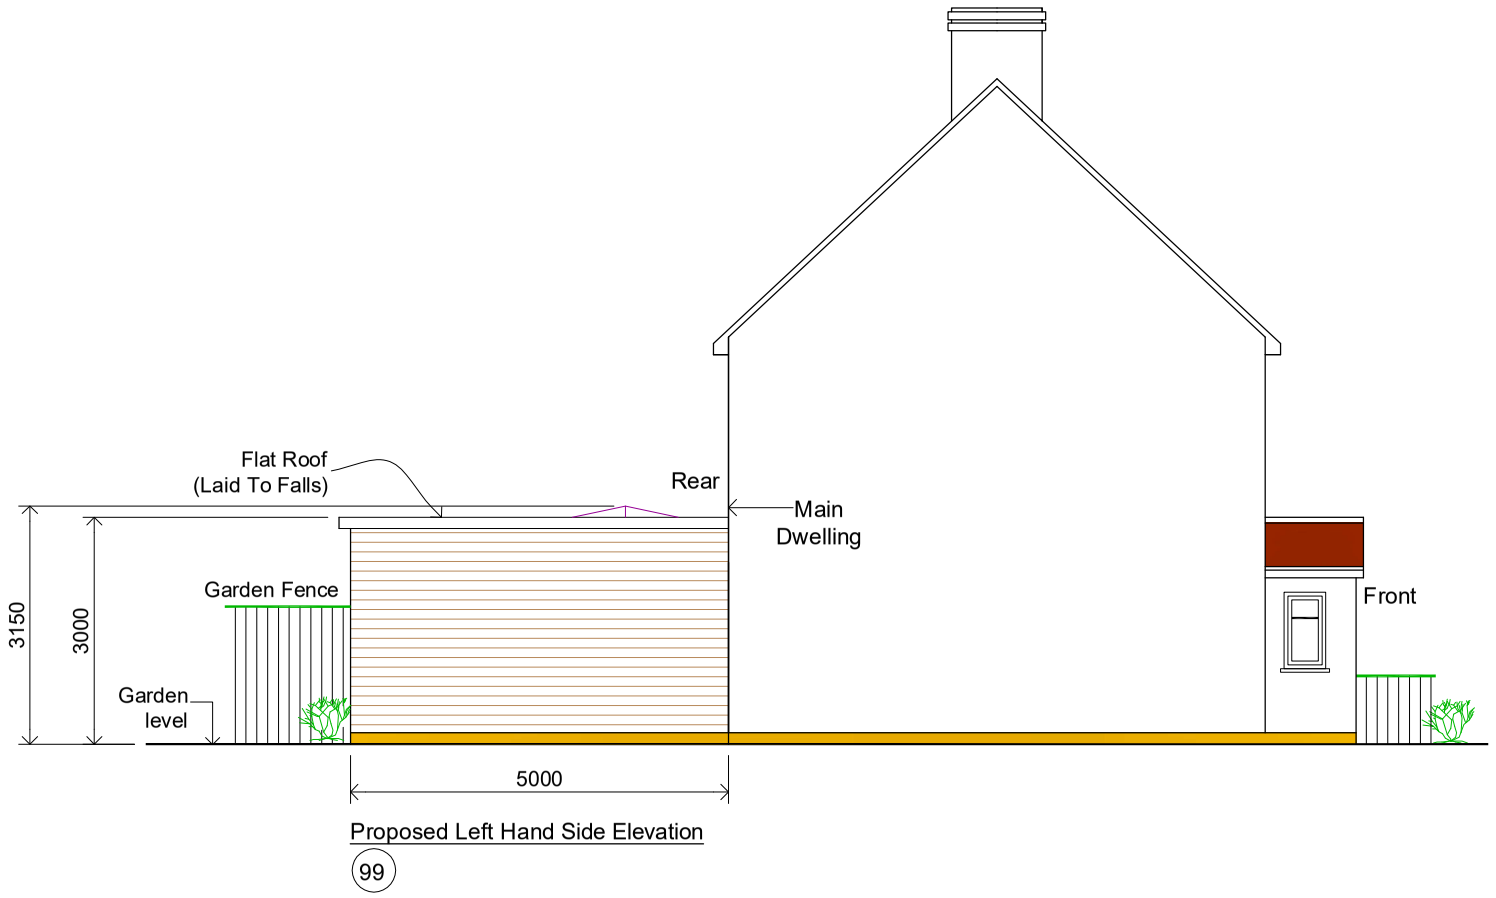

Proposed Left Hand Side Elevation

99

NOTES

CONTRACTORS MUST VERIFY ALL DIMENSIONS ON SITE BEFORE COMMENCING ANY WORK ON SHOP DRAWINGS

DO NOT SCALE FROM THIS DRAWING

RS ATRA COPYRIGHT

Notes:

1. Do not scale this drawing
2. All dimensions to be verified on site and any discrepancy reported to the client
3. This drawing to be read in conjunction with all relevant drawings

Prior To Commencement Of Any Works,
Agree With Adjoining Neighbours

Client/Builder To Obtain All
Planning Permission Approvals
From The Relevant Authority.
Commencement Of Building Works
Prior To The Planning &
Building Control Approvals
Is To Client/Builders Own Risk

Client/Builder To Liaise With
Local Water Board For Any New Works
On Or Within The Public Sewer Or Drain Runs
And Obtain Approval From The Local Authority
Prior To Commencement Of Any Works

Party Wall Matters By Home Owner

We Do Not Guarantee
Any Planning Approvals

We Would Like To Highlight
That it Is The Home Owner/Applicant
Duty To Ensure the Builder On Site
Is Competent And Is Insured For The
Proposed Works
Our Services Do Not Include
Checking Against The
Builders Work

REV	AMENDMENT	DATE	CHKD
A	Planning Issue	02.11.26	RS

0 1m 2m 3m

Scale Bar

CLIENT

Shamsher Singh

PROJECT

99 Tudor Road
Hayes - Middlesex
UB3 2QE

DRAWING TITLE

Proposed Single Storey Rear Extension
Proposed Elevations
Sheet 3

SCALE	DRAWN BY	CHECKED	DATE
1:50 @ A1 1:100 @ A3	RS	RS	02.11.26

DRAWING STATUS

Planning Issue

DRAWING NUMBER

2026 - 134 - 03

REVISION

A