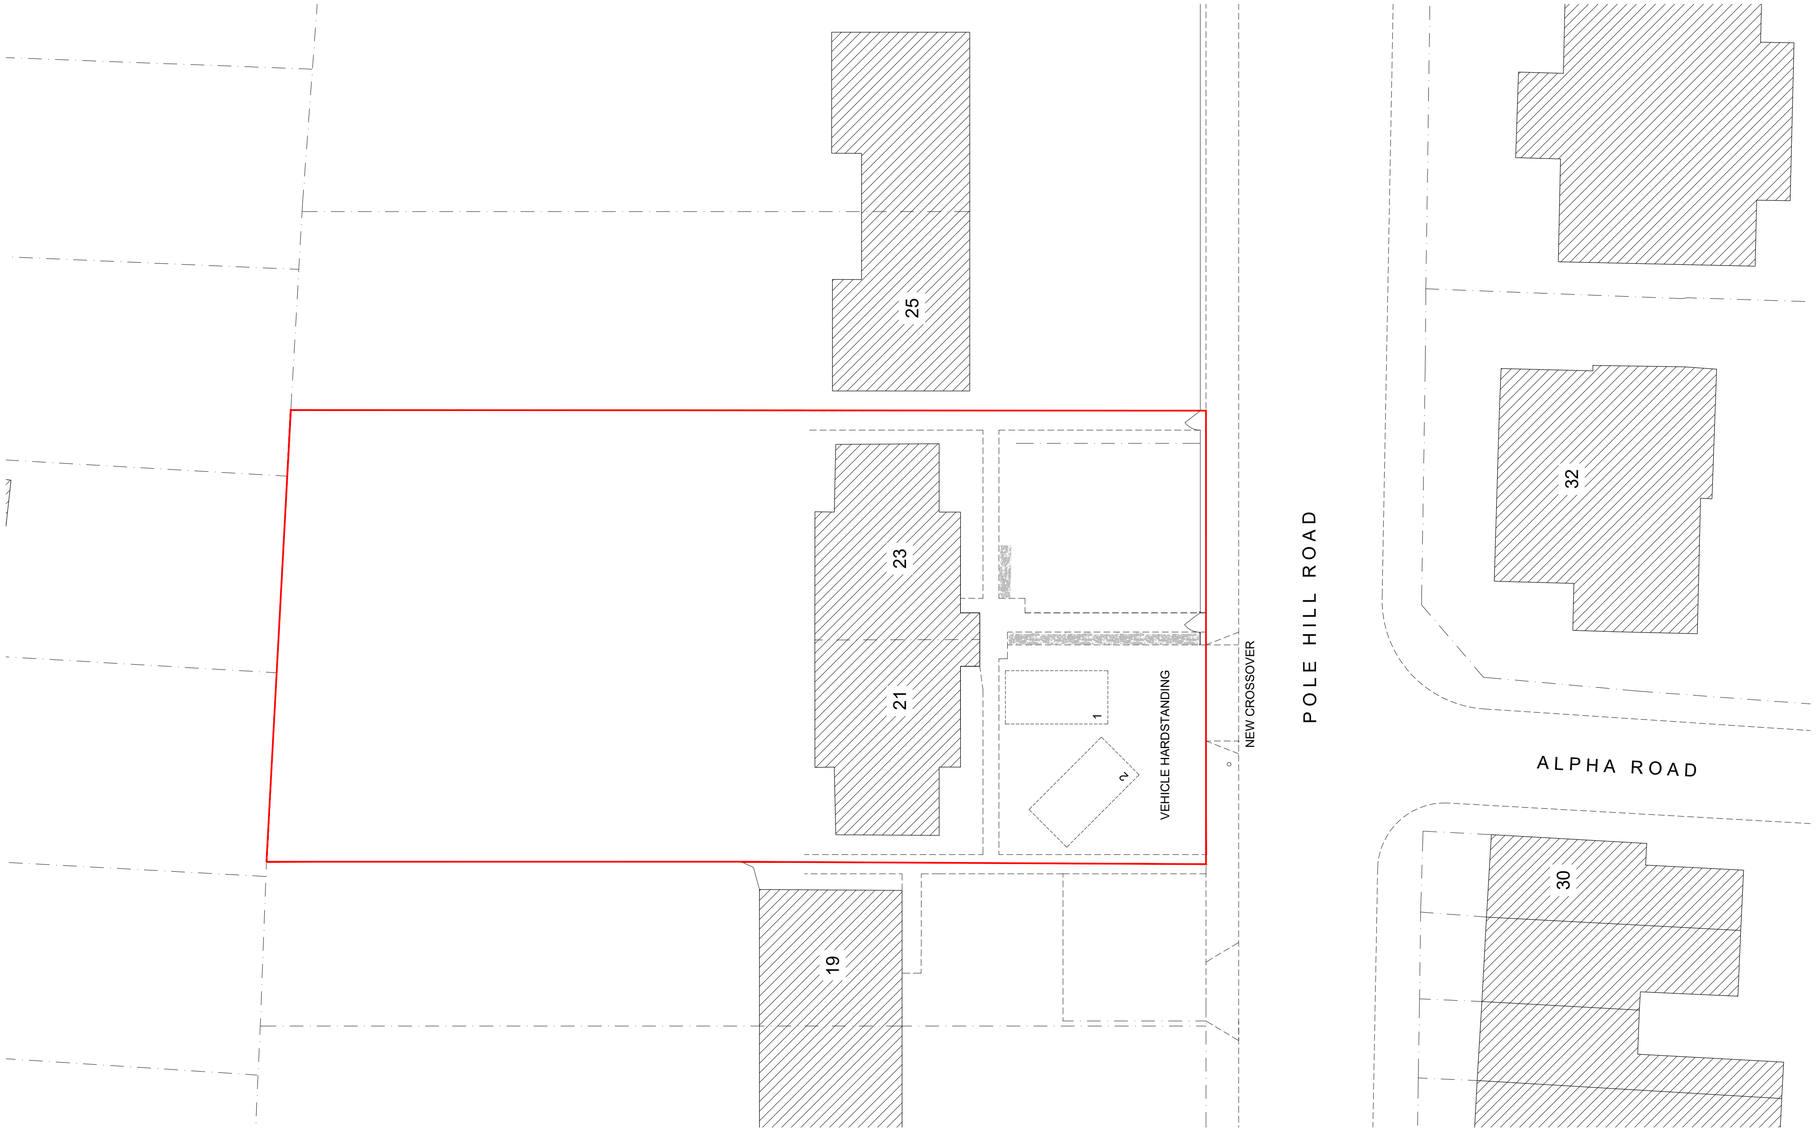


AMENDMENTS	DATE	REV.

COPYRIGHT RESERVED

ALL SCALED DIMENSIONS MUST BE VERIFIED ON SITE

JOB

21 POLE HILL ROAD
UXBRIDGE
UB10 0QA

CLIENT

DRAWING

PROPOSED SITE PLAN

DALE VENN ARCHITECTS
Architects, Planners & Surveyors

HIGH HOUSE, HARLINGTON ROAD,
HILLINGDON, MIDDLESEX 01895-237345

SCALE 1:200 @ A2	DRAWING No.	REV.
DATE MAY '26	6040-3	
DRAWN LK		
CHECKED		