0 1.0 2.0 3.0 4 5 6 7 8 9 10


SCALE - 1 : 100.



PROPOSED REAR ELEVATION



PROPOSED SIDE ELEVATION 1

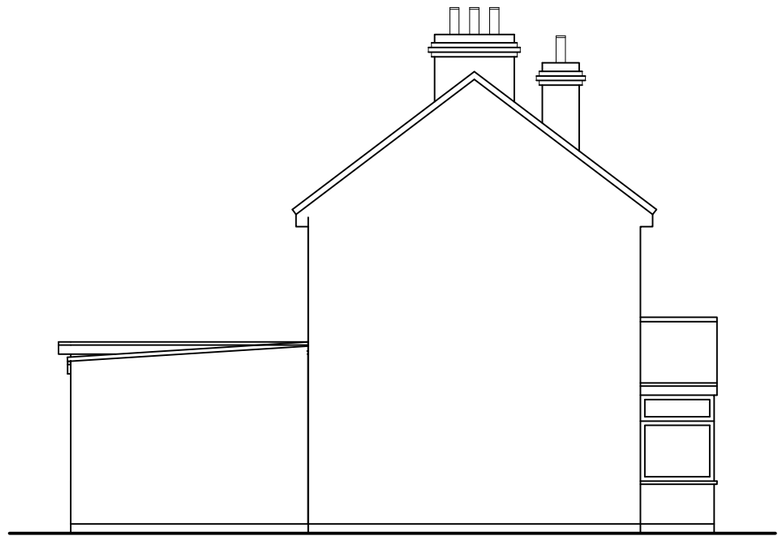

PROPOSED SIDE ELEVATION 2

M C S DESIGN Architectural Services
Millennium Creative Services Design
Rivendell, 8A PRIORY Lane, Bracknell, RG42 2JU
mob: 07989319224
tel: 0333 006 5529
fax: 0333 006 5529
www.mcsdesignservices.co.uk
email: info@mcsdesignservices.co.uk

client: MR. SALEEM EDOO	site: 47 HEMMEN LANE, HAYES, UB3 2JH	project: SINGLE STOREY REAR EXTENSION	title: PROPOSED ELEVATIONS	status: PRIOR APPROVAL APPLICATION	scale: 1:100 @ A3	drawn: Kaleem Janjua B.Arch.
				drawing number: EDOO/PLAN/002	date: 24th September 2026	revision: