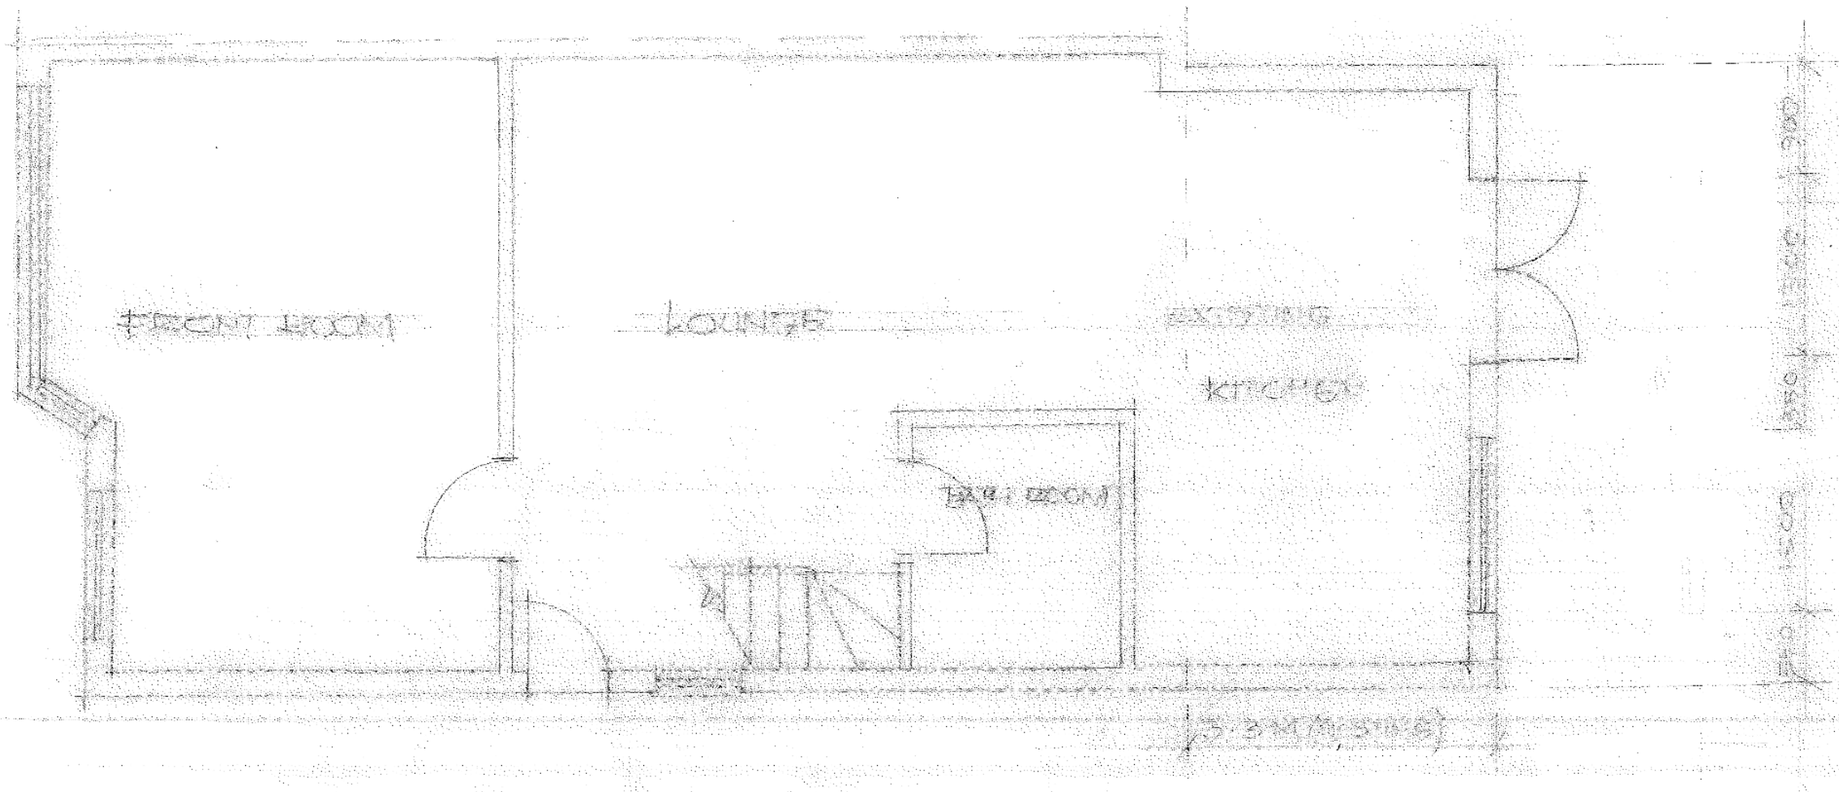

EXISTING FLOOR PLAN (EXISTING)

1:50 SCALE @ A3

FRONT PORCH TILED STEPS AND EXTENSION AS REQUIRED

Chani Shra
Building Designs
Mob: 07930146381

FOR PLANNING
SCALE 1:50 DATE JULY 20
DRG No 04