
 


PROPOSED ROOF PLAN

For guidance only. Do not scale off this drawing

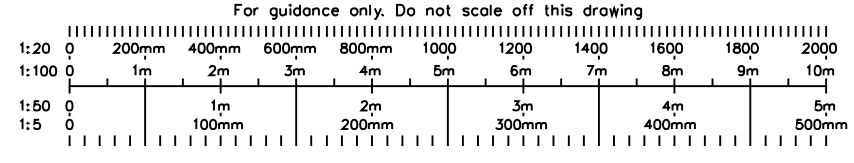

CRAFTED SPACES
ARCHITECTURE + URBANISUM
DESIGNING WITH SOCIAL ECONOMICAL & ENVIRONMENTAL SUSTAINABILITY
(M) 07973988297

Applicant:
MR DADWAL AND MS CHANDRA

Job Title:
1 CAMDEN AVENUE, HAYES, UB4 0PN

Drawing Title:
PROPOSED ROOF PLAN

Scale: 1:50	Drawing No.	Print Size	Revision
Date: 24/07/2021	LD-2150-02	A3	

Drawing Status
FOR LAWFUL DEVELOPMENT

© CRAFTED SPACES ARCHITECTURE AND PLANNING LTD