DRAWING No. P.C.01

SCALE 1:50


DRAWN BY L. CASTLE

London Borough of Hillingdon
RECEIVED
22 JUN 2016
Planning
Residents Services




< 5.8m >

EXISTING SIDE ELEVATION

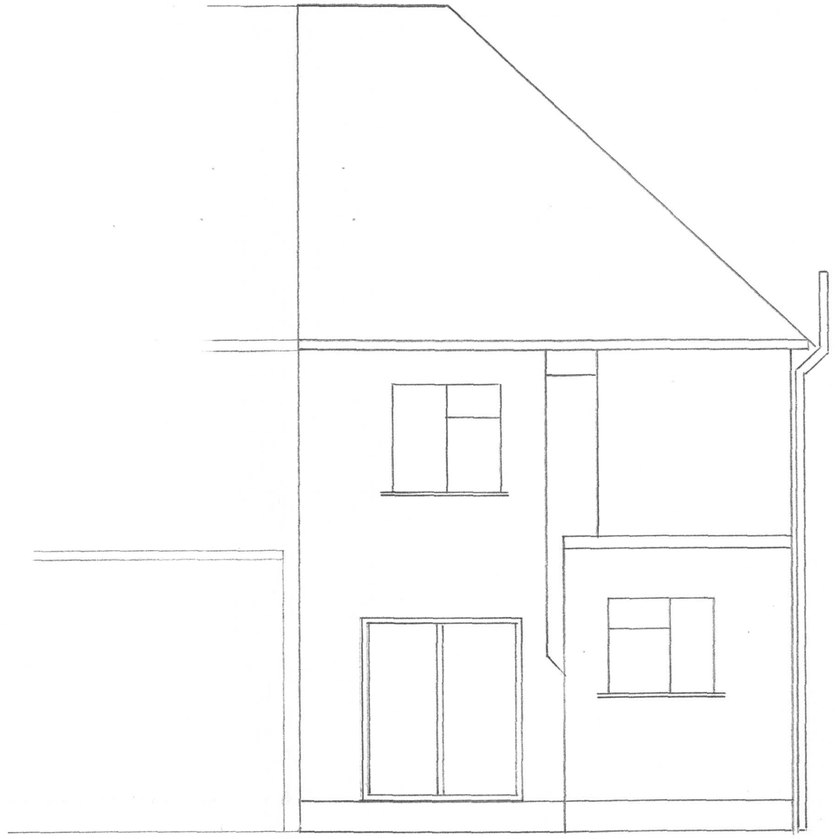


EXISTING REAR ELEVATION

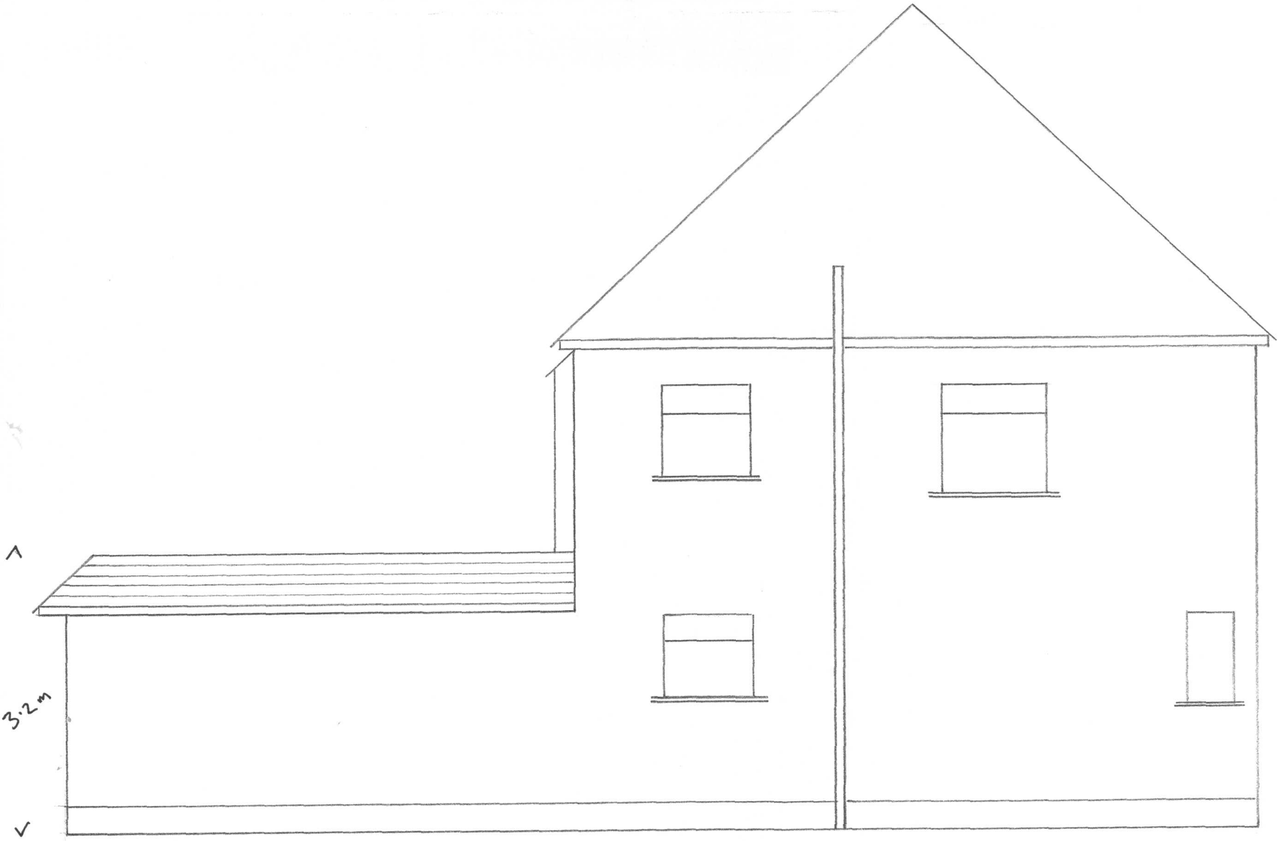

< 5.8m >

PROPOSED SIDE ELEVATION

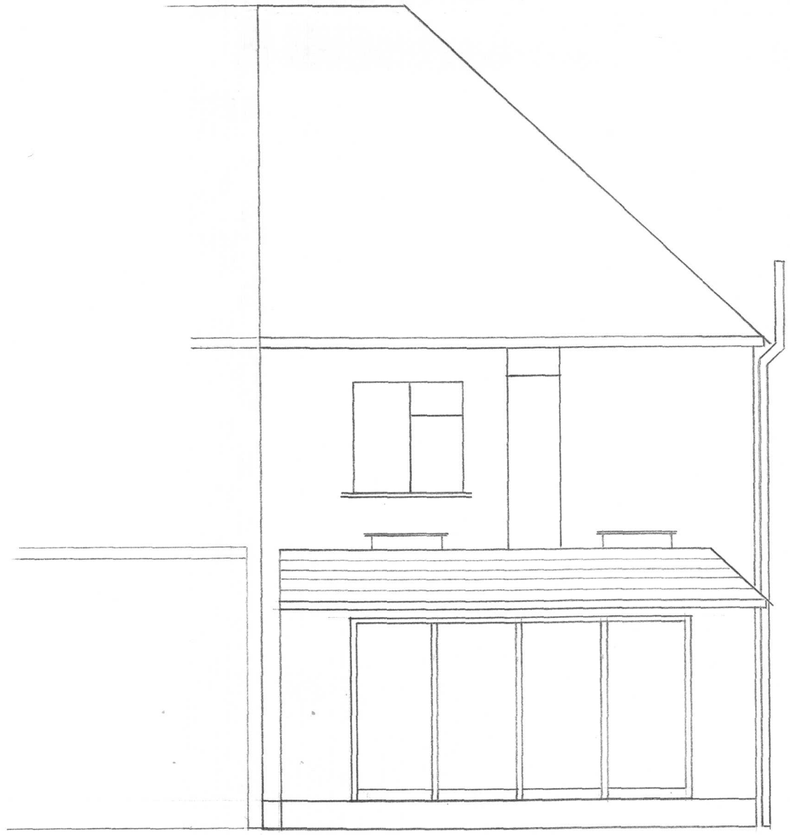

< 5.5m >

PROPOSED REAR ELEVATION