VOLUME CALCULATION

EXISTING DORMER

$$\text{Vol} = \left(\frac{1.75 \times 1.5 \times 2.8}{2}\right) + \left(\frac{3.1 \times 2.00 \times 1.75}{2}\right) = 9.10\ m^3$$


PROPOSED DORMER

$$\text{Vol} = \left(\frac{1.5 \times 1.75 \times 5.3}{2}\right) + \left(\frac{5.2 \times 3.00 \times 5.3}{2}\right) = 48.24\ m^3$$

TOTAL VOLUME PROPOSED = 48.24 - 9.10 = 39.14m³
LESS THAN THE 50m³ ALLOWED UNDER PERMITTED DEVELOPMENT FOR LOFT EXTENSIONS




NORTH WEST ELEVATION

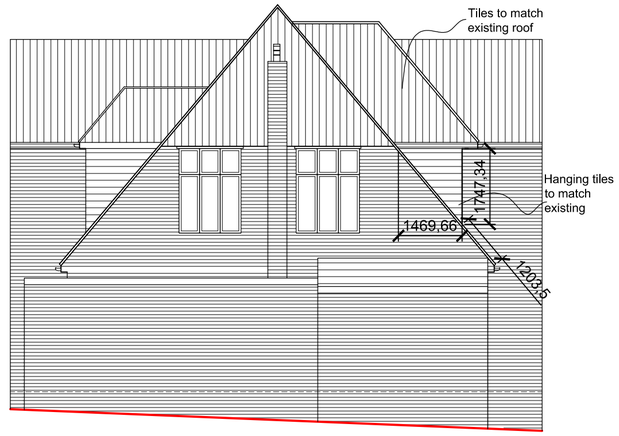

SOUTH WEST ELEVATION



SOUTH EAST ELEVATION

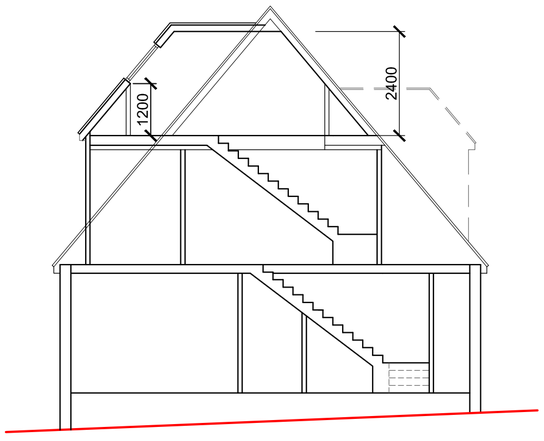

PARTY WALL NORTH EAST ELEVATION

PROPOSED ELEVATIONS

45 THE DRIVE, NORTHWOOD, HA6 1HW

Scale Bar 1:100 @ A2

0 1 2 3 4 5 6 7 8 9 10 Metres

THE GILLETT MACLEOD PARTNERSHIP
Chartered Architects & Town Planning Consultants
1 High Road Old Eastcote Pinner Middlesex HA5 2EW tel. 0208 868 1333

Drg. No. 16/3032/4
Scale 1:100
Date 02/11/16
Drawn by D. Suarez

REVISION C drawer