

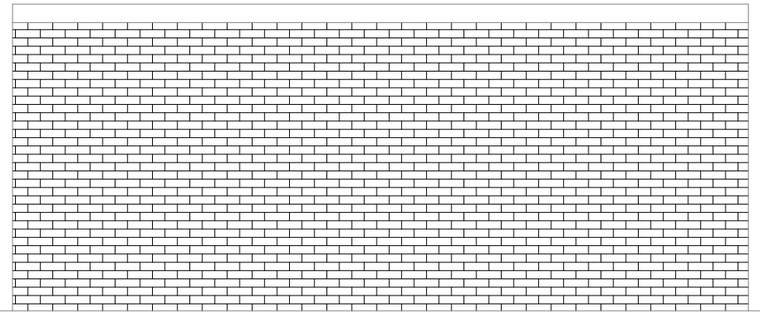



RIGHT SIDE ELEVATION

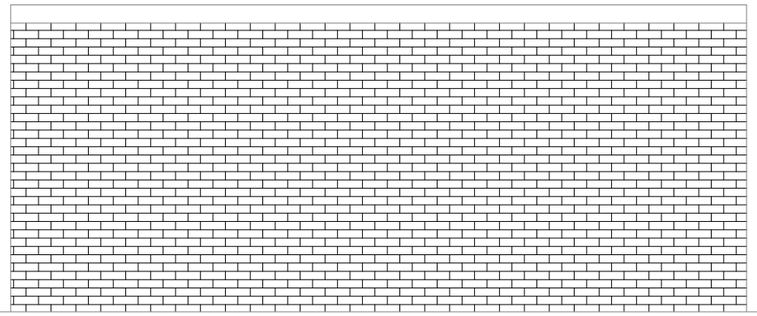


LEFT SIDE ELEVATION

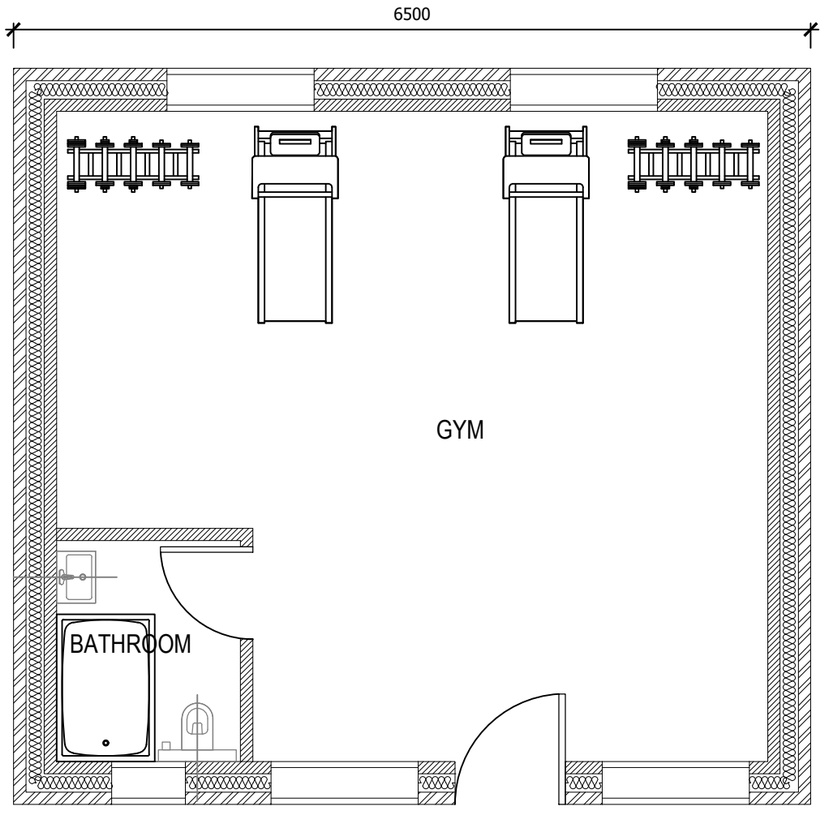

PLAN

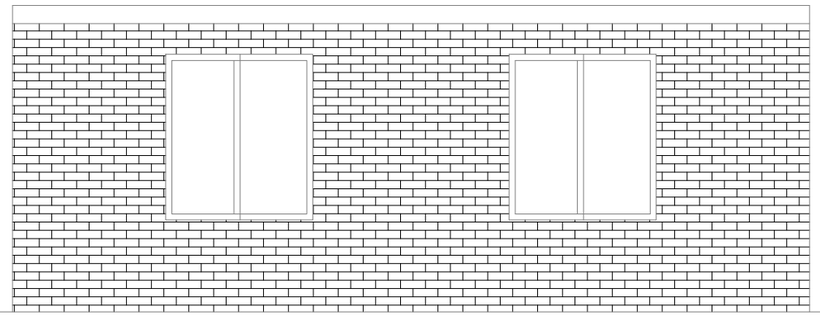

REAR ELEVATION

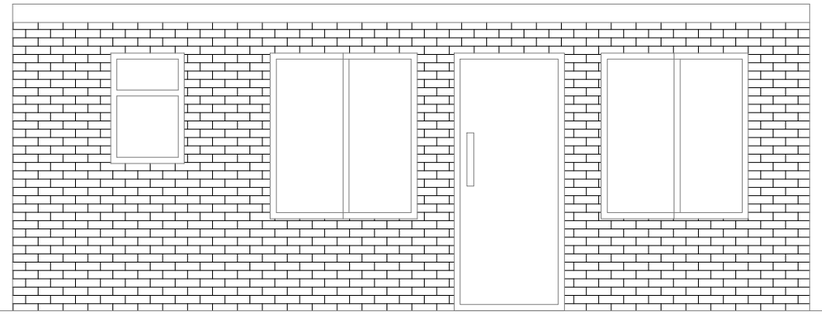

FRONT ELEVATION

CLIENT:-

LOCATION:-

28 FINDHORN AVENUE, HAYES
MIDDX UB4 0DG

GENERAL NOTES

SDMC CONSULTANTS LTD.

SDMC CONSULTANTS
ENGINEERS & DESIGNERS

Redg. Address:-1 Studio Court,
Bletchley,Milton Keynes
MK2 2DG Luton LU2 0DS
Email: info@sdmccon.co.uk
web: www. sdmccon.co.uk
TEL : 01908489148
MOB : 07877013148

PROJECT
28 FINDHORN AVENUE

TITLE: OUTBUILDING PROPOSED PLANS & ELEVATIONS

REV
00

DWG NO:
25.268.PL.002

DWG BY:
NS

CHECKED BY:
RS

Paper A3

Dimension
MM

Scale 1:50

Date:
10-12-2025