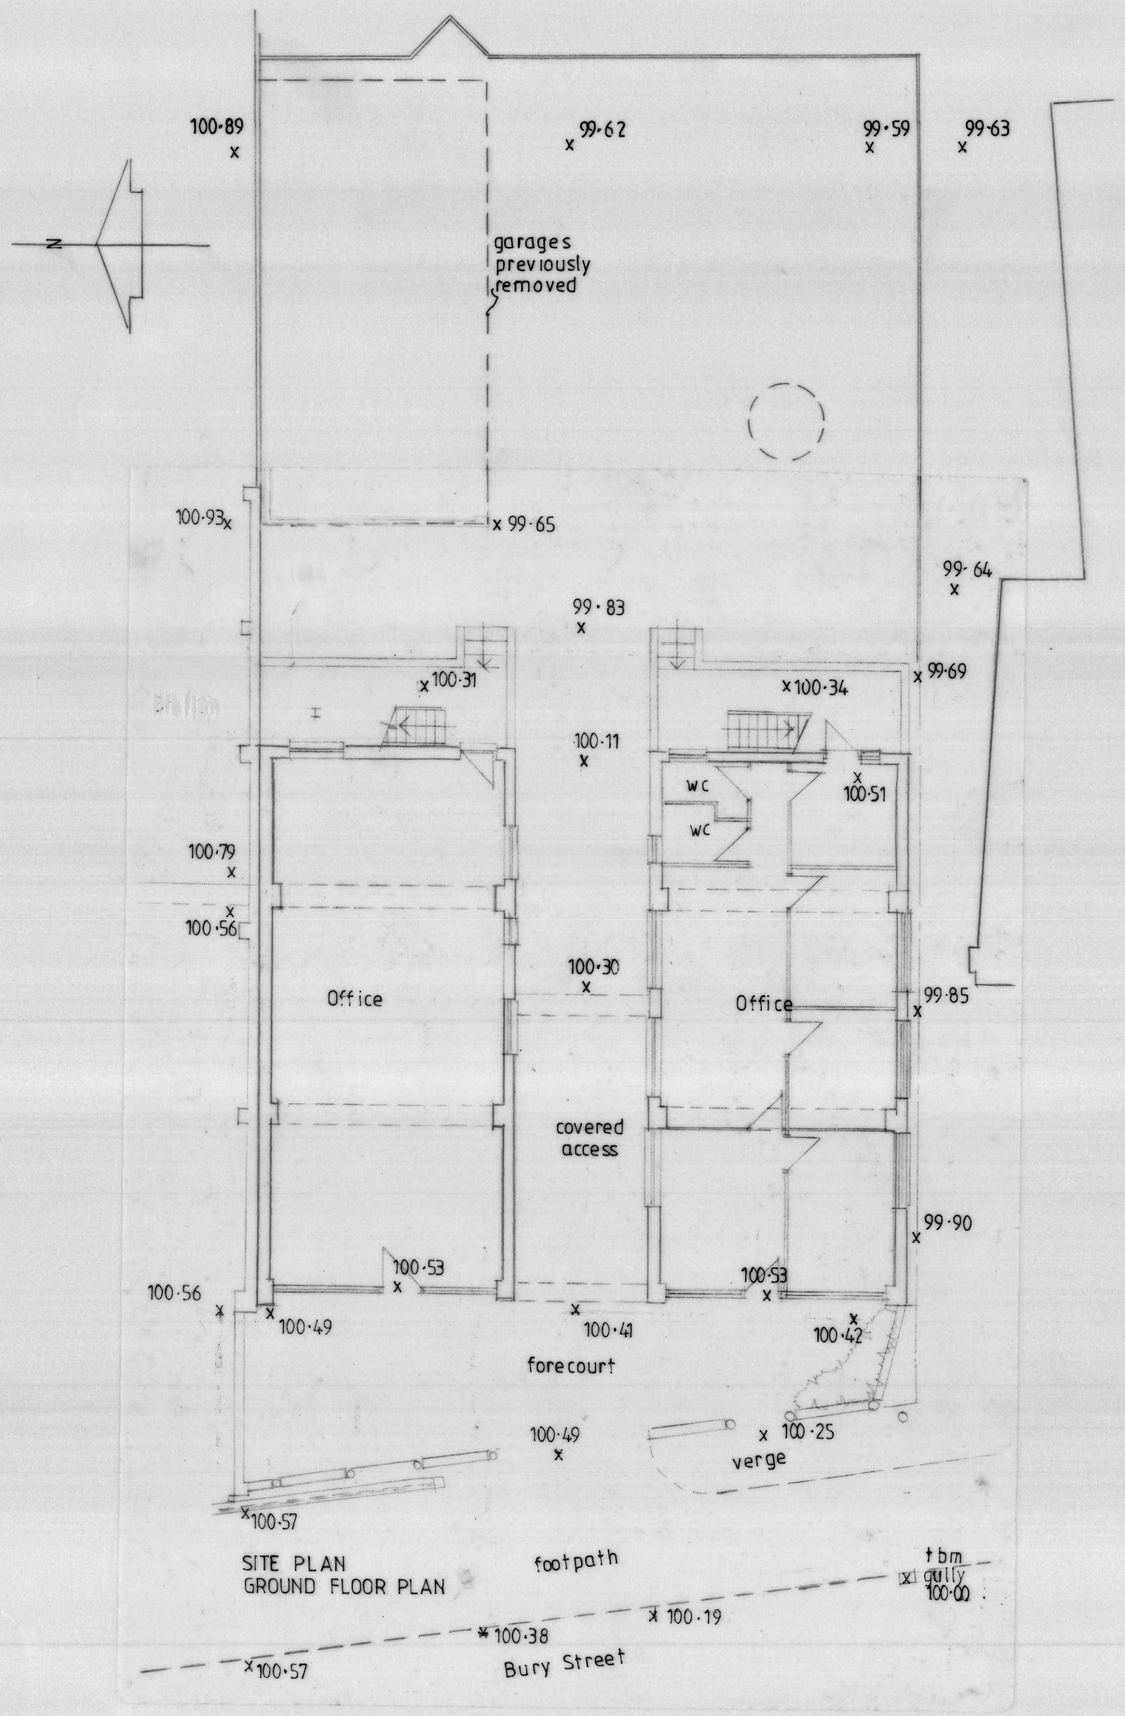

SITE PLAN
GROUND FLOOR PLAN

SITE PLAN · EXISTING 1:100

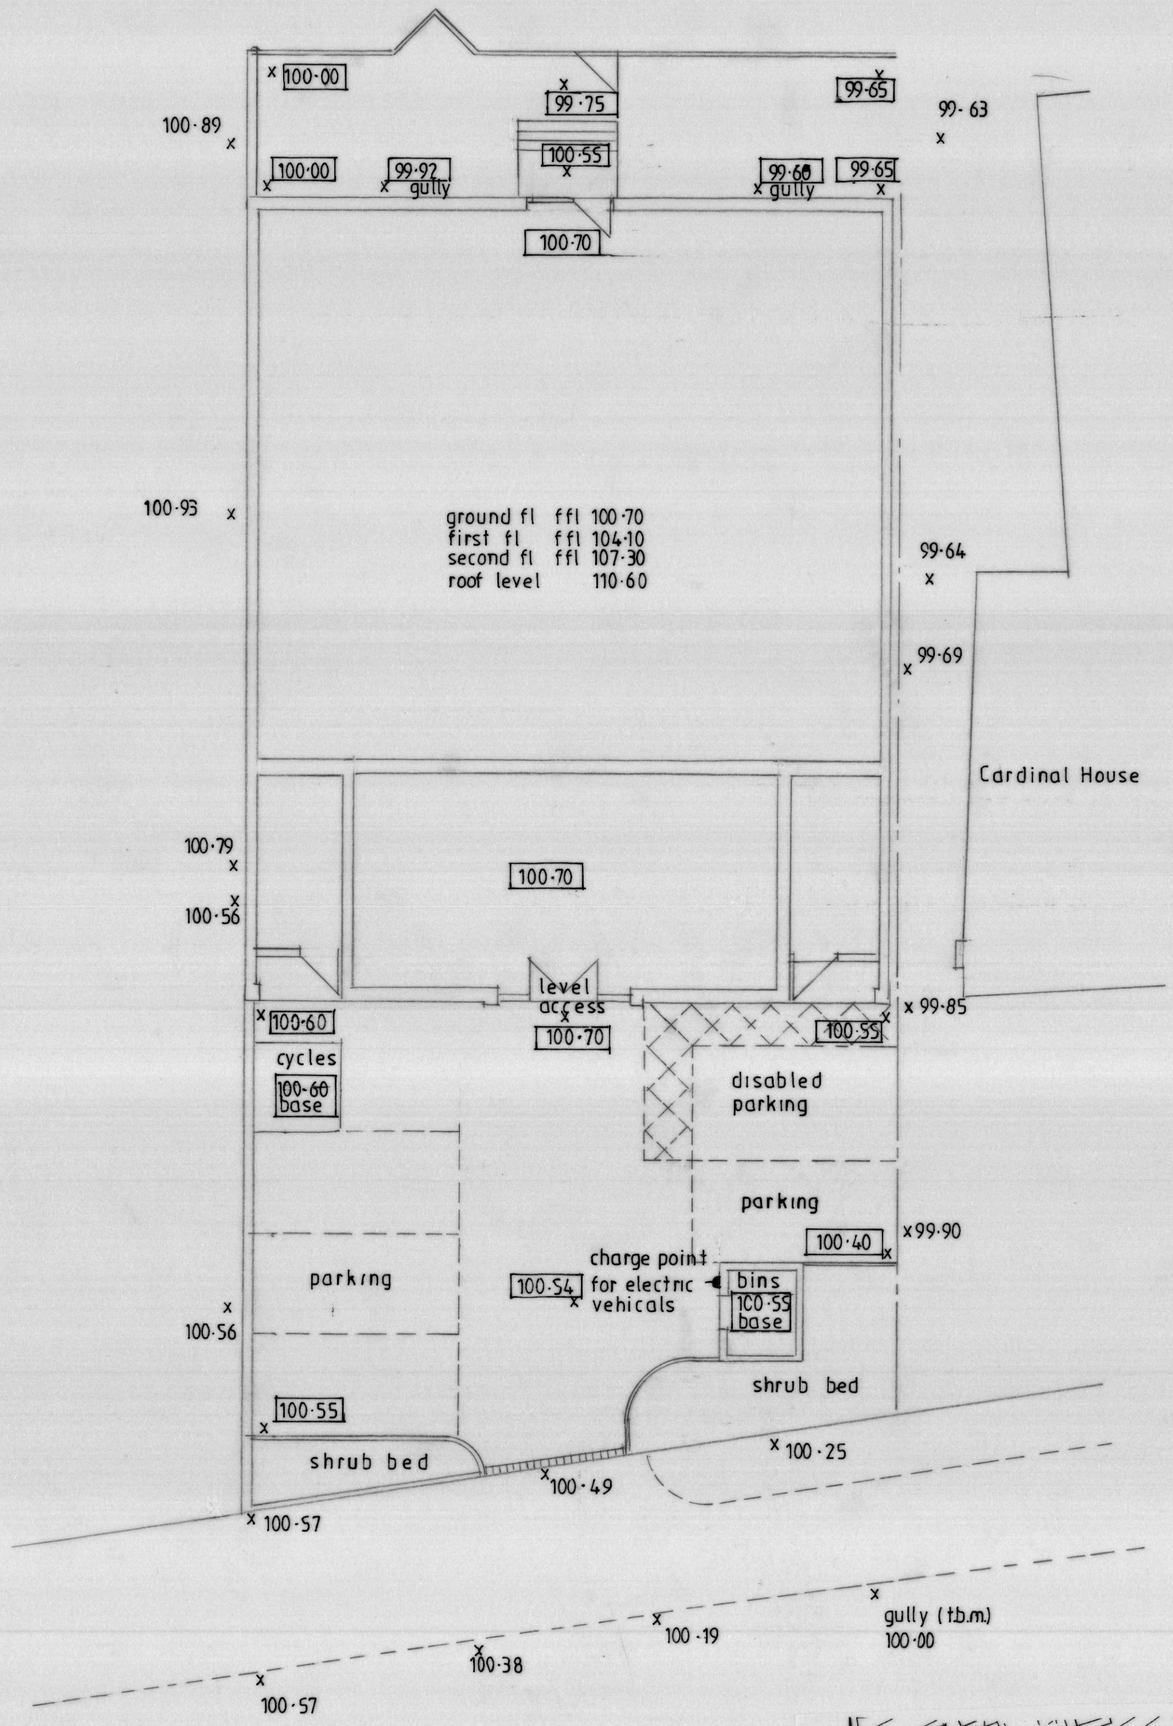

SITE PLAN · PROPOSED 1:100

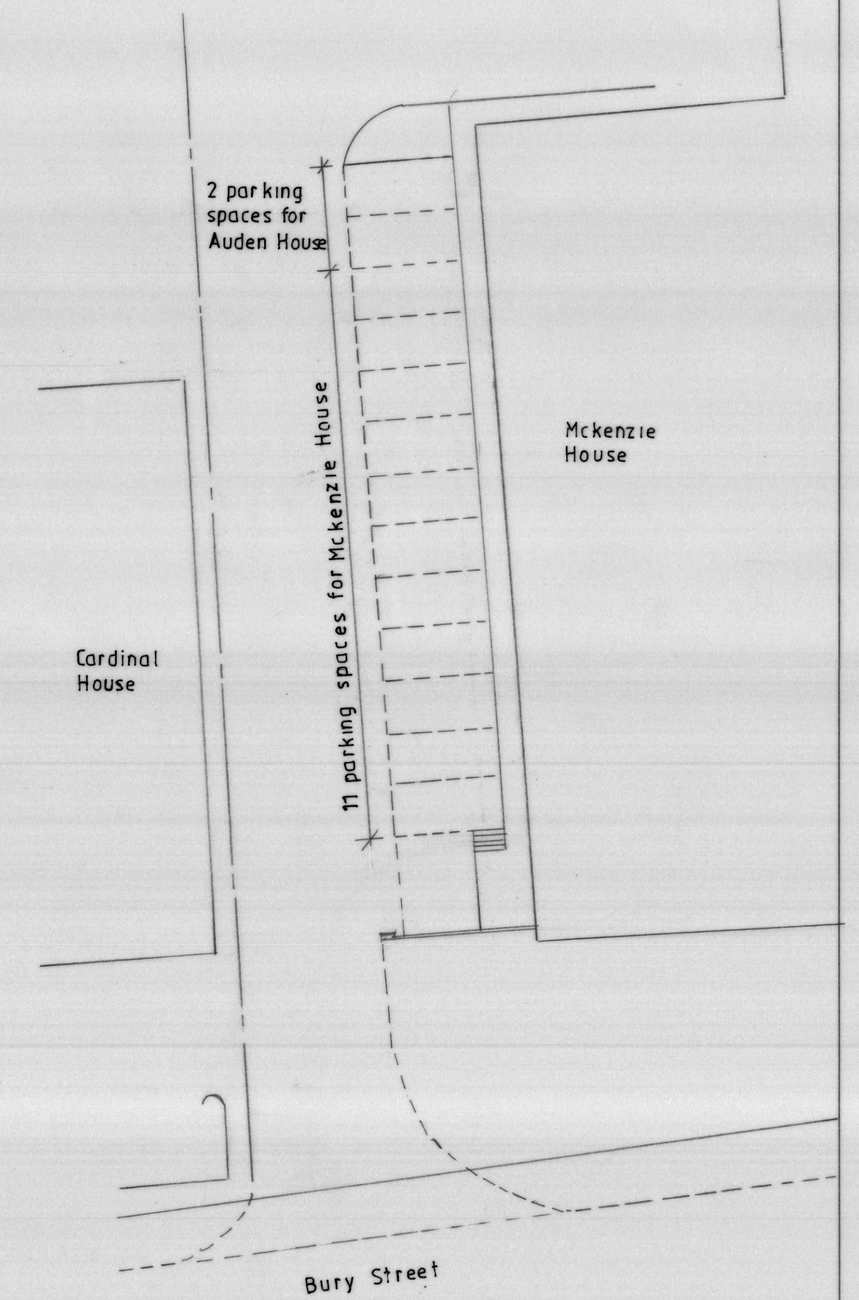

PARKING ARRANGEMENTS AT McKENZIE HOUSE 1:200

x existing levels
x proposed levels

1 0 1 2 3 4 5 6 7 8 m

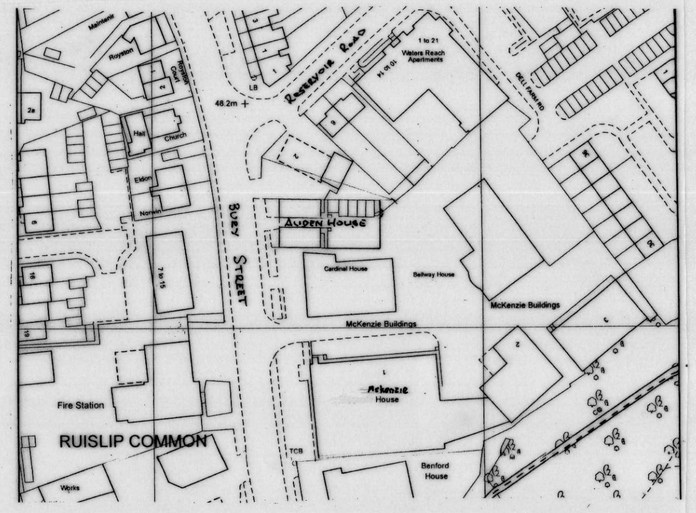

SITE LOCATION PLAN 1:1250

SIMPSON McHUGH

Pebblewood, King Edward Road,
Shenley, Herts WD7 9BY

Tel: 01923 859421
Email: info@simpsonmchugh.co.uk

CLIENT:	TRENO INVESTMENTS LTD
PROJECT:	AUDEN HOUSE BURY STREET RUISLIP MIDDX HA4 7TL
TITLE:	LEVELS & PARKING
drawing no:	2805/9
scale:	1:100 1:200
drawn:	
revision:	
date:	APRIL 2018
checked:	