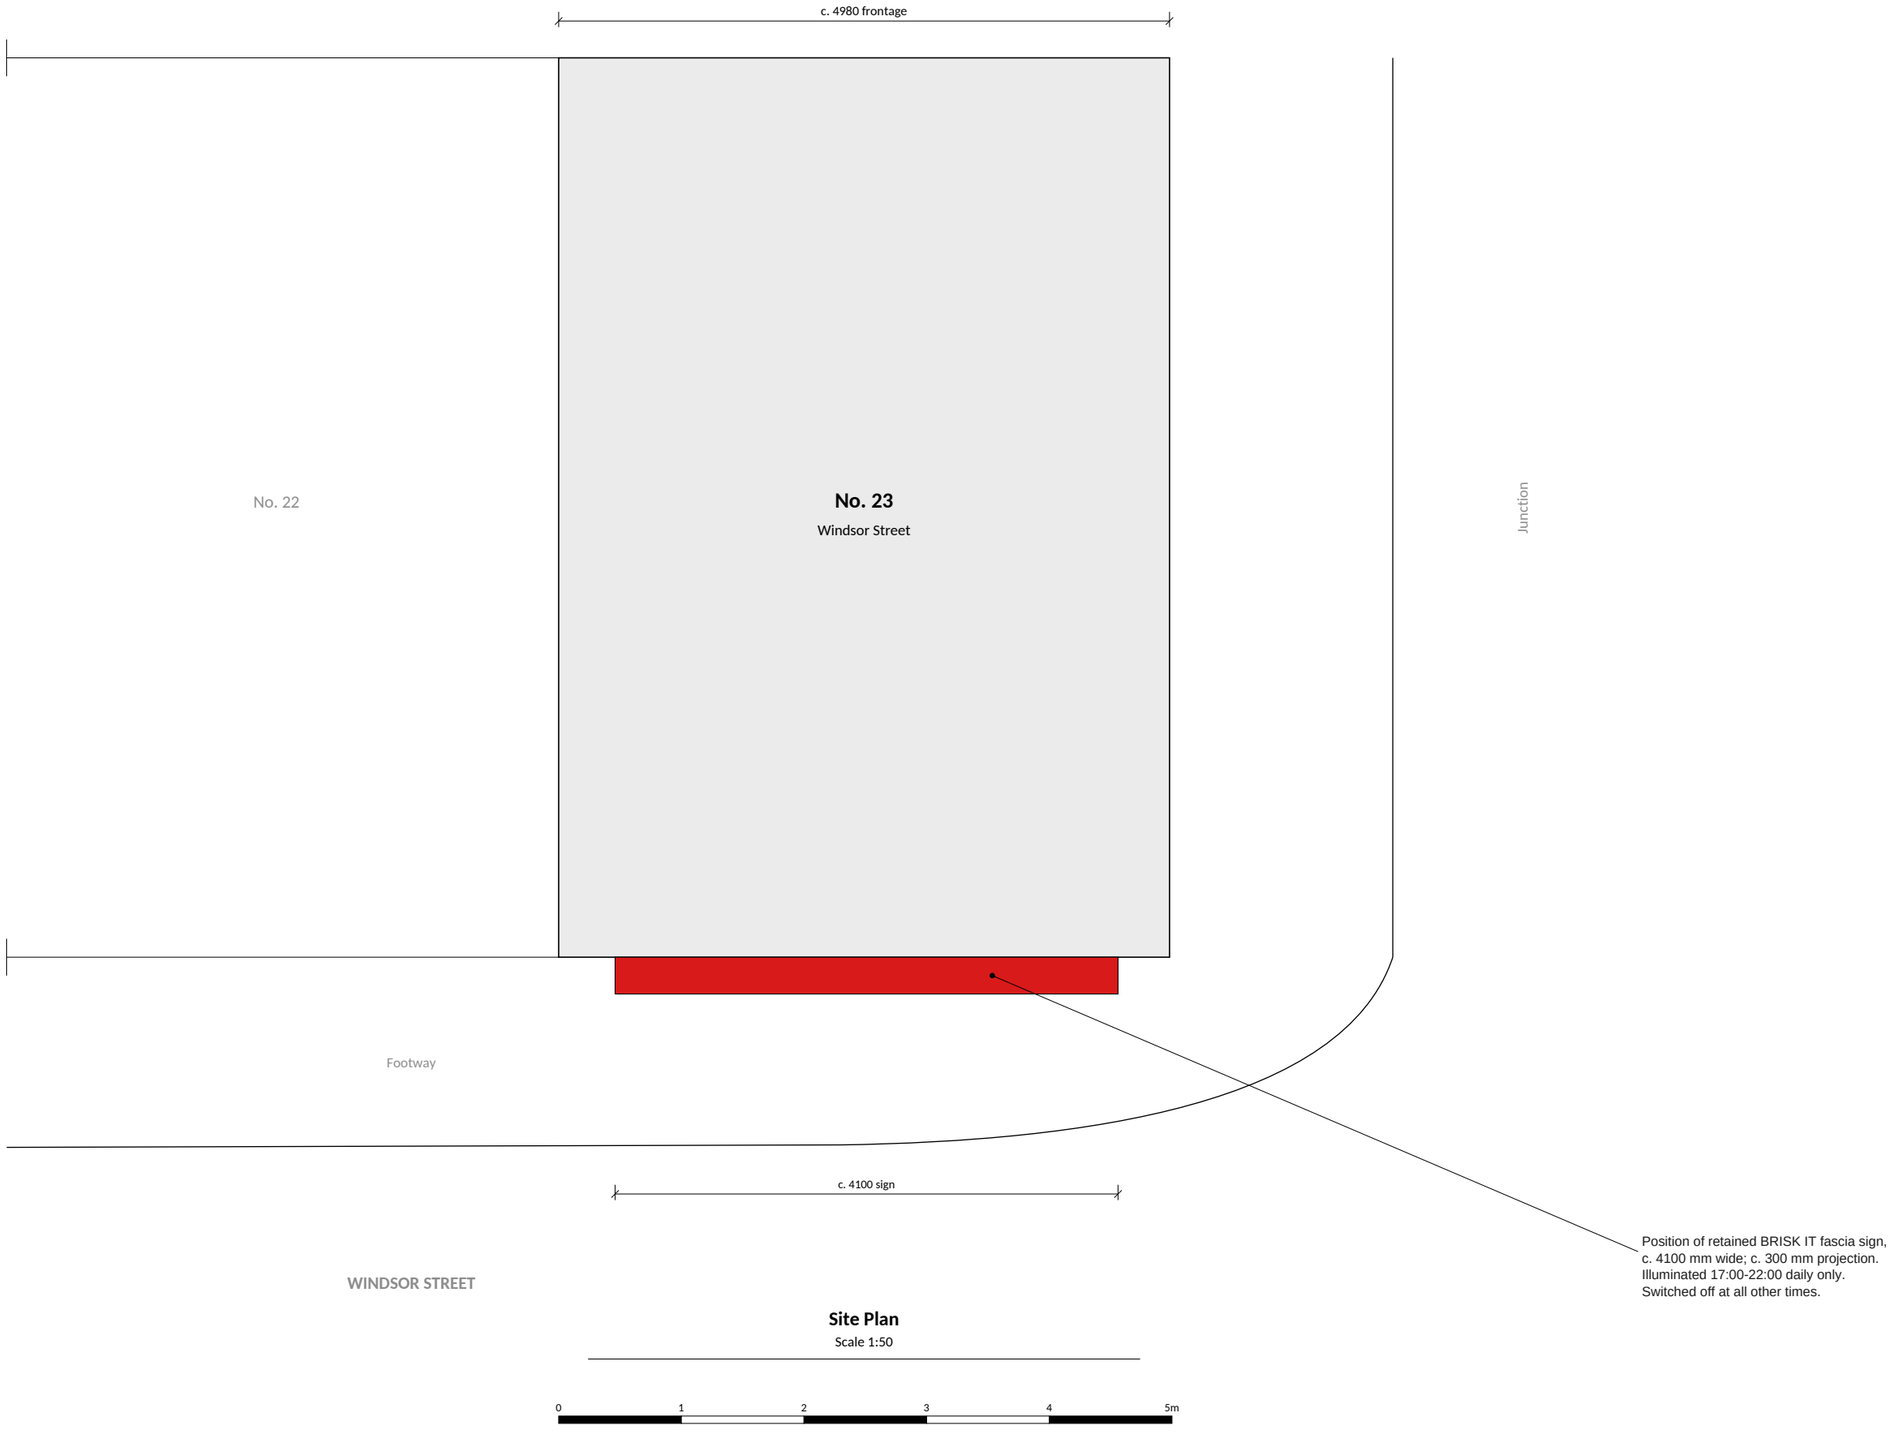


Site Plan

Scale 1:50

Retained fascia sign: illuminated 17:00-22:00 daily only

Prepared from the survey ground floor plan; kerb line approximate. Refer to the OS-based location plan (1:1250) for site location, red-line boundary and north point.

All rights reserved. Richard Elliott Architects asserts its rights under the Copyright, Designs and Patents Act 1988 (unless otherwise agreed in writing). Figured dimensions only are to be taken from this drawing. All dimensions are in millimetres unless otherwise stated and shall be checked on site prior to works commencing. Any discrepancies shall be reported to Richard Elliott Architects. All works to be carried out in accordance with by-laws and regulations of local authorities and statutory undertakers.

Rev	Description	Date
P1	First issue for planning	17/10/2026
P2	Illumination hours revised	19/10/2026

Richard Elliott Architects
36A Ashen Grove Road, Sevenoaks, Kent TN15 6YE
t 01959 525243 m 07908 254285

Job Title

23 Windsor Street

Uxbridge, Middlesex UB8 1AB
Advertisement consent: BRISK IT fascia sign

Drawing Title

Site Plan

Drawing Status

For Planning

Drawn by	Date	Checked by	Date
RE	17/10/2026	RE	17/10/2026

Scale

1:50 @ A3

Drawing Number

26216-10

Revision

P2

www.elliott-architects.co.uk