


Sign Front Elevation

Scale 1:20



Sign Specification

Fascia box	Existing folded metal tray, dark burgundy-brown finish, c. 4100 x 900 mm, 200 mm deep. Retained.
Main lettering	Existing built-up letters BRISK IT, orange faces, grey returns, c. 480 mm high, 100 mm deep. Retained.
Strapline	Existing white applied lettering FRESH CUTS. SECRET RUBS., c. 110 mm high. Retained.
Projection	Box c. 200 mm from wall face; letters a further c. 100 mm; c. 300 mm overall over the footway.
Clearance	Underside of box 2550 mm above shop finished floor level (site measurement).
Illumination	Existing internal illumination retained. Operation restricted to 17:00-22:00 daily only; switched off at all other times.
Result	Existing fascia box and lettering retained; illuminated 17:00-22:00 daily only.
Fixings	Existing fixings retained. No new fixings into the building.

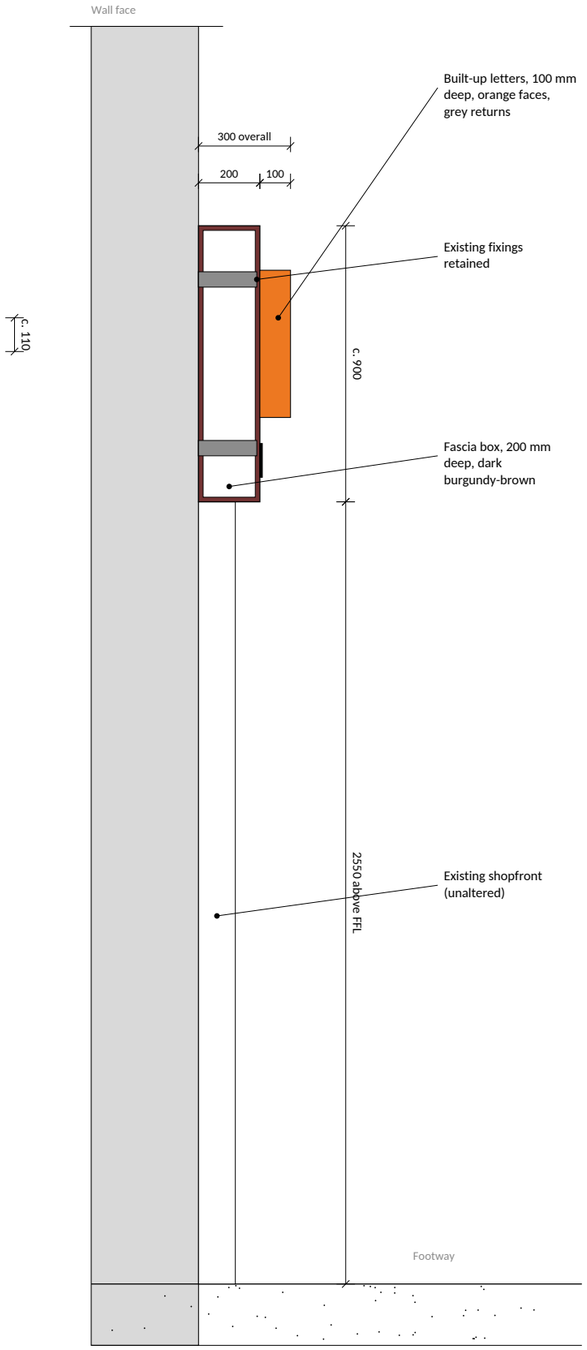

Sign Section

Scale 1:20

All rights reserved. Richard Elliott Architects asserts its rights under the Copyright, Designs and Patents Act 1988 (unless otherwise agreed in writing). Figured dimensions only are to be taken from this drawing. All dimensions are in millimetres unless otherwise stated and shall be checked on site prior to works commencing. Any discrepancies shall be reported to Richard Elliott Architects. All works to be carried out in accordance with by-laws and regulations of local authorities and statutory undertakers.

Rev	Description	Date
P1	First issue for planning	17/10/2026
P2	Illumination hours revised	19/10/2026

Richard Elliott Architects
36A Ashen Grove Road, Sevenoaks, Kent TN15 6YE
t 01959 525243 m 07908 254285

Job Title

23 Windsor Street

Uxbridge, Middlesex UB8 1AB
Advertisement consent: BRISK IT fascia sign

Drawing Title

Sign Detail and Section

Drawing Status

For Planning

Drawn by	Date	Checked by	Date
RE	17/10/2026	RE	17/10/2026

Scale

1:20 @ A3

Drawing Number

26216-12

Revision

P2

www.elliott-architects.co.uk