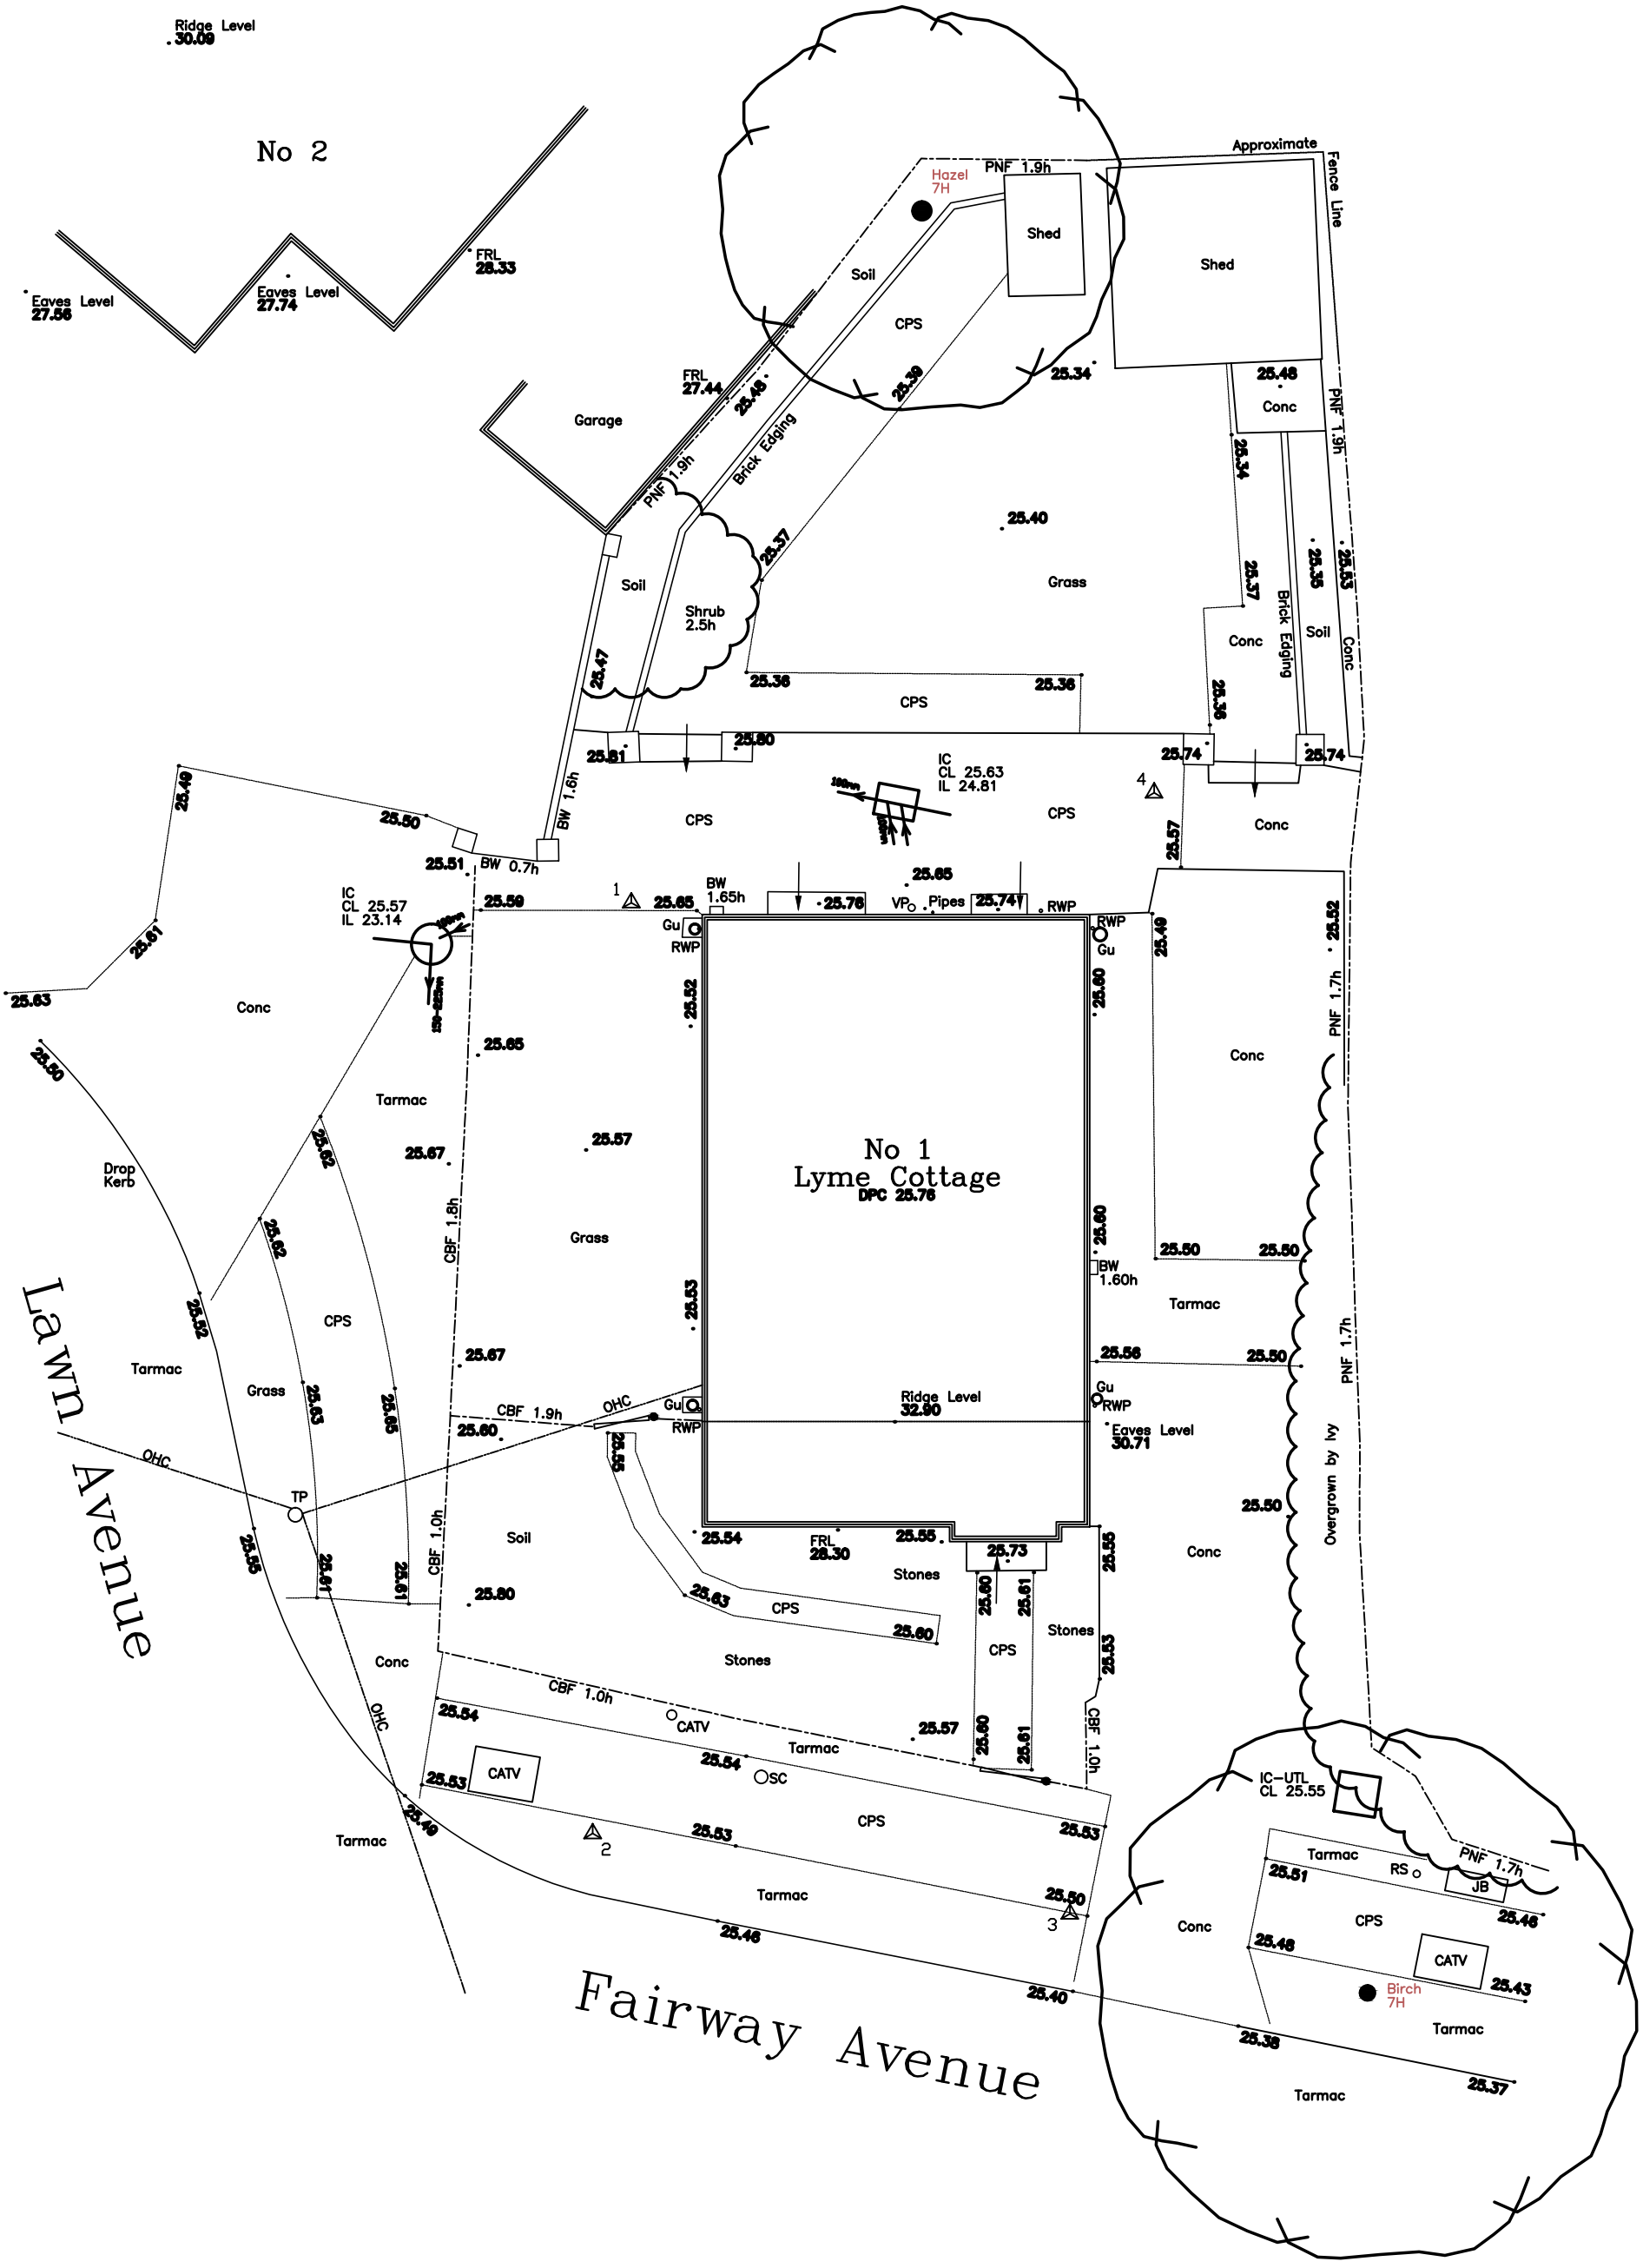


Project PROPOSED BOUNDARY WALL TO NO.1 FAIRWAY AVENUE WEST DRAYTON UB7 7AN	Drawing EXISTING SITE PLAN		
	Scale 1/100 @A3	Date DEC.2021 Drawn	Drawing No. A/620/BW03