
9 BURLEIGH ROAD HILLINGDON UB10 9BG
SITE LOCATION PLAN
AREA 2 HA
SCALE 1:1250 on A4
CENTRE COORDINATES: 507728, 183780



Supplied by Streetwise Maps Ltd
www.streetwise.net
Licence No: 100047474
20/06/2021 20:32

Proposed Ground Floor Plan

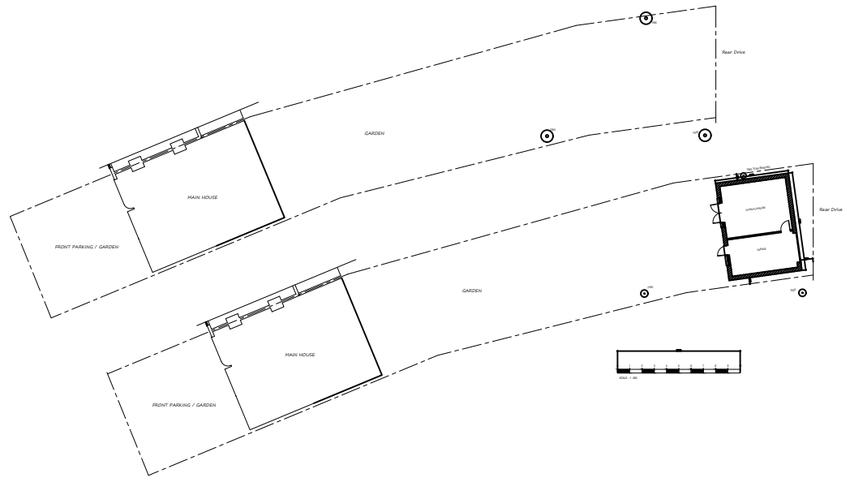

Project	**9 Burleigh Road Hillingdon UB10 9BG**	
Drawing Title	**Location Plan & Site Plans**	
Drawing Title	**9 /P/101**	Rev.
Rev.	Scale: **1: 1250 1:500@A3**	Date: **Sept 2026**